


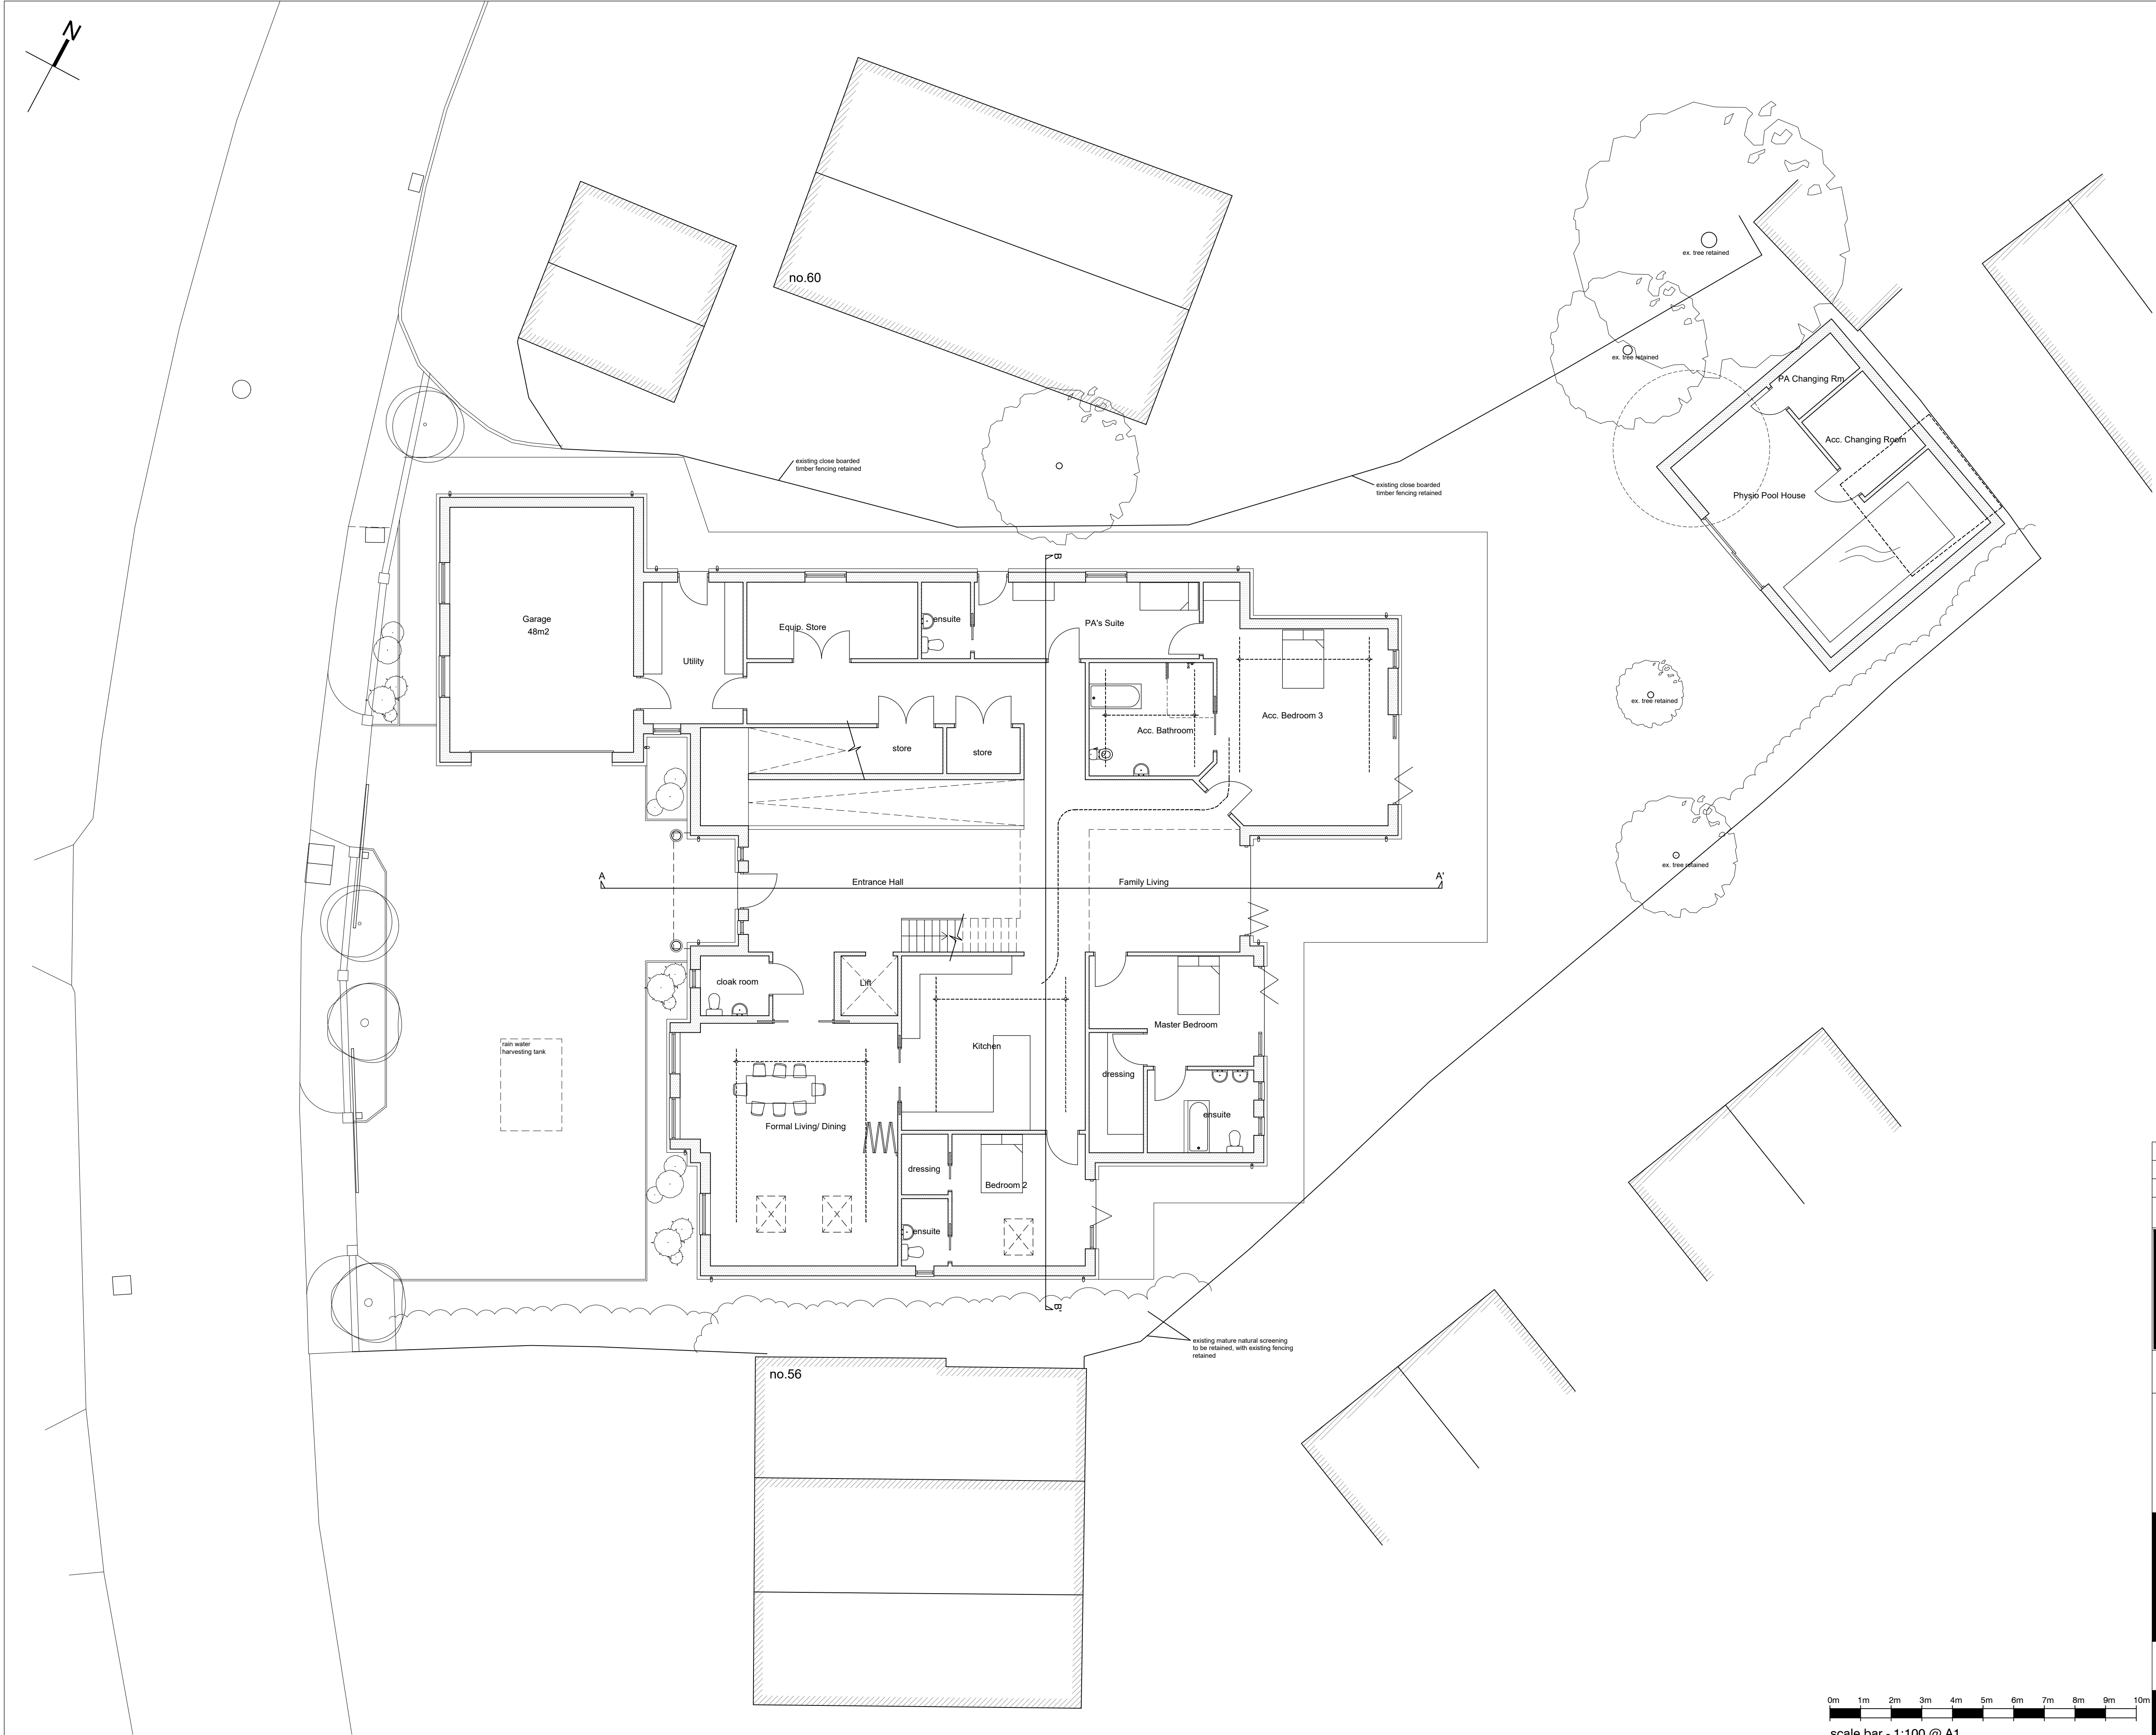

- NOTES
- DO NOT SCALE OFF THIS DRAWING EXCEPT FOR PLANNING PURPOSES
 - CHECK ALL DIMENSIONS ON SITE BEFORE ANY WORK IS COMMENCED
 - ALL GOODS MATERIALS AND WORKMANSHIP MUST CONFORM WITH CURRENT BUILDING REGULATIONS, BRITISH STANDARDS AND CODES OF PRACTICE
 - COPYRIGHT OF THIS DRAWING IS RETAINED BY THE ARCHITECT AND IT MUST NOT BE REPRODUCED WITHOUT WRITTEN CONSENT

C 16.06.2020 ec design amendments to rear elevation following discussions with planners

B 10.06.2020 ec design amendments to rear elevation following discussions with planners

A 02.03.2020 EC PLANNING ISSUE

REV	DATE	BY	AMENDMENT

**folkes architects**

The Old Forge
6 Church Street
Borringham
West Sussex
PO20 4JA

1 01903 668629
info@folkesarchitects.co.uk

CLIENT
Zoe Ferrigno c/o Mayo Wynne Baxter Solicitors

JOB TITLE
New Dwelling at Ferringham House
58 Ferringham Lane
Ferring
West Sussex
BN12 5LU

DRAWING TITLE
Proposed Ground Floor Plan
PLANNING ISSUE

DATE	SCALE	DRAWN BY
Jan 2020	1:100 @ A1	ec
CHECKED BY		mf

JOB NO.	DRAWING NO.	REVISION
19036	2.02	C

