



NOTES

- DO NOT SCALE OFF THIS DRAWING EXCEPT FOR PLANNING PURPOSES
- CHECK ALL DIMENSIONS ON SITE BEFORE ANY WORK IS COMMENCED
- ALL GOODS MATERIALS AND WORKMANSHIP MUST CONFORM WITH CURRENT BUILDING REGULATIONS, BRITISH STANDARDS AND CODES OF PRACTICE
- COPYRIGHT OF THIS DRAWING IS RETAINED BY THE ARCHITECT AND IT MUST NOT BE REPRODUCED WITHOUT WRITTEN CONSENT

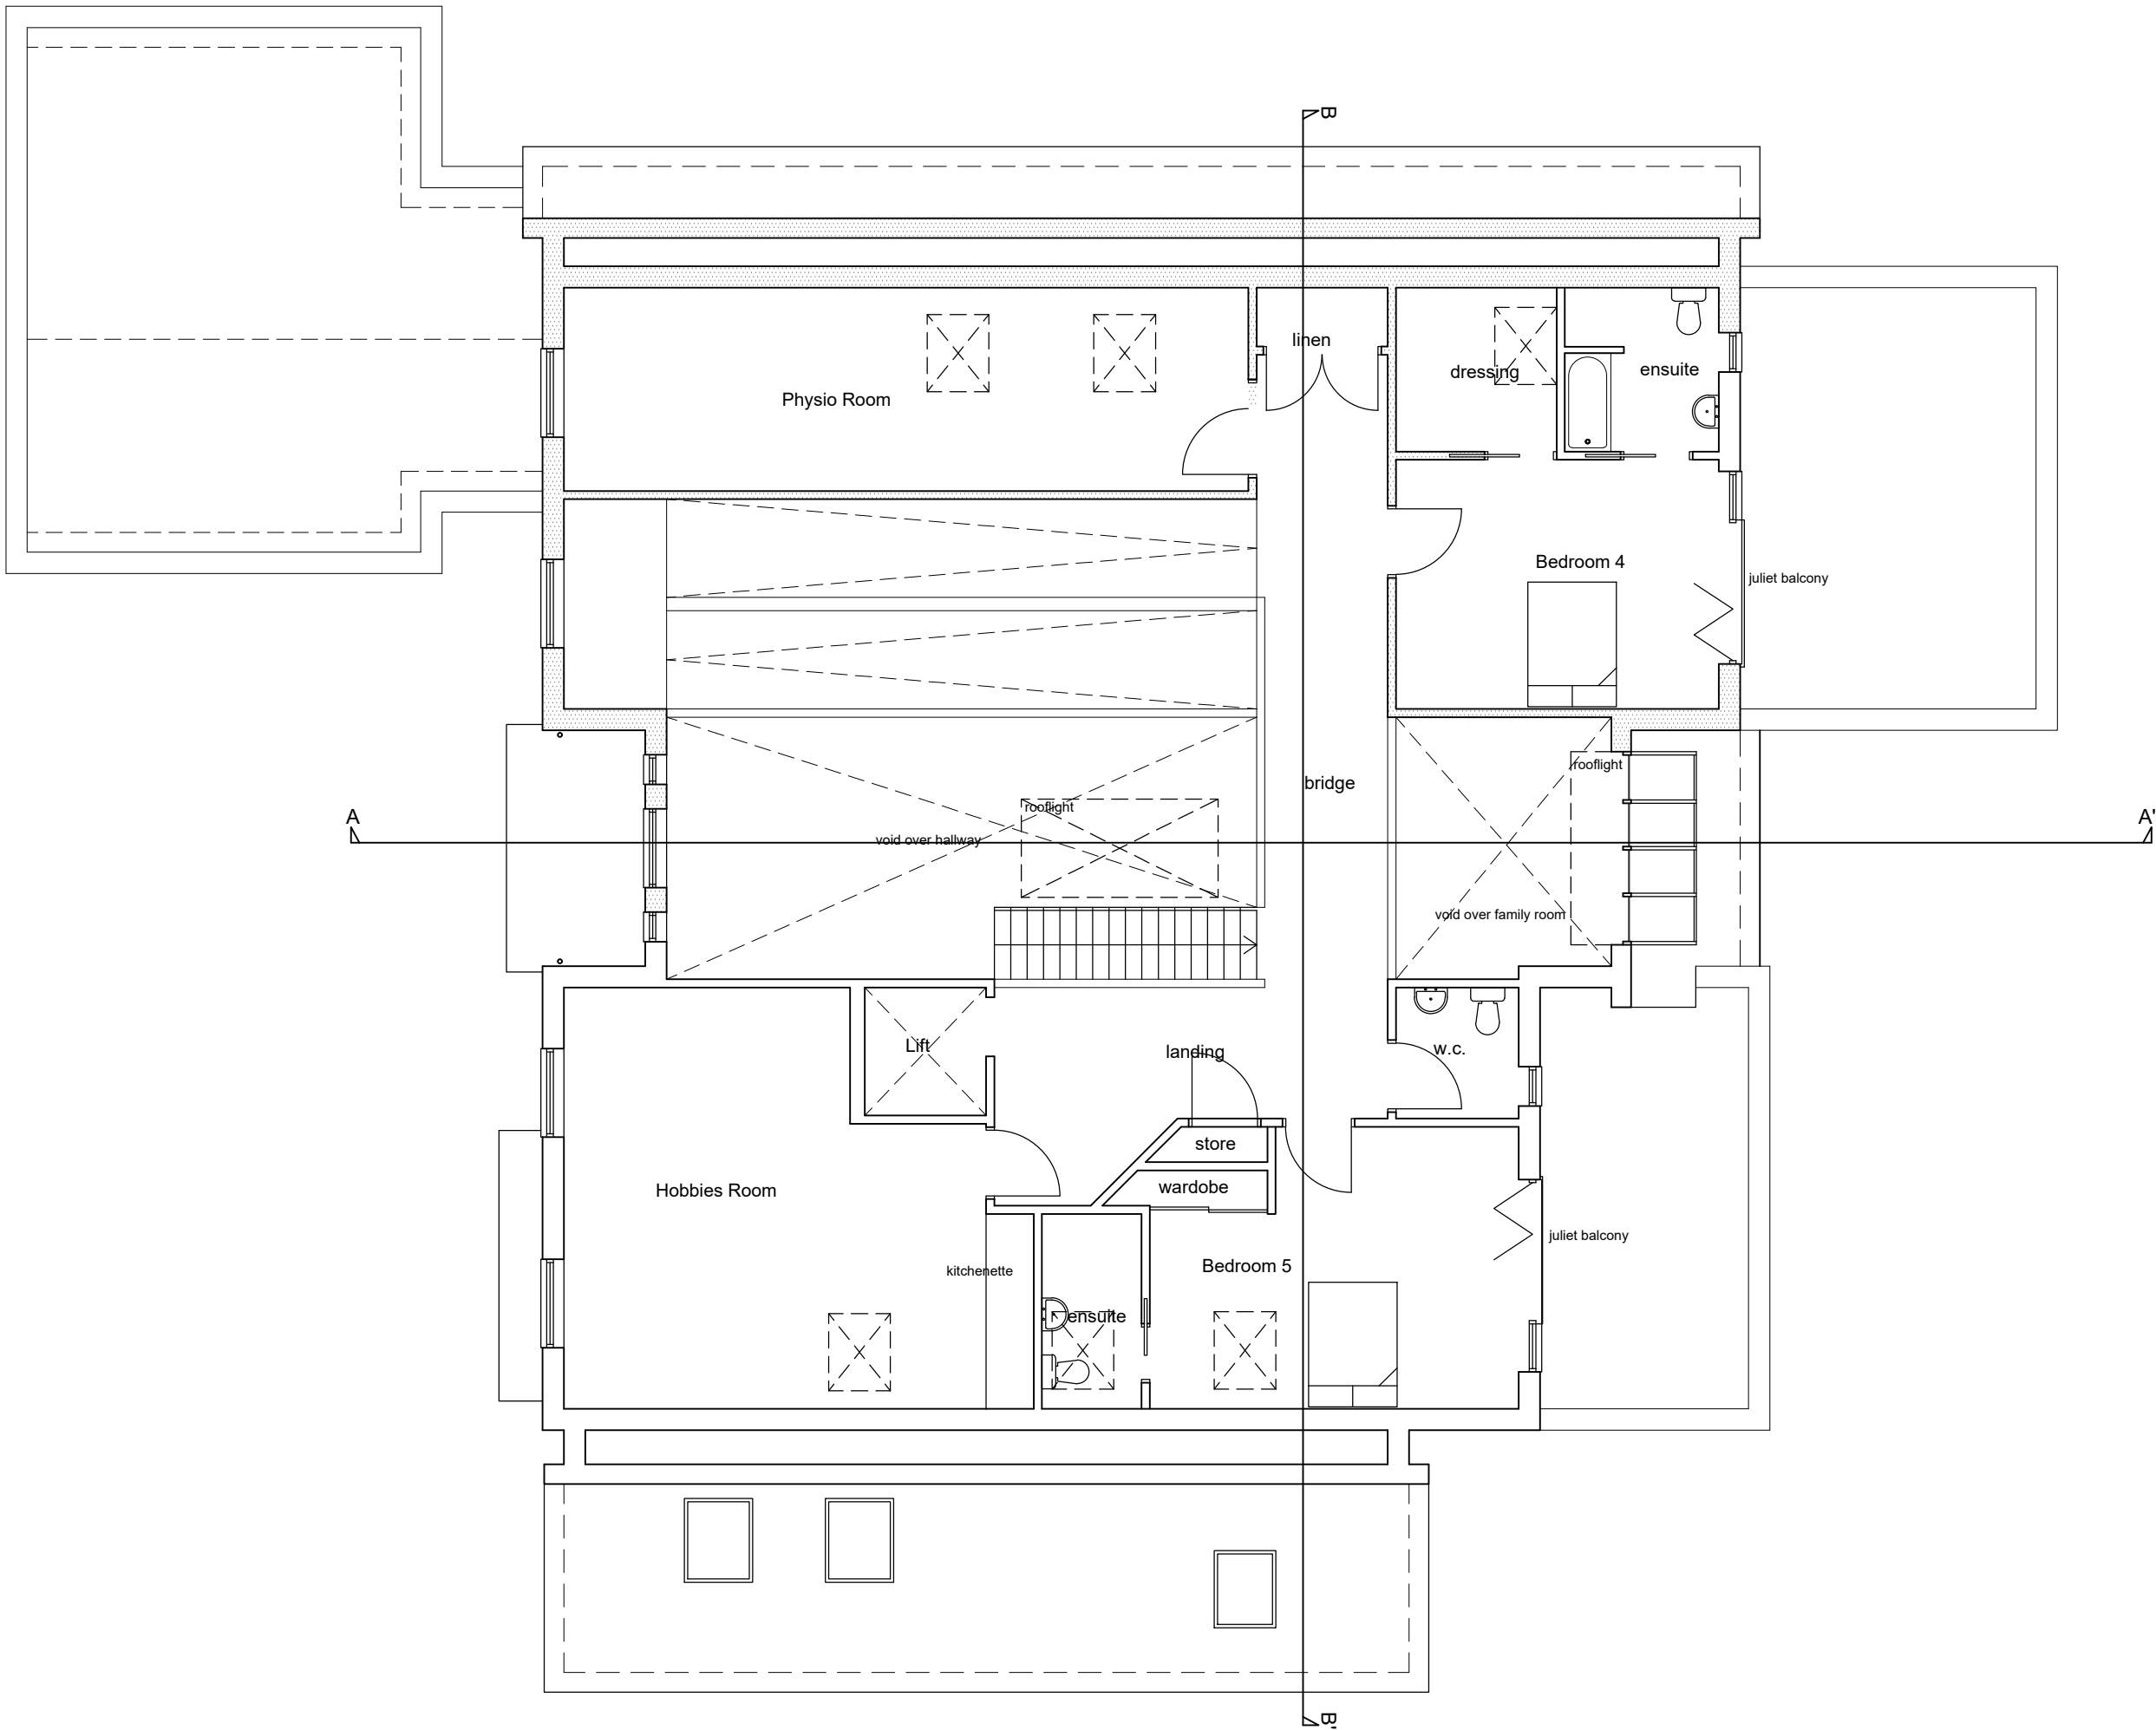


First Floor Plan As Proposed

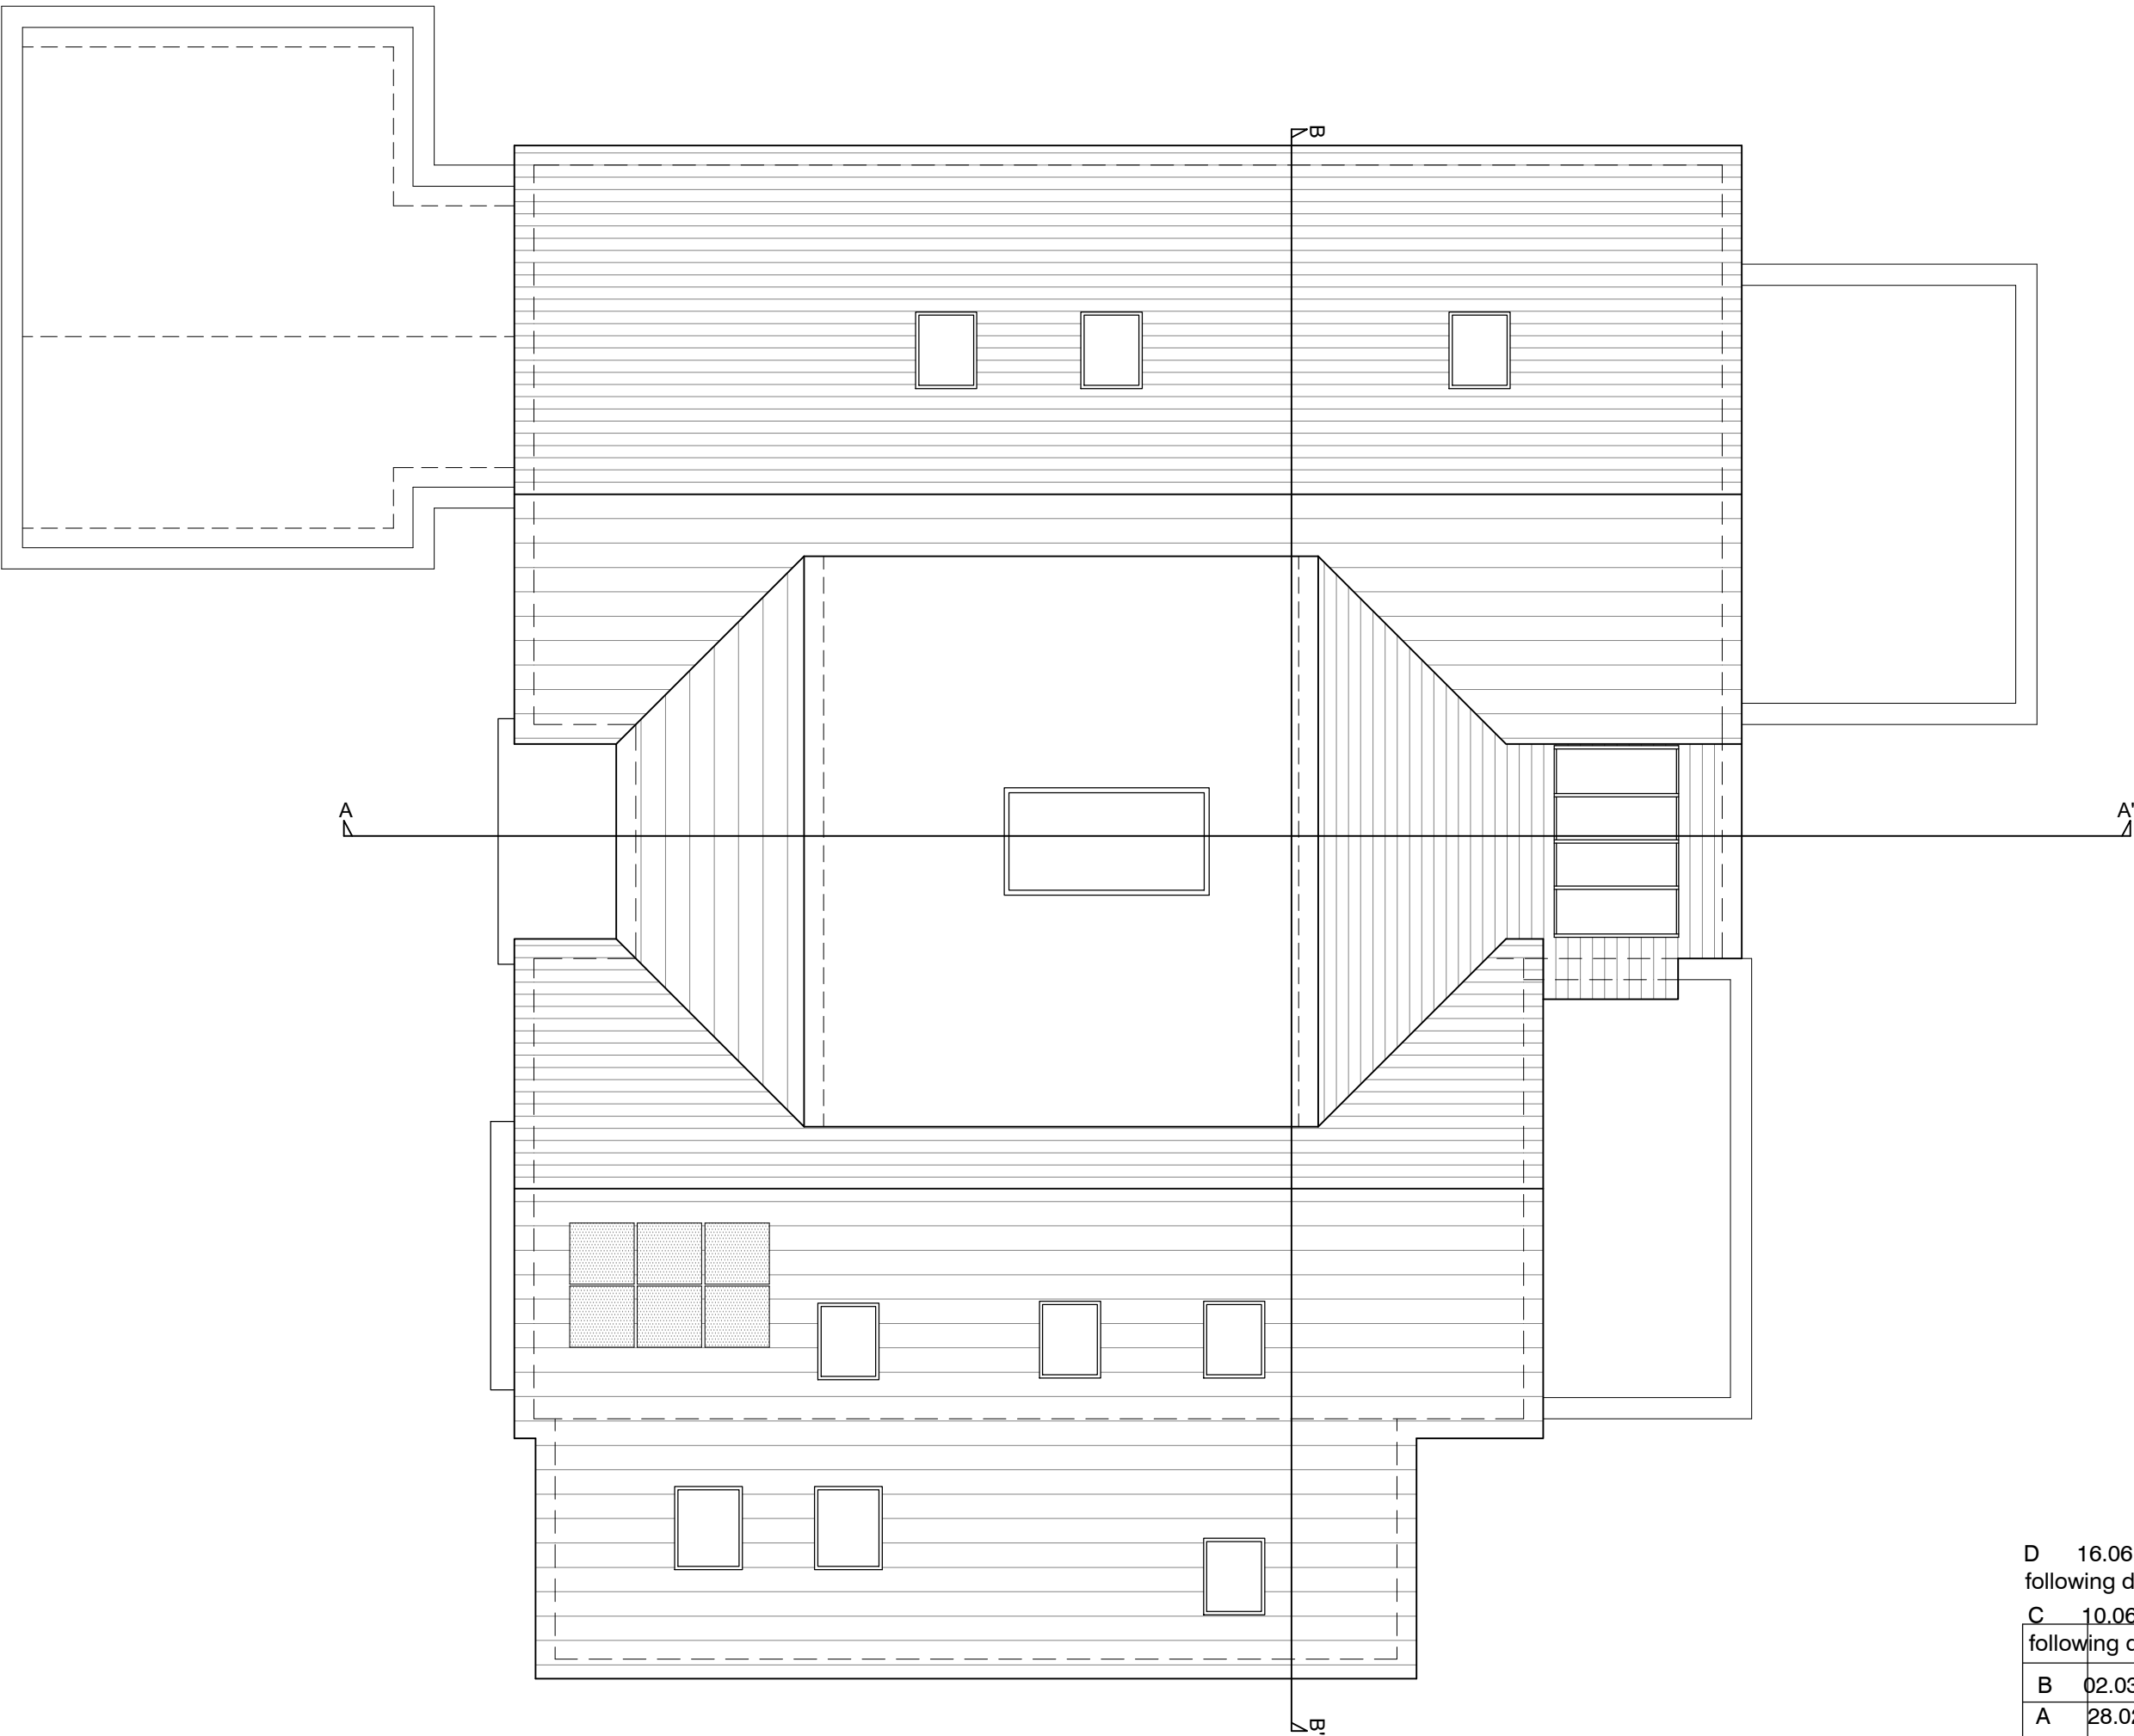

Roof Plan As Proposed

Hydro Therapy Pool House Elevations As Proposed

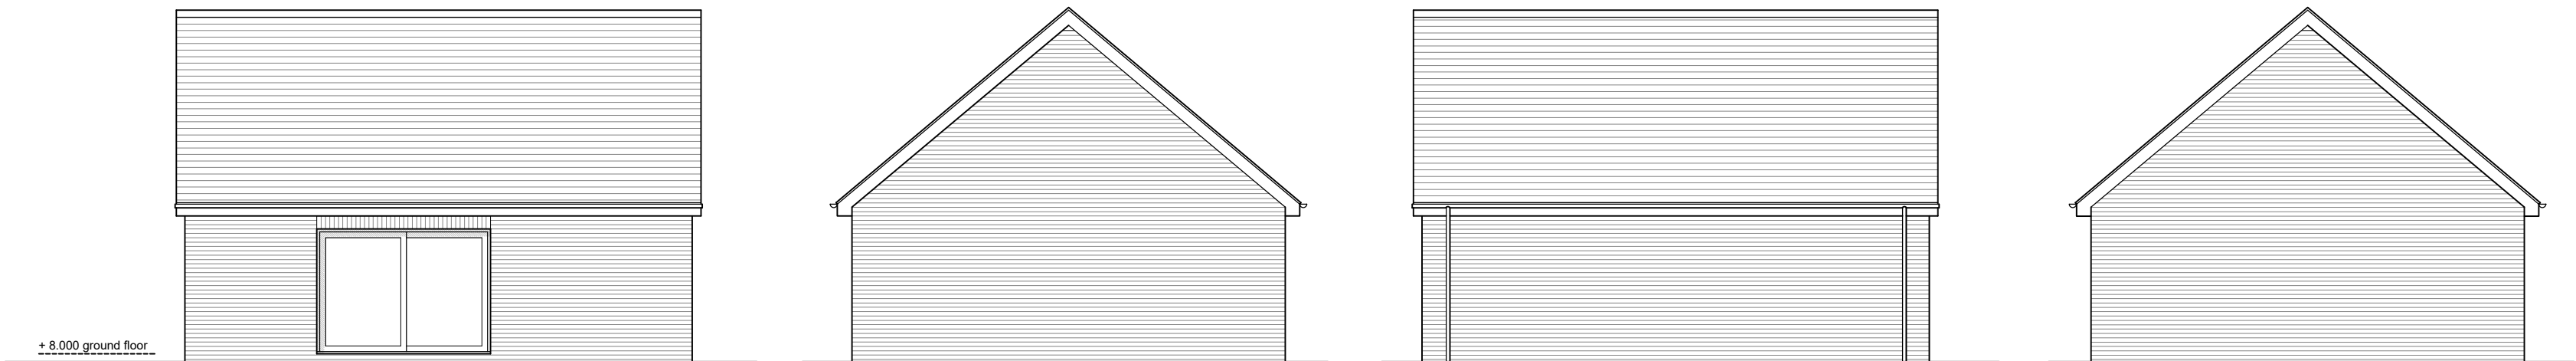

West Elevation

South Elevation

East Elevation

North Elevation

D 16.06.2020 ec design amendments to rear elevation following discussions with planners
C 10.06.2020 ec design amendments to rear elevation following discussions with planners

B	02.03.2020	EC	PLANNING ISSUE
A	28.02.2020	ec	pool house elevations added
REV	DATE	BY	AMENDMENT

**folkes architects**
L 01903 888629
info@folkesarchitects.co.uk

The Old Forge
6 Church Street
Storrington
West Sussex
BN20 4LA

CLIENT
Zoe Ferrigno c/o Mayo Wynne Baxter Solicitors

JOB TITLE
New Dwelling at
58 Ferringham Lane
Ferring
West Sussex
BN12 5LU

DRAWING TITLE
Proposed First Floor & Roof Plan
PLANNING ISSUE

DATE	SCALE	DRAWN BY	ec
Jan 2020	1:100 @ A1	CHECKED BY	mf

JOB NO.	DRAWING NO.	REVISION
19036	2.03	D

0m 1m 2m 3m 4m 5m 6m 7m 8m 9m 10m
scale bar - 1:100 @ A1