



NOTES

- DO NOT SCALE OFF THIS DRAWING EXCEPT FOR PLANNING PURPOSES
- CHECK ALL DIMENSIONS ON SITE BEFORE ANY WORK IS COMMENCED
- ALL GOODS MATERIALS AND WORKMANSHIP MUST CONFORM WITH CURRENT BUILDING REGULATIONS, BRITISH STANDARDS AND CODES OF PRACTICE
- COPYRIGHT OF THIS DRAWING IS RETAINED BY THE ARCHITECT AND IT MUST NOT BE REPRODUCED WITHOUT WRITTEN CONSENT

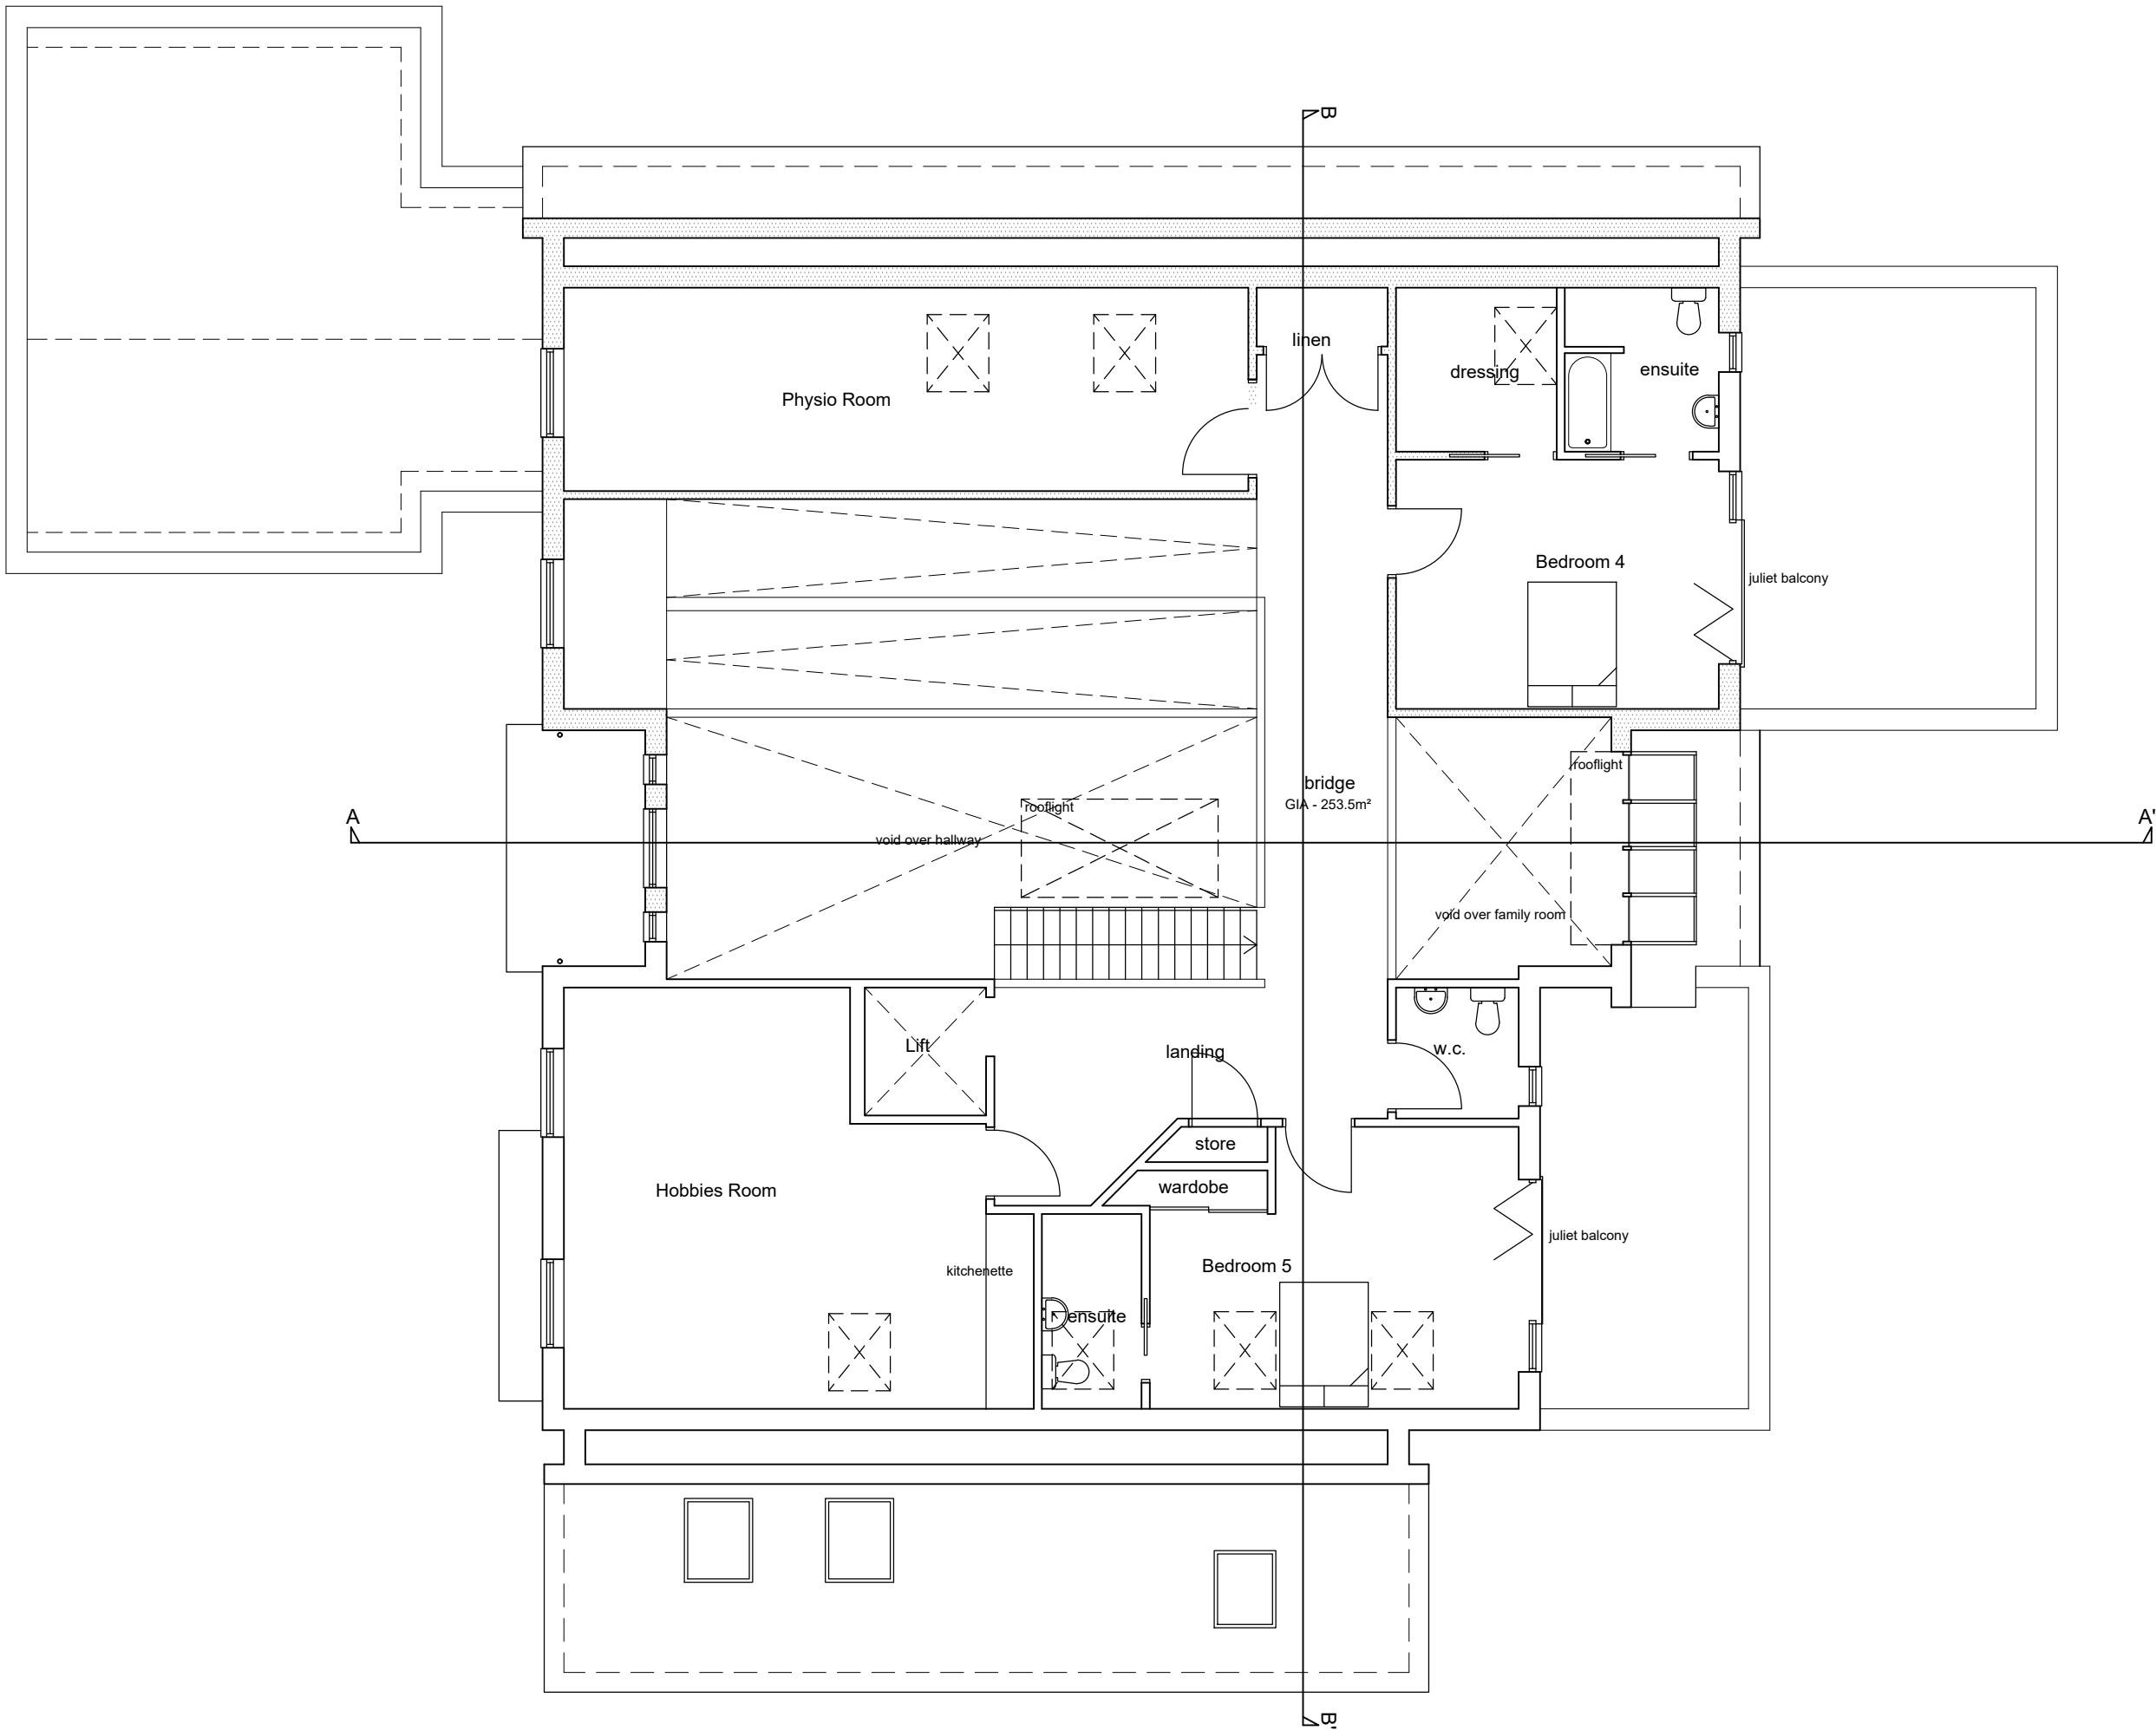

First Floor Plan As Proposed

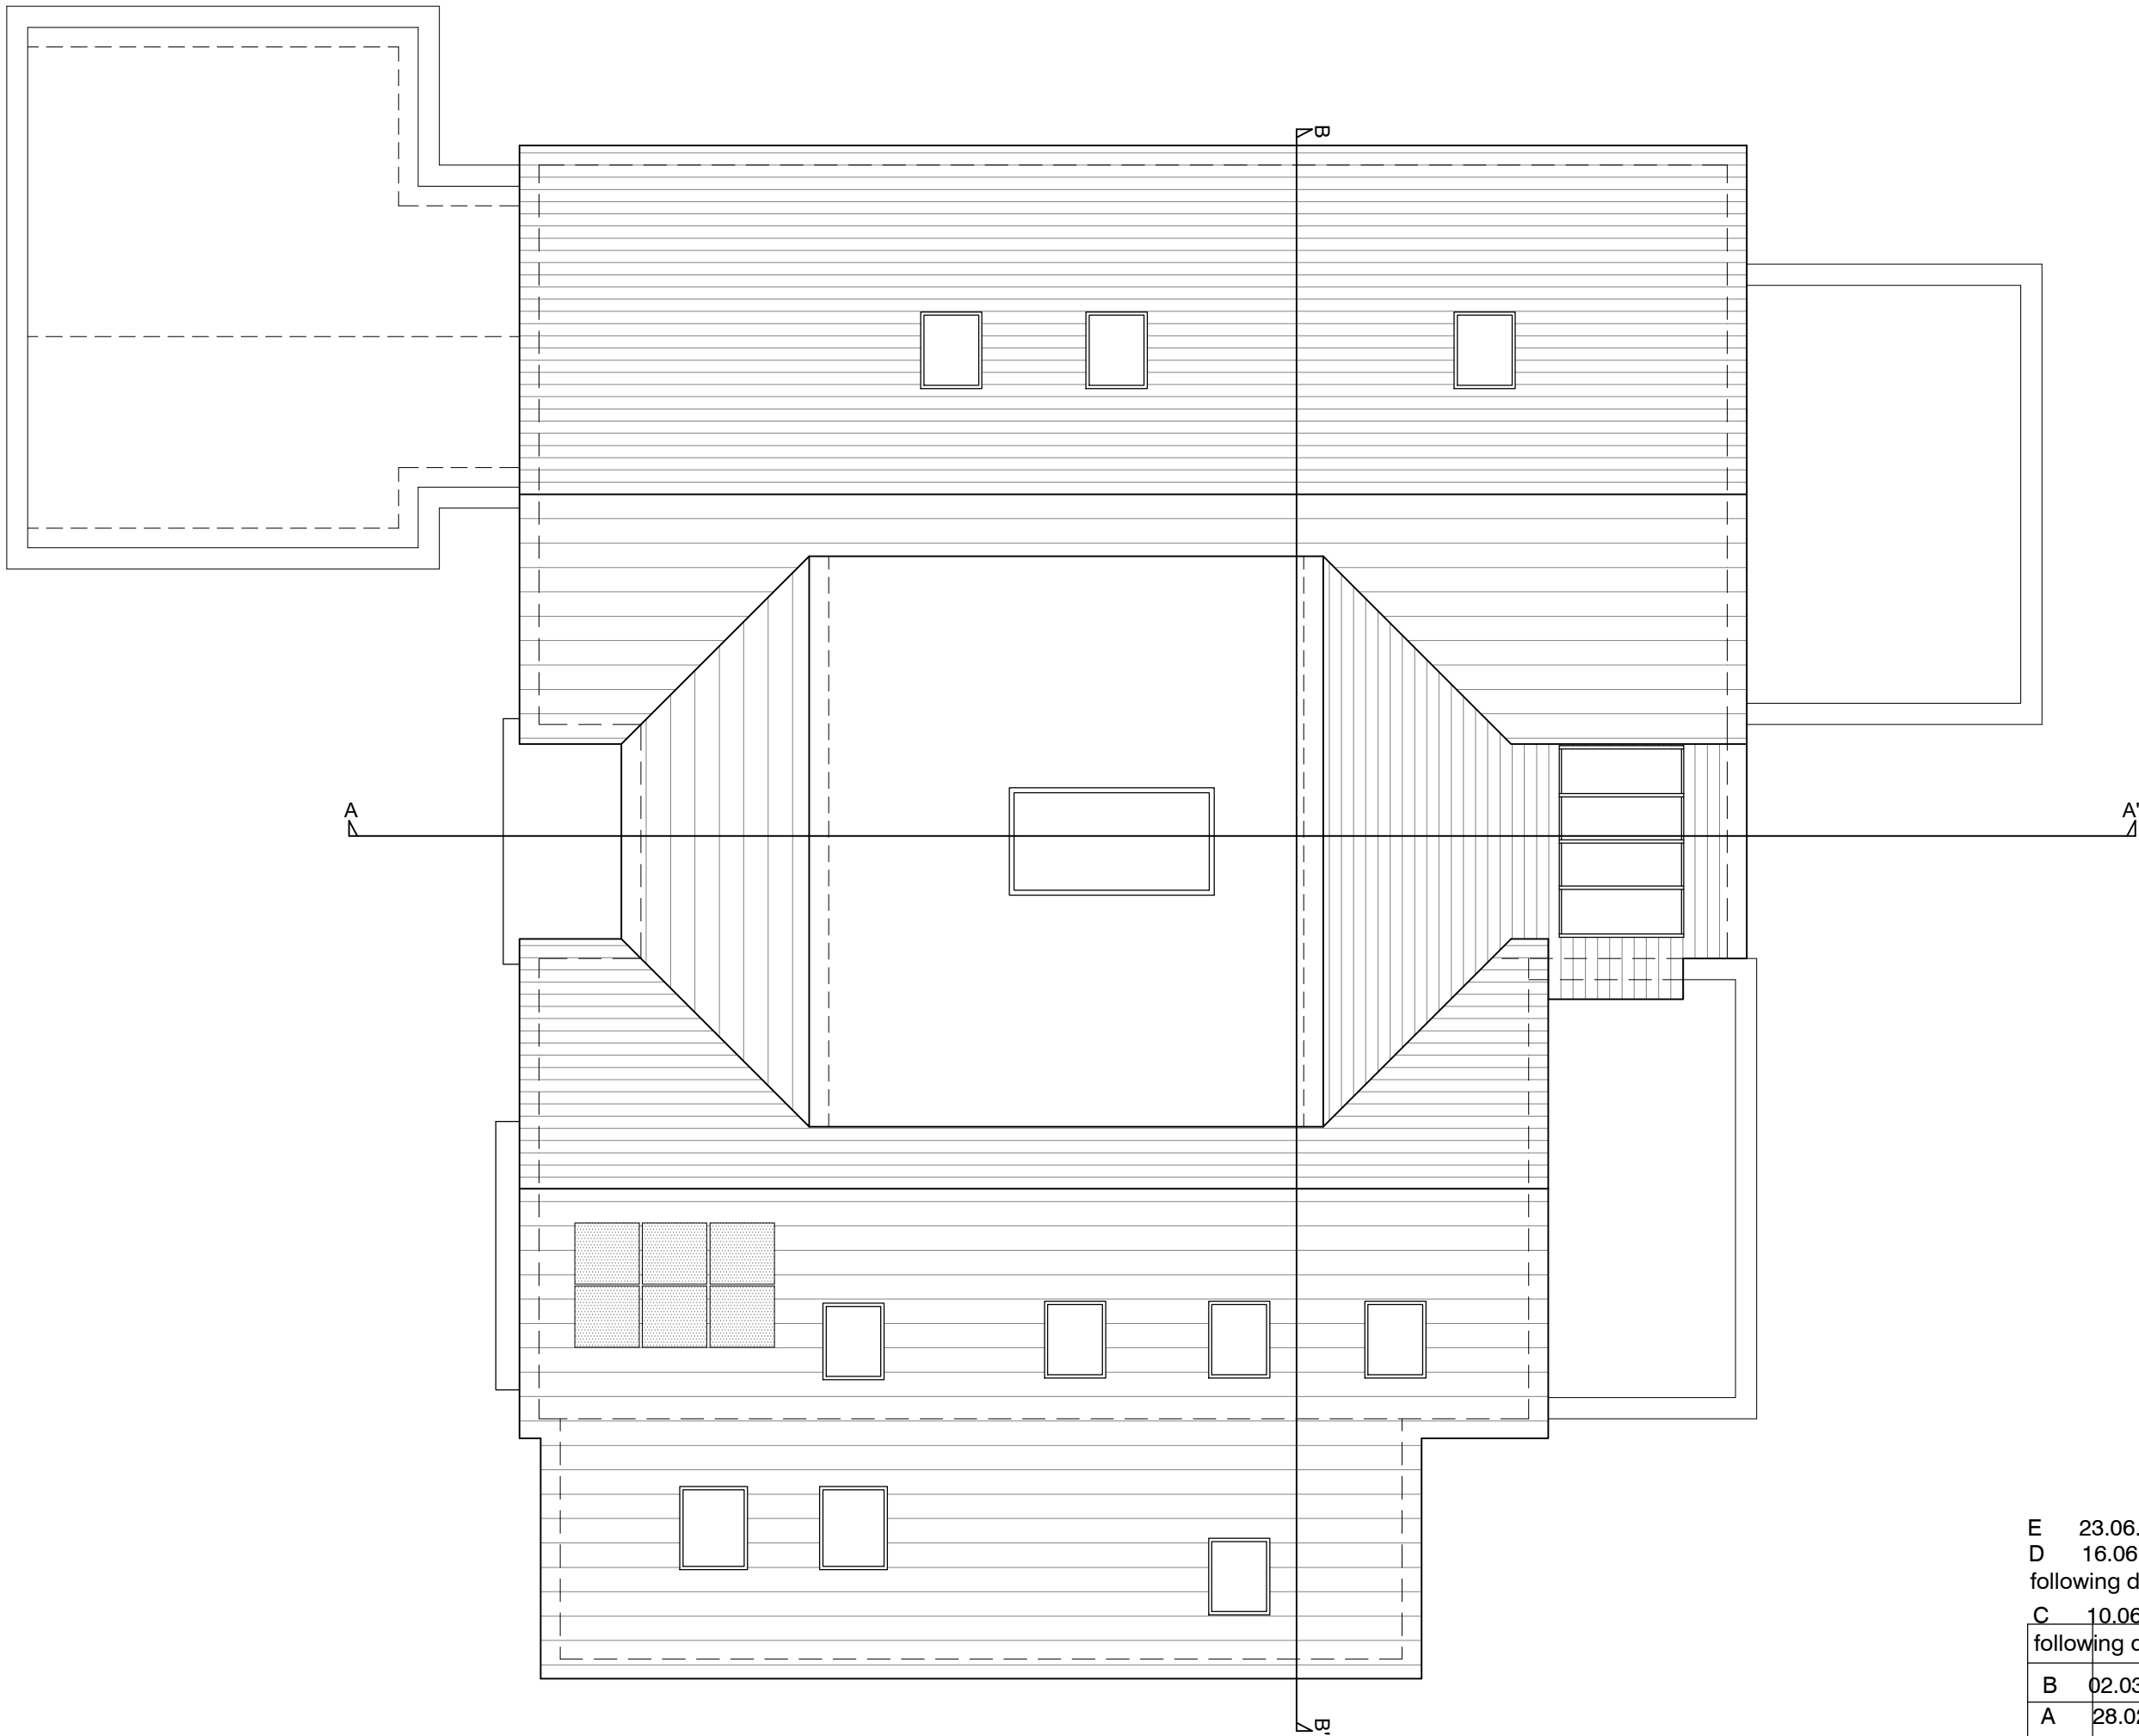

Roof Plan As Proposed

E 23.06.2020 ec GIAs indicated at planners req.
D 16.06.2020 ec design amendments to rear elevation following discussions with planners
C 10.06.2020 ec design amendments to rear elevation following discussions with planners

B	02.03.2020	EC	PLANNING ISSUE
A	28.02.2020	ec	pool house elevations added
REV	DATE	BY	AMENDMENT

**folkes architects**

L 01903 888629
info@folkesarchitects.co.uk

The Old Forge
6 Church Street
Storrington
West Sussex
BN20 4JA


CLIENT
Zoe Ferrigno c/o Mayo Wynne Baxter Solicitors

JOB TITLE
New Dwelling at
58 Ferringham Lane
Ferring
West Sussex
BN12 5LU

DRAWING TITLE
Proposed First Floor & Roof Plan
PLANNING ISSUE

DATE	SCALE	DRAWN BY	ec
Jan 2020	1:100 @ A1	CHECKED BY	mf

JOB NO.	DRAWING NO.	REVISION
19036	2.03	E

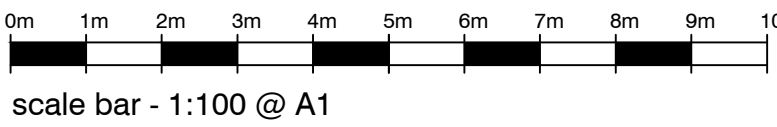

scale bar - 1:100 @ A1