



- NOTES**
- DO NOT SCALE OFF THIS DRAWING EXCEPT FOR PLANNING PURPOSES
 - CHECK ALL DIMENSIONS ON SITE BEFORE ANY WORK IS COMMENCED
 - ALL GOODS MATERIALS AND WORKMANSHIP MUST CONFORM WITH CURRENT BUILDING REGULATIONS, BRITISH STANDARDS AND CODES OF PRACTICE
 - COPYRIGHT OF THIS DRAWING IS RETAINED BY THE ARCHITECT AND IT MUST NOT BE REPRODUCED WITHOUT WRITTEN CONSENT

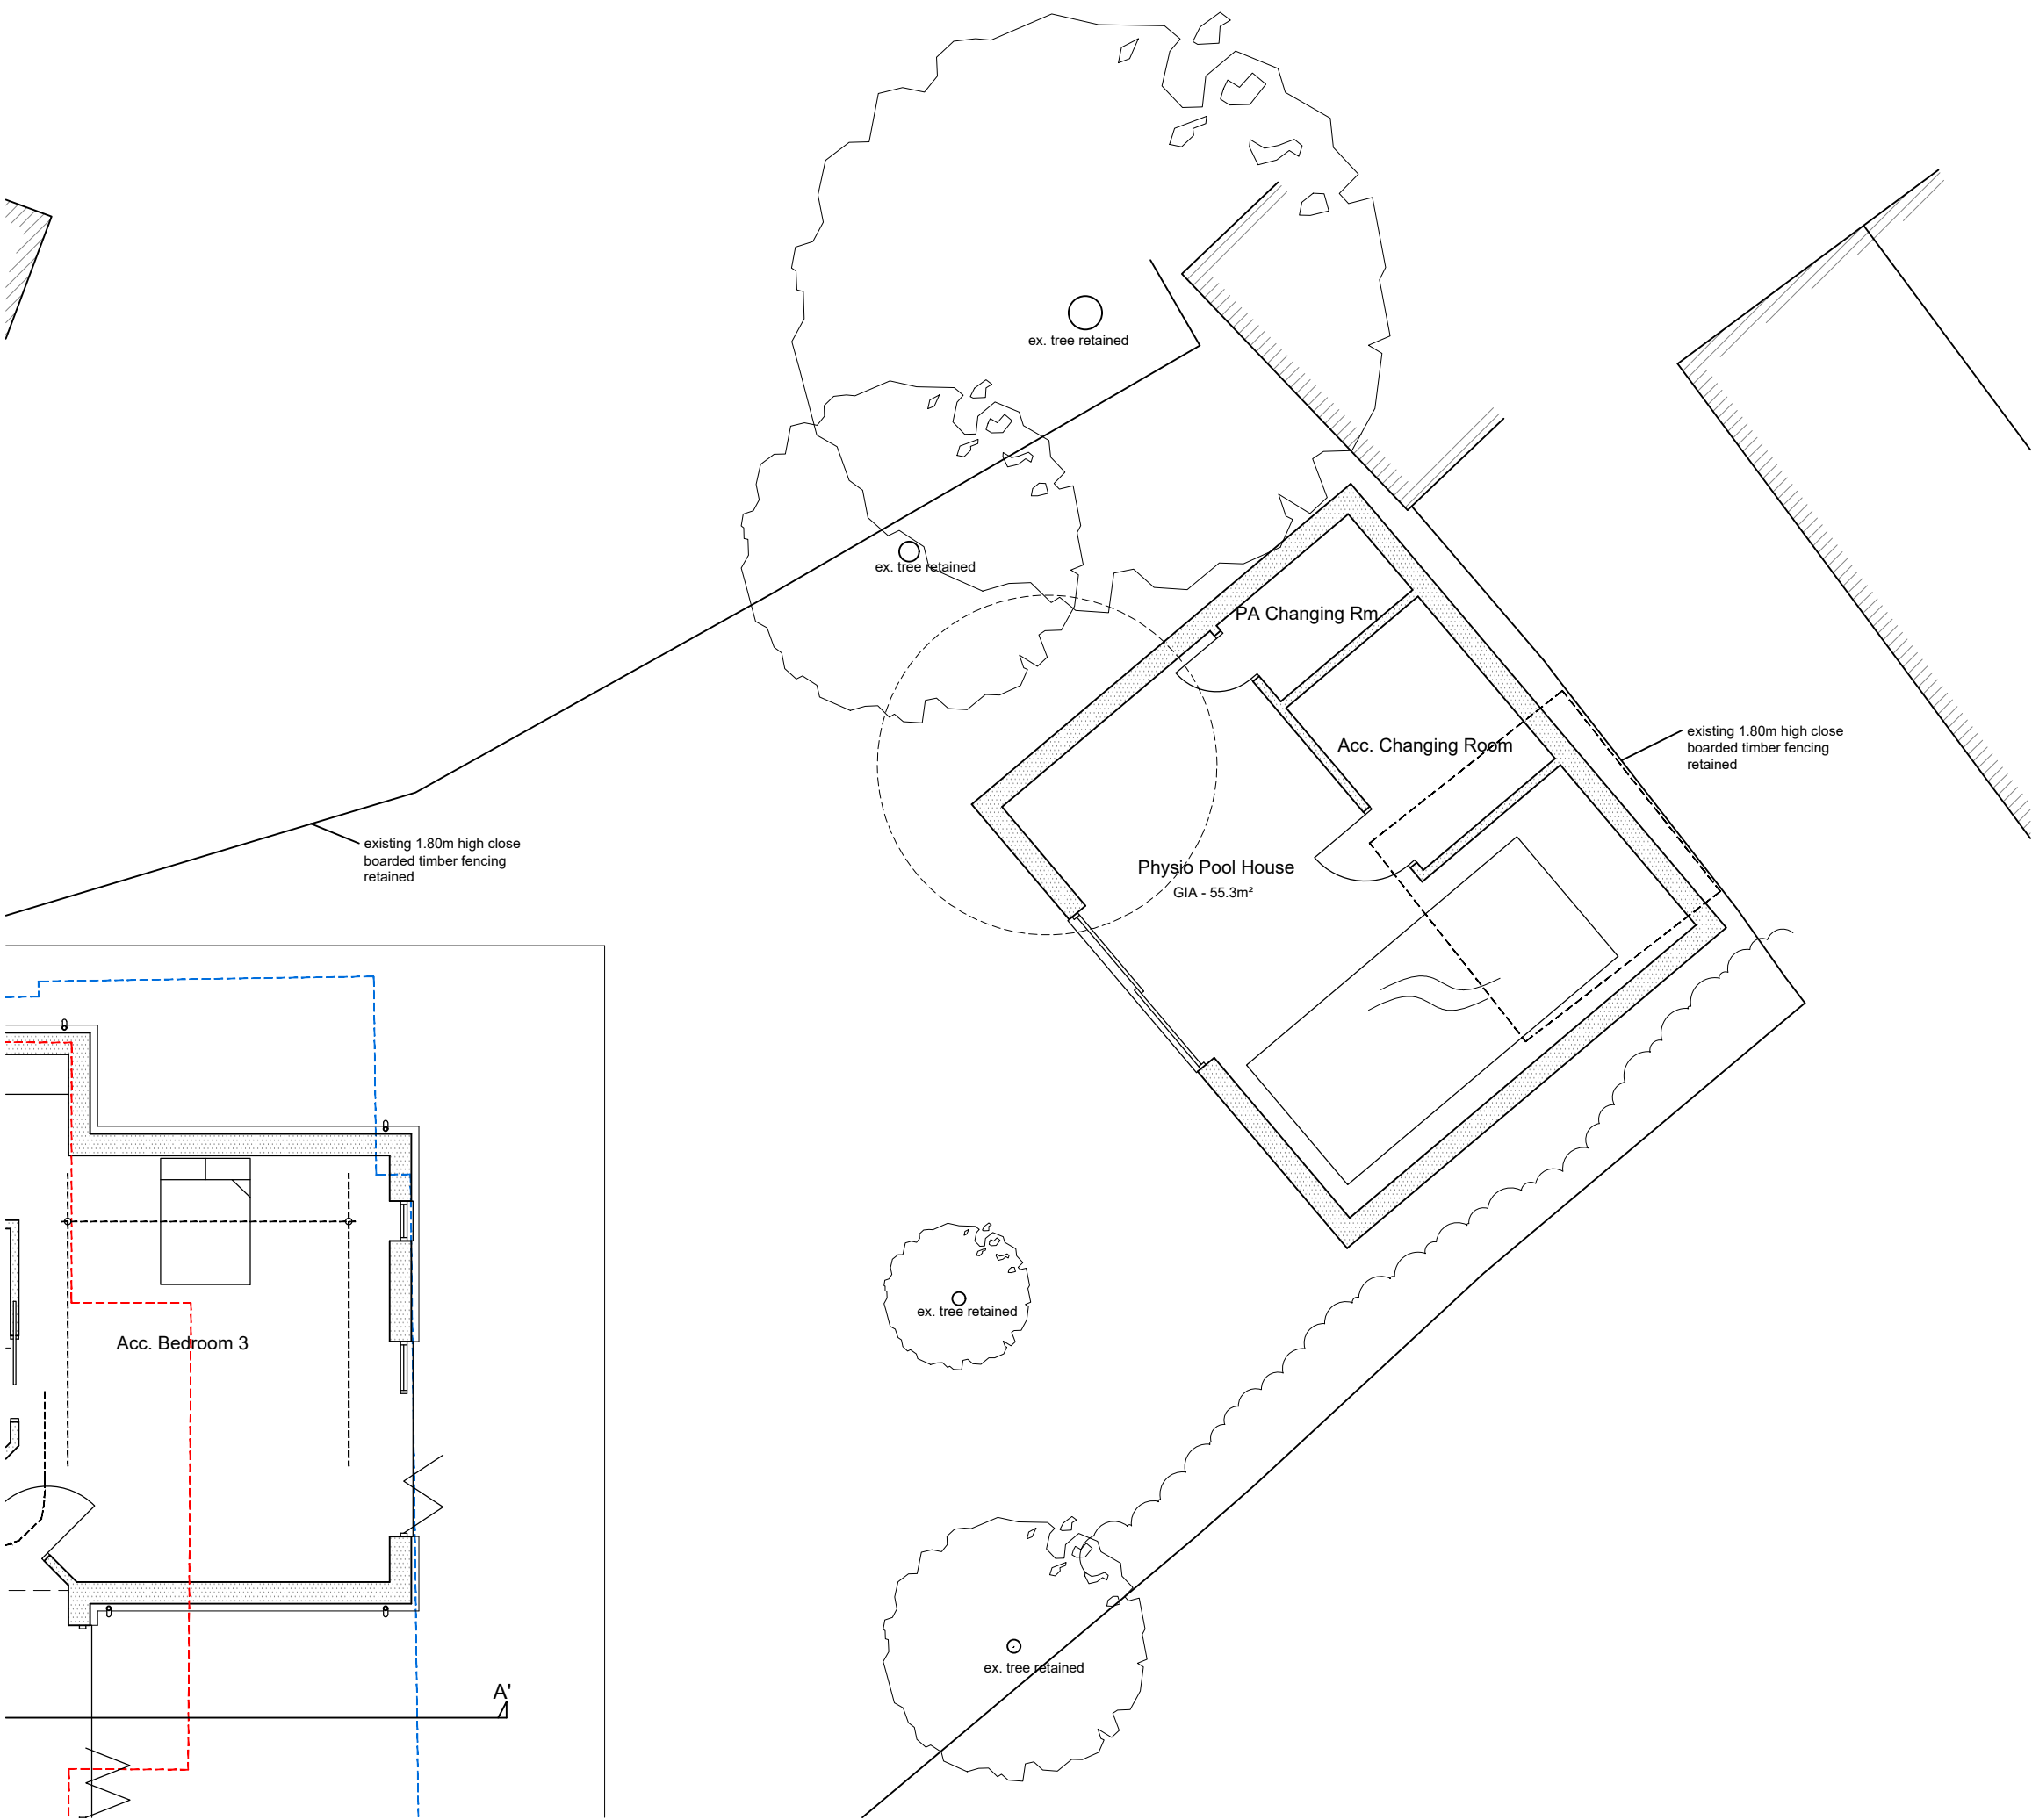


Proposed Floor Plan

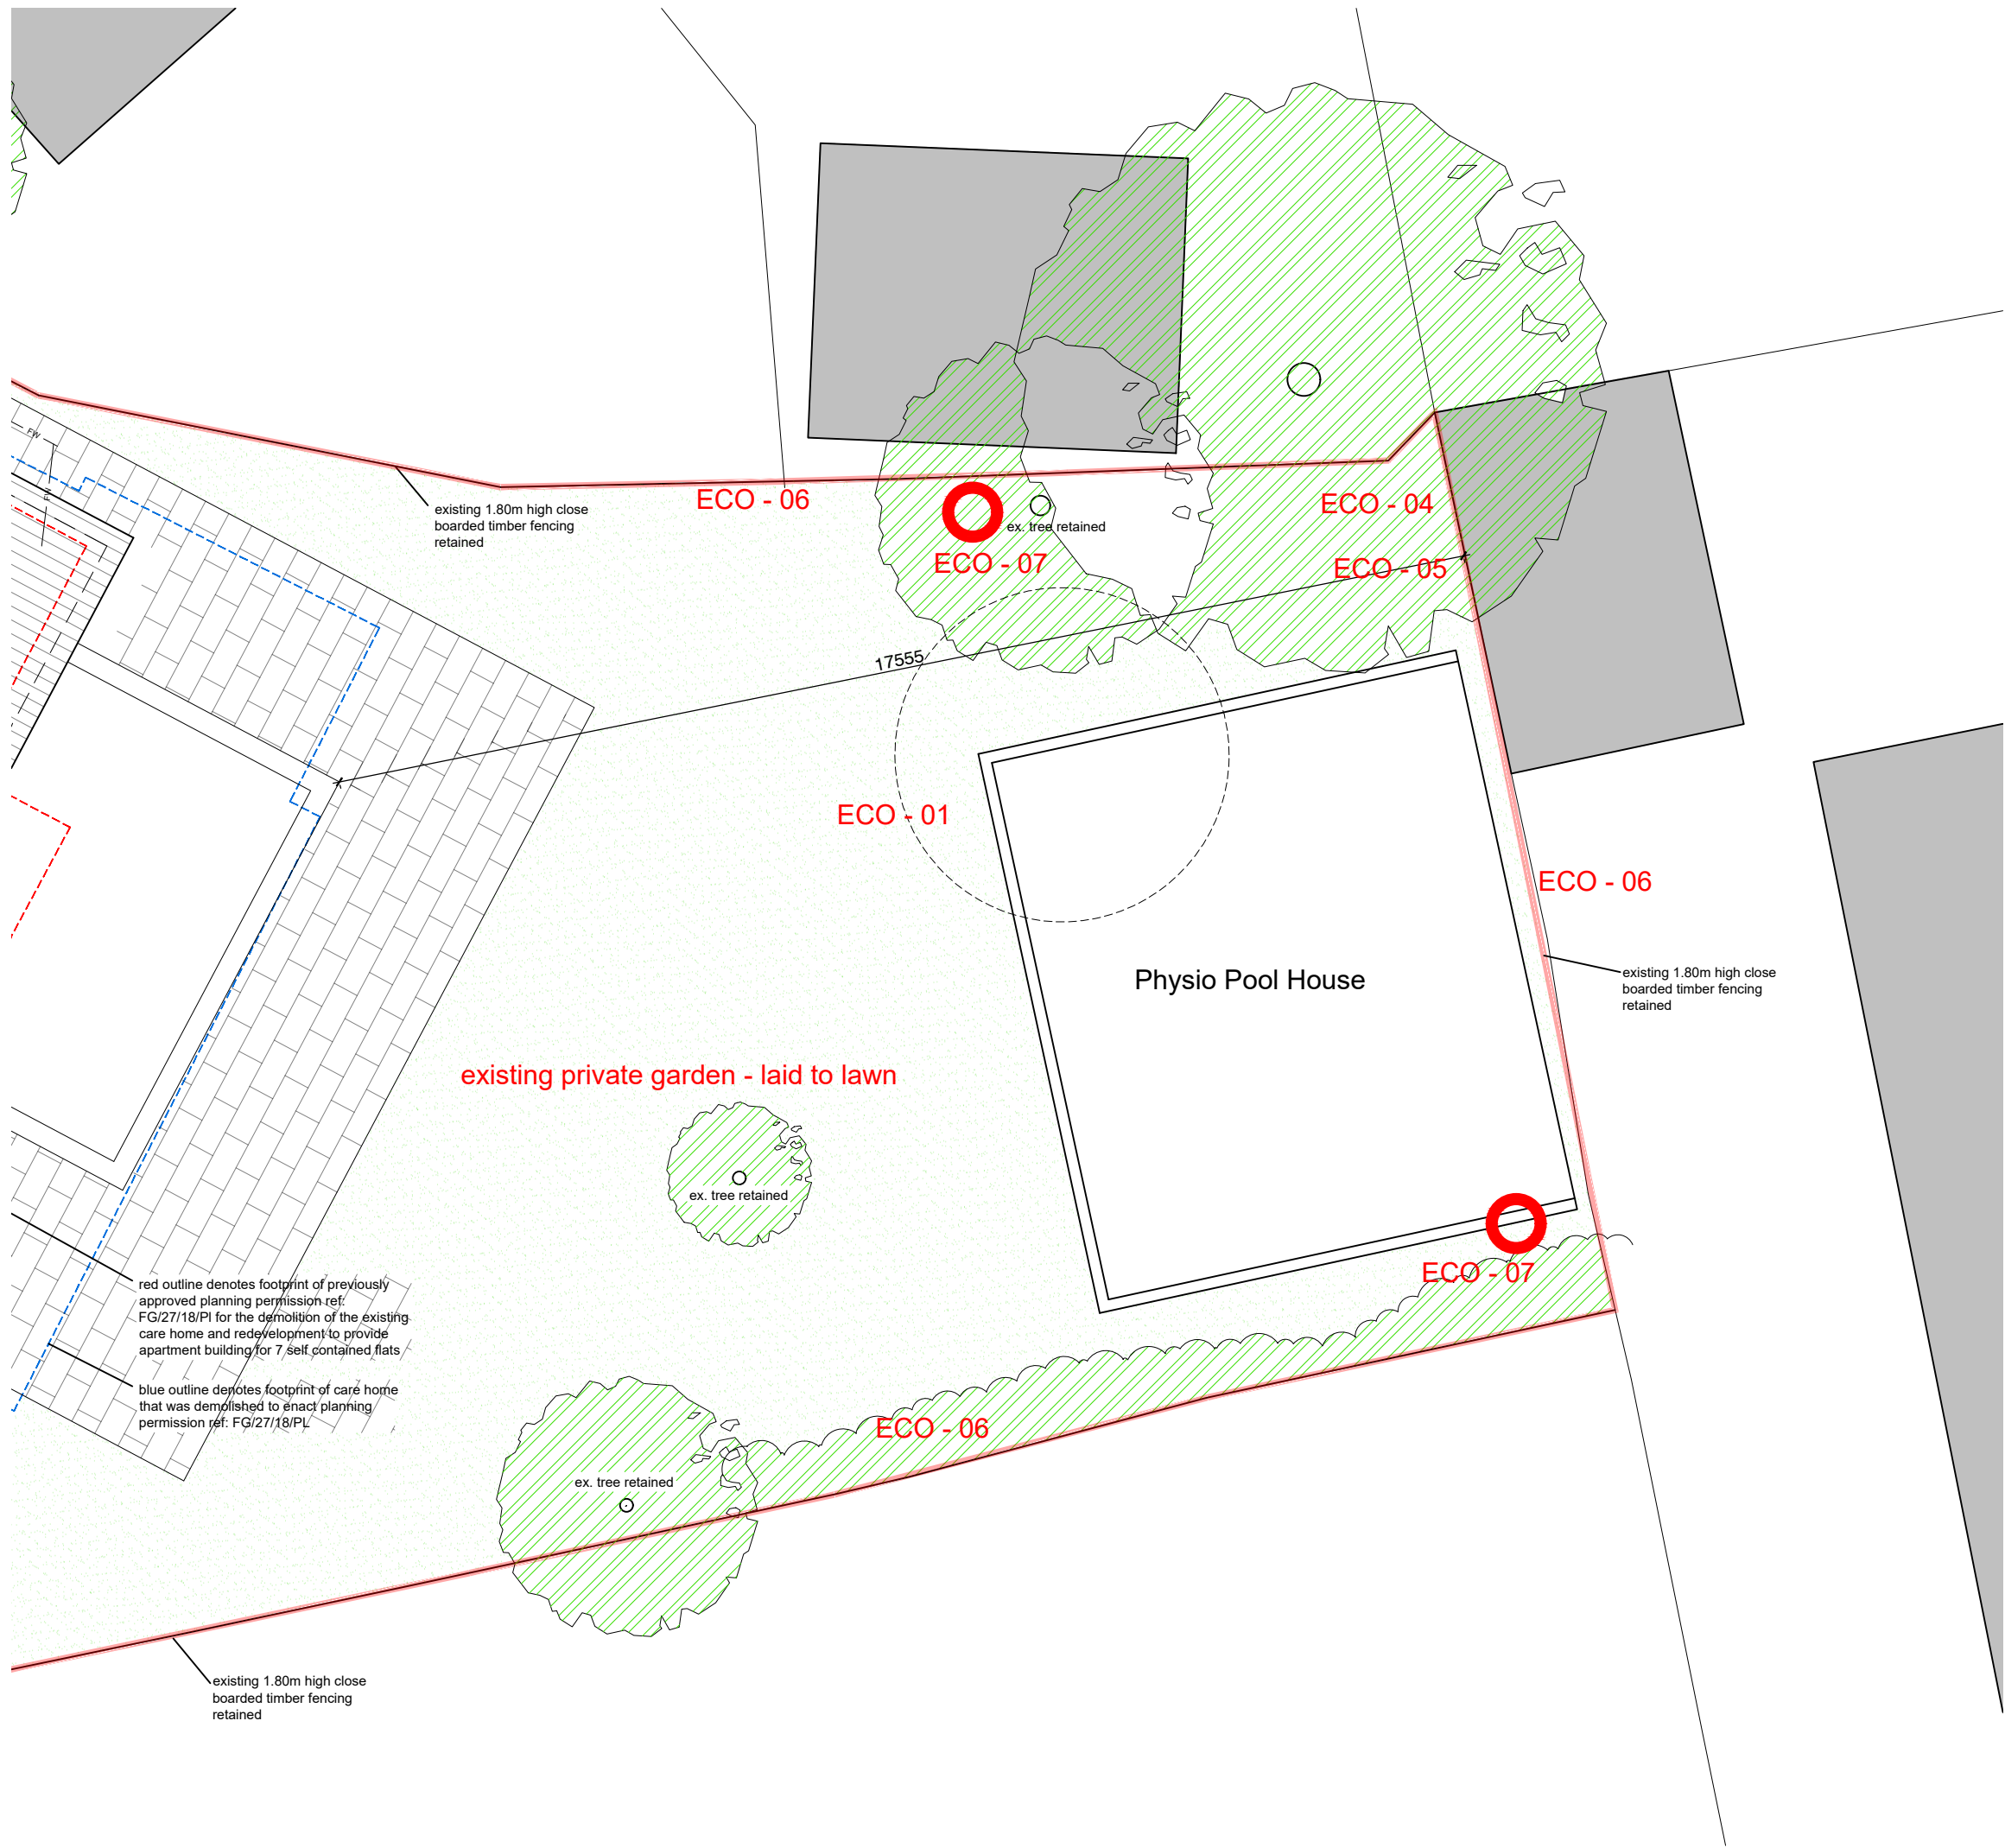

Proposed Site/ Roof Plan

Hydro Therapy Pool House Elevations As Proposed

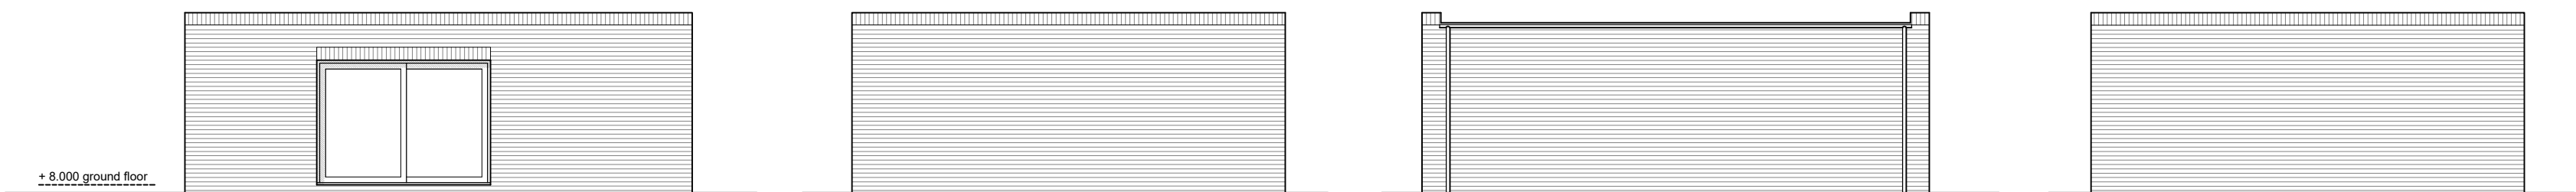


West Elevation

South Elevation

East Elevation

North Elevation

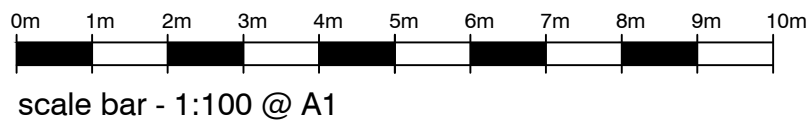

A	07.07.2020	ec	flat roof reinstated at planners req.
REV	DATE	BY	AMENDMENT
 folkes architects L 01903 888029 info@folkesarchitects.co.uk The Old Forge 6 Church Street Storrington West Sussex BN20 4LA			
CLIENT			
Zoe Ferrigno c/o Mayo Wynne Baxter Solicitors			
JOB TITLE			
New Dwelling at 58 Ferringham Lane Ferring West Sussex BN12 5LU			
DRAWING TITLE			
Proposed Physio Pool			
PLANNING ISSUE			
DATE		SCALE	
Jan 2020		1:100 @ A1	
		DRAWN BY ec	
		CHECKED BY mf	
JOB NO.		DRAWING NO.	
19036		2.07	
		REVISION	
		A	