



PLAN TM 103
EXISTING FLOOR PLANS
scale 1:100

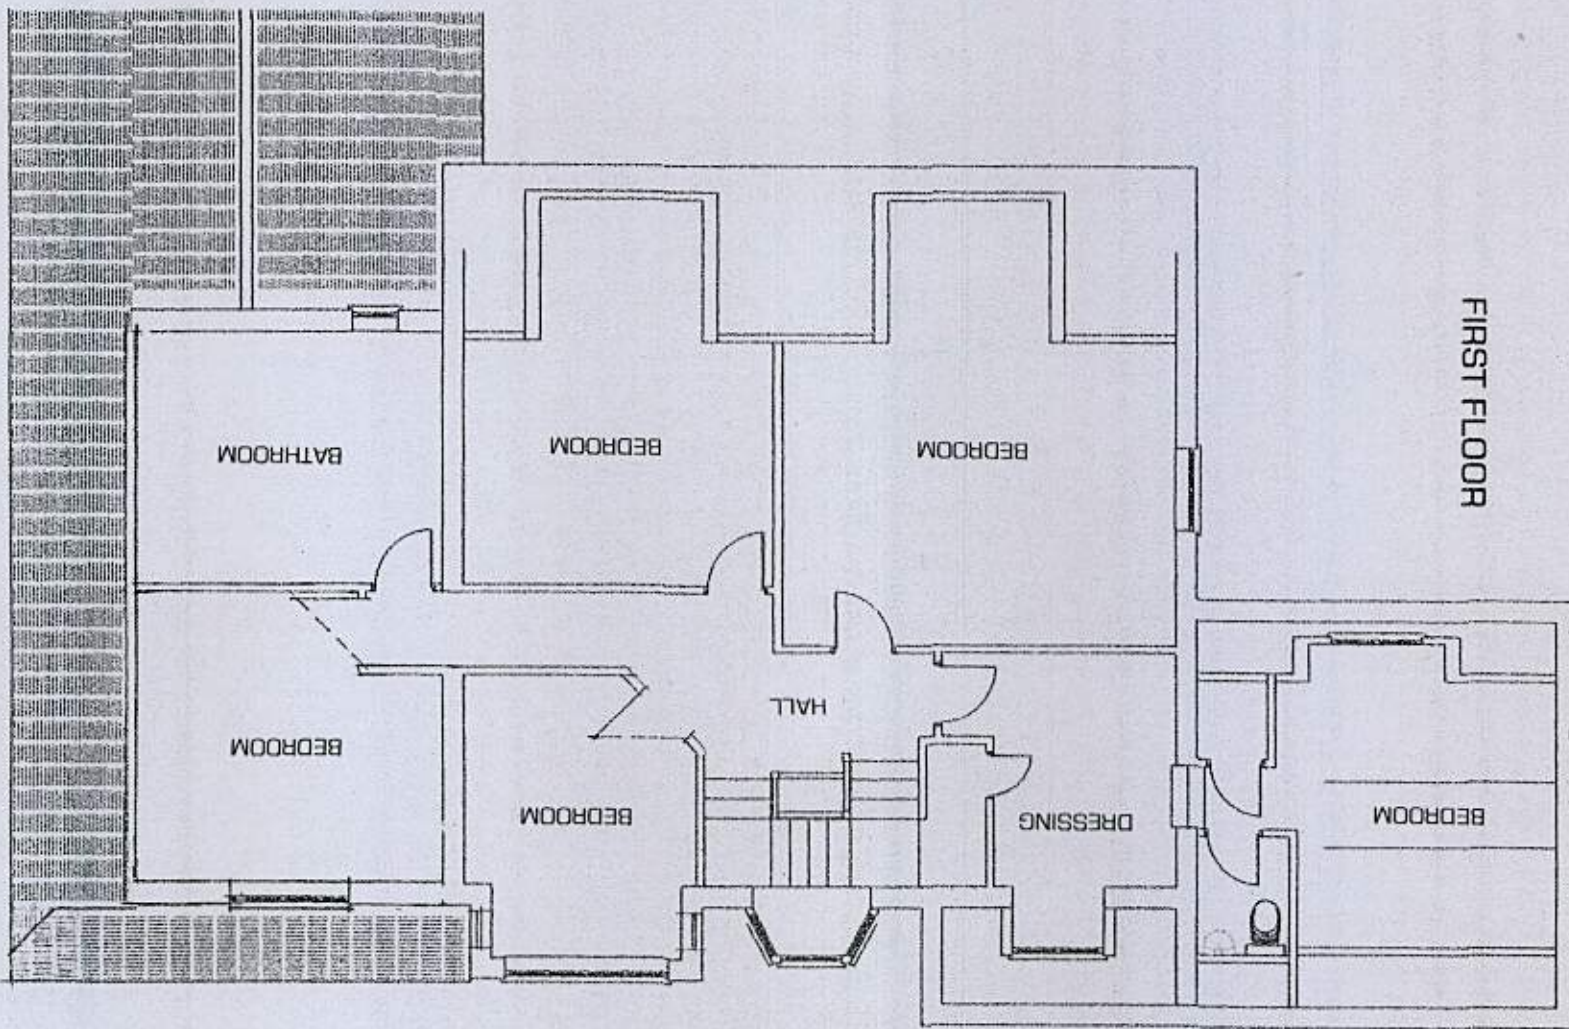

TURNING AREA
(EXISTING PAVING)

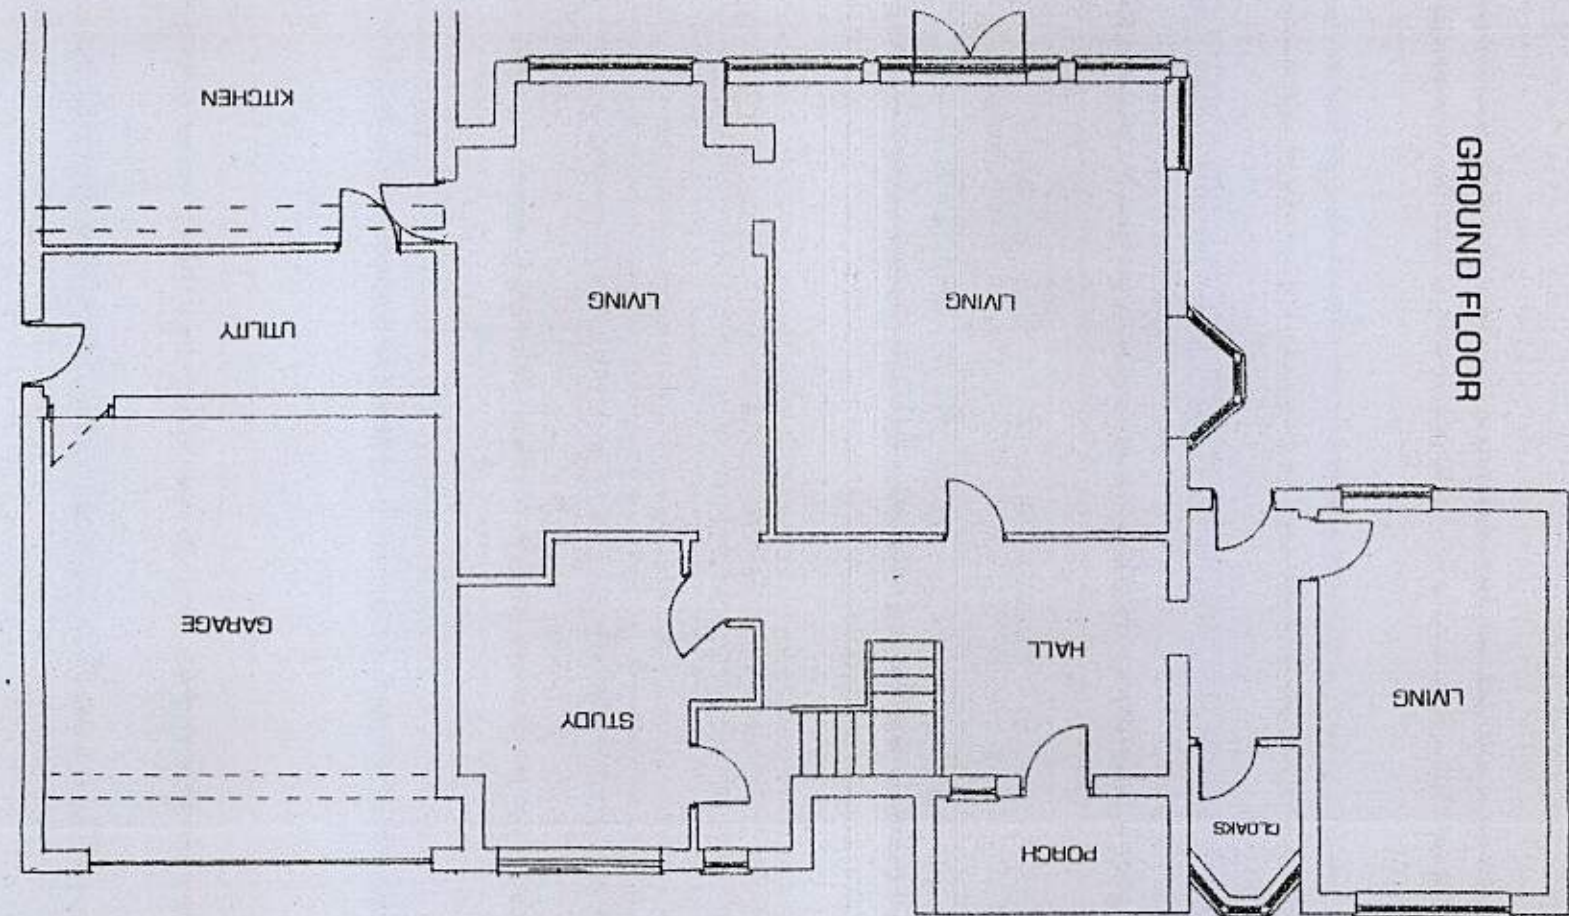

boundary

boundary