

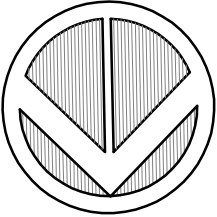
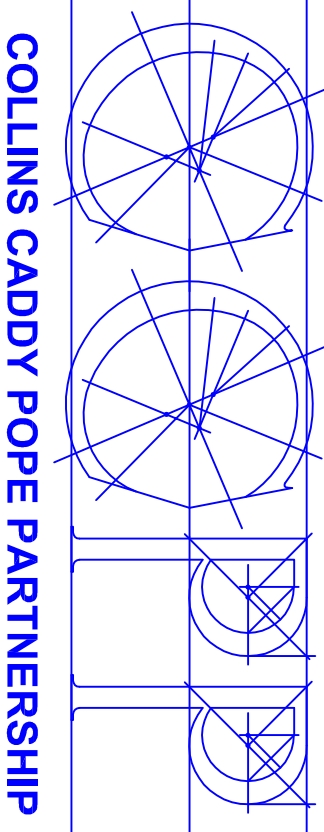


NOTES & AMENDMENTS

- 1. Subject to site survey.
- 2. This drawing should not be scaled; work only to annotated dimensions.
- 3. All dimensions are to be checked on site and any discrepancies reported to the Architect before work proceeds.
- 4. This drawing is to be read in conjunction with the following drawings:-

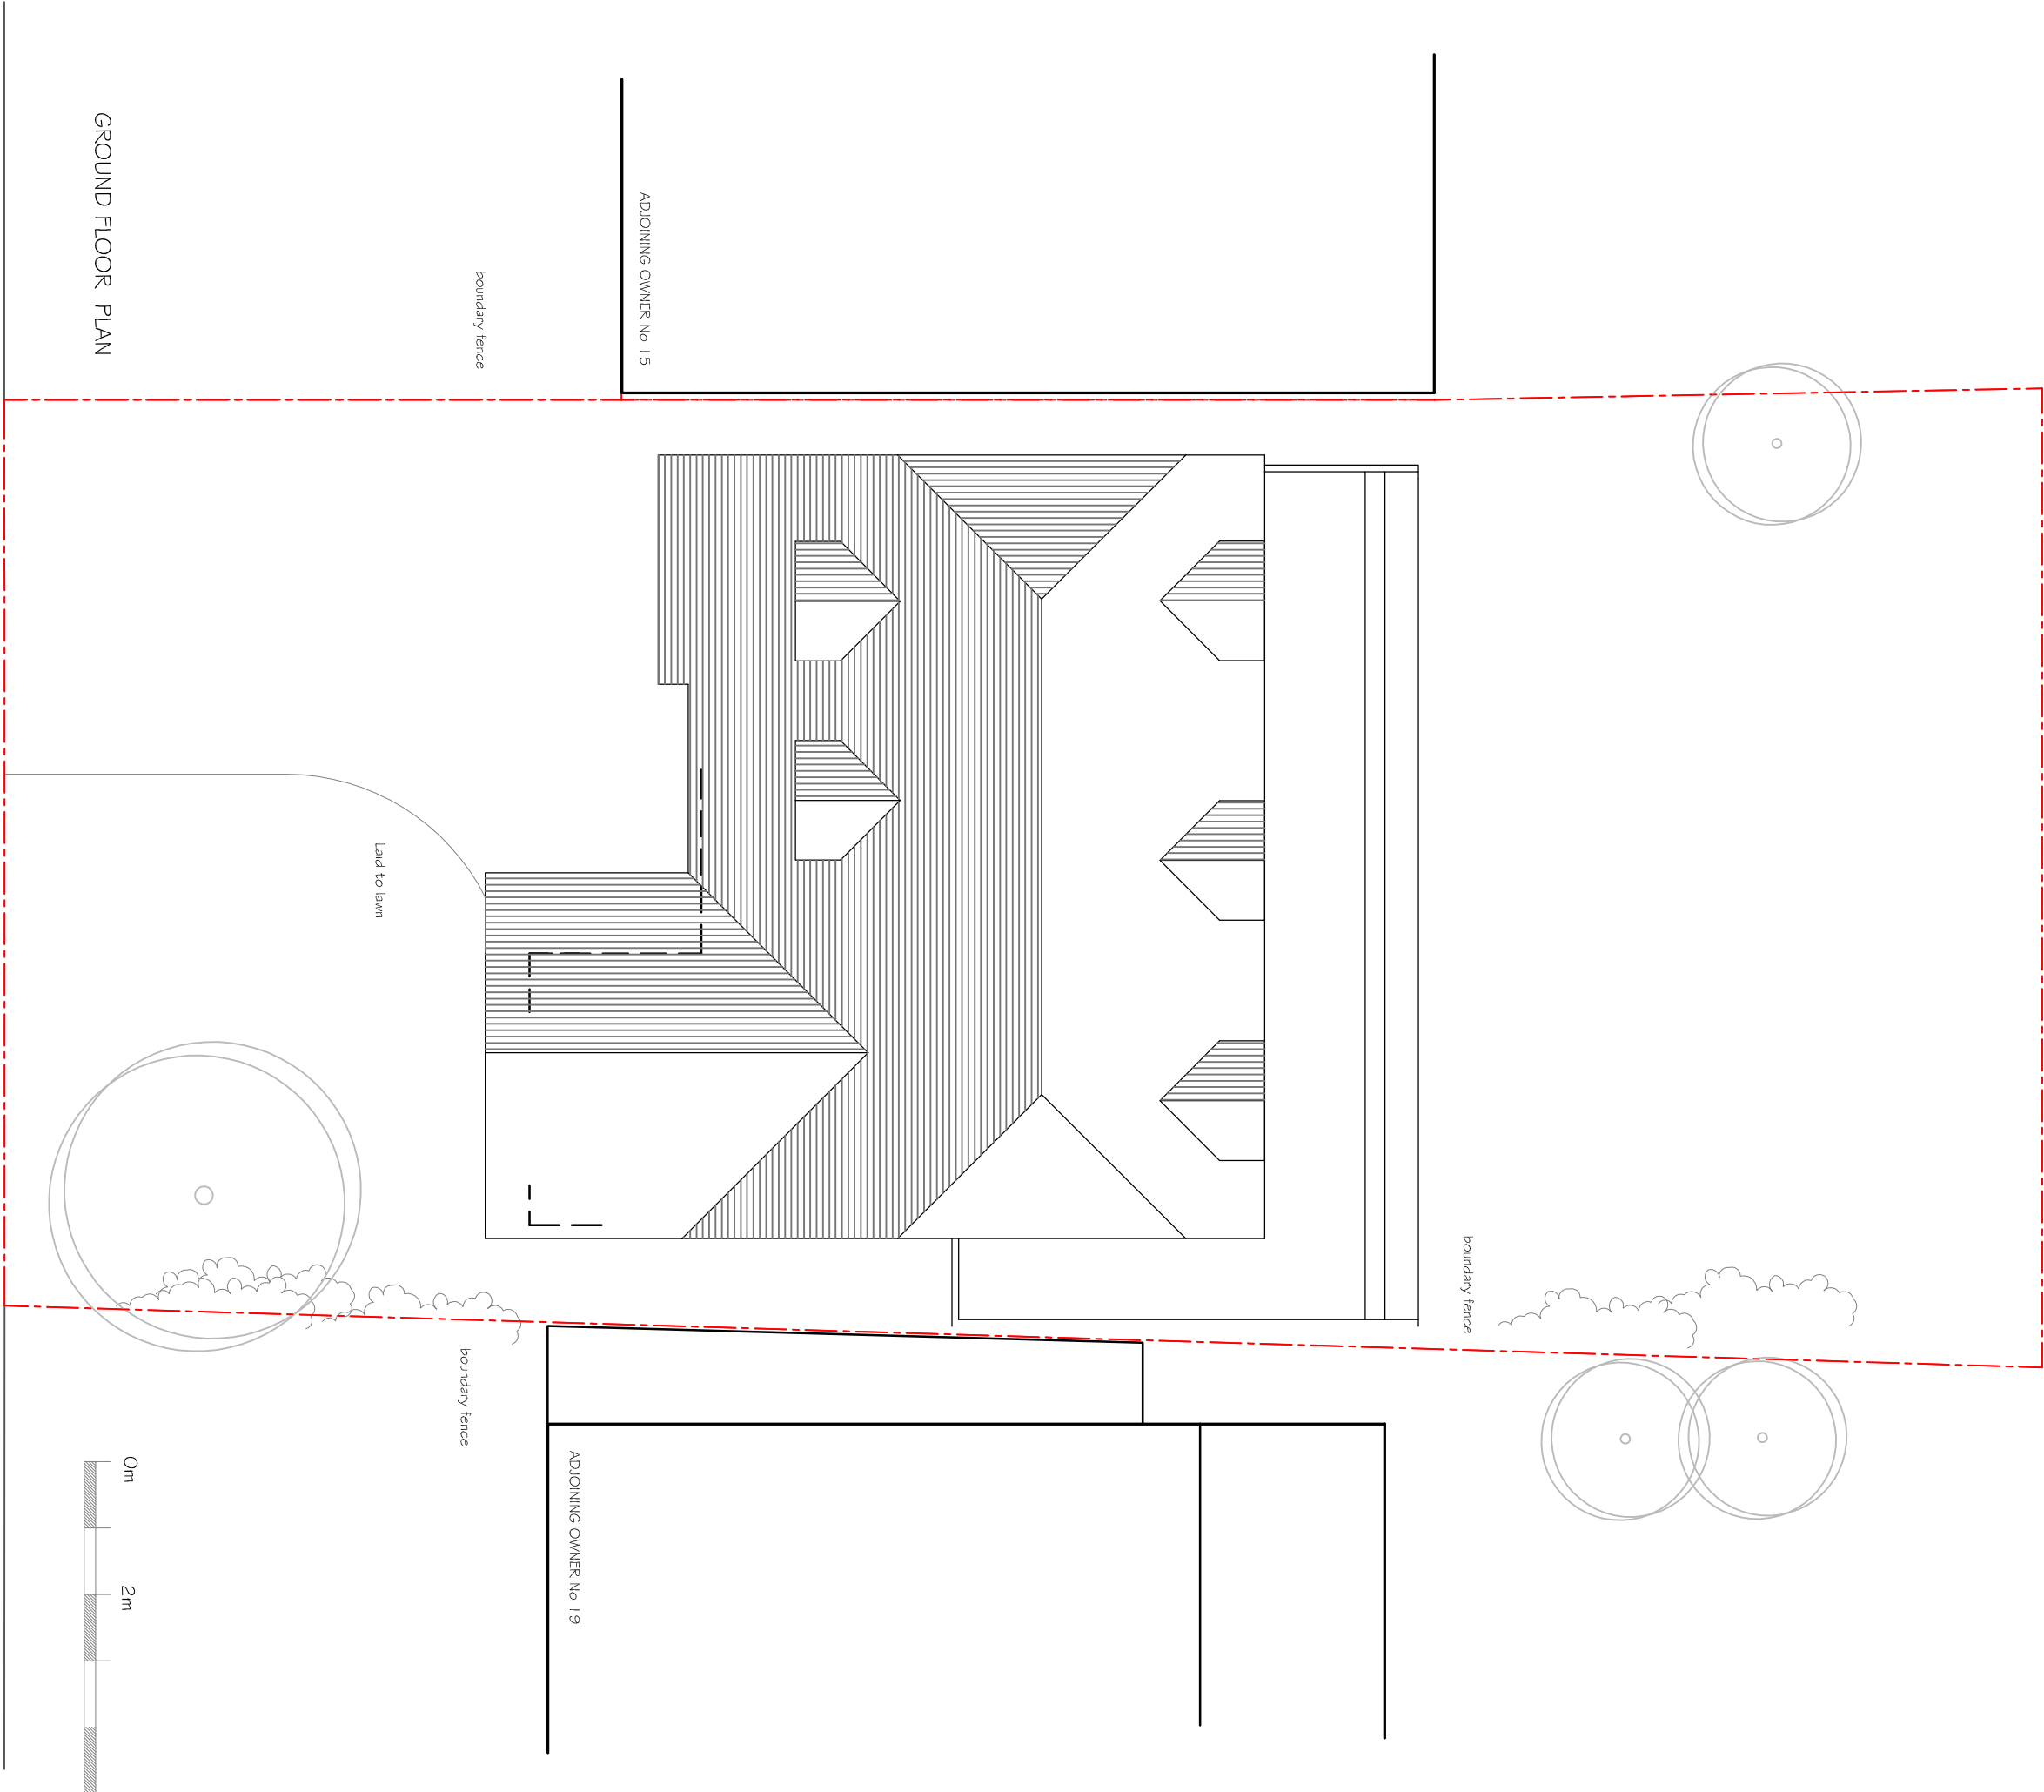

- 5. The copyright of this drawing is retained by COLLINS CADDY POPE PARTNERSHIP. This drawing may not be copied or passed to a third party without our written permission and must be returned upon request.
- 6. Client & contractor to ensure to ensure compliance with C.O.D.M. and Health and Safety Regulations.
- 7. All works to comply with current Codes of Practice and B.S.I.

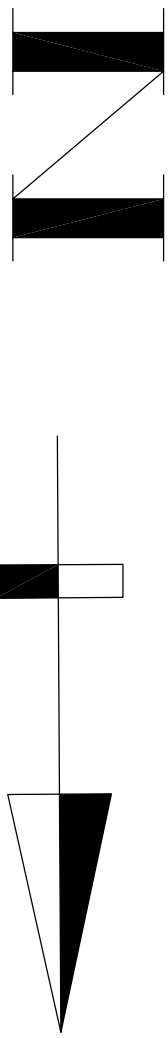

COLLINS CADDY POPE PARTNERSHIP
ARCHITECTS & DESIGNERS
SILVERDALE COURT, SILVERDALE ROAD, CROFTON, LEEDS LS28 7LQ
TEL : 020 8851 2979 Email: info@collinscaddy pope.co.uk

17 FOAMCOURT WAYE
FERRING BN12 5RD

MR & MRS POPE

PROPOSED SITE PLAN

Scale	1:250 A1/A1	Dwg. No.	**C.C.P.P.**
Date	MAR 2016	1718/ 11	
Drawn by	SP		
CAD ref			