




1. Subject to site survey.
2. This drawing should not be scaled; work only to annotated dimensions.
3. All dimensions are to be checked on site and any discrepancies reported to the Architect before work proceeds.
4. This drawing is to be read in conjunction with the following drawings:-
5. The copyright of this drawing is retained by COLLINS CADDY WOOD PARTNERS LLP. This drawing may not be copied or passed to a third party without the permission and must be returned upon request.
6. Client & Contractor to ensure compliance with CADDY and related Party regulations.
7. All works to comply with current Codes of Practice and BS:1.

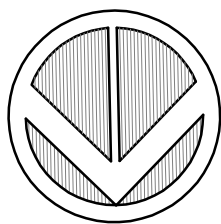

1. Supplied to the survey.
2. The drawing should not be scaled, work only on annotated dimensions.
3. All dimensions are to be checked on site and only the correct dimensions are to be reported to the Architect before work proceeds.
4. The drawing is to be read in conjunction with the following drawings:-
5. The copyright of this drawing is retained by COLLINS/CADDY/POPE PARTNERSHIP. This drawing may not be copied or passed to a third party without written permission and must be returned upon request.
6. Client is contacted to ensure to ensure compliance with the relevant building regulations.
7. All works to comply with current Codes of Practice and B.S.1.

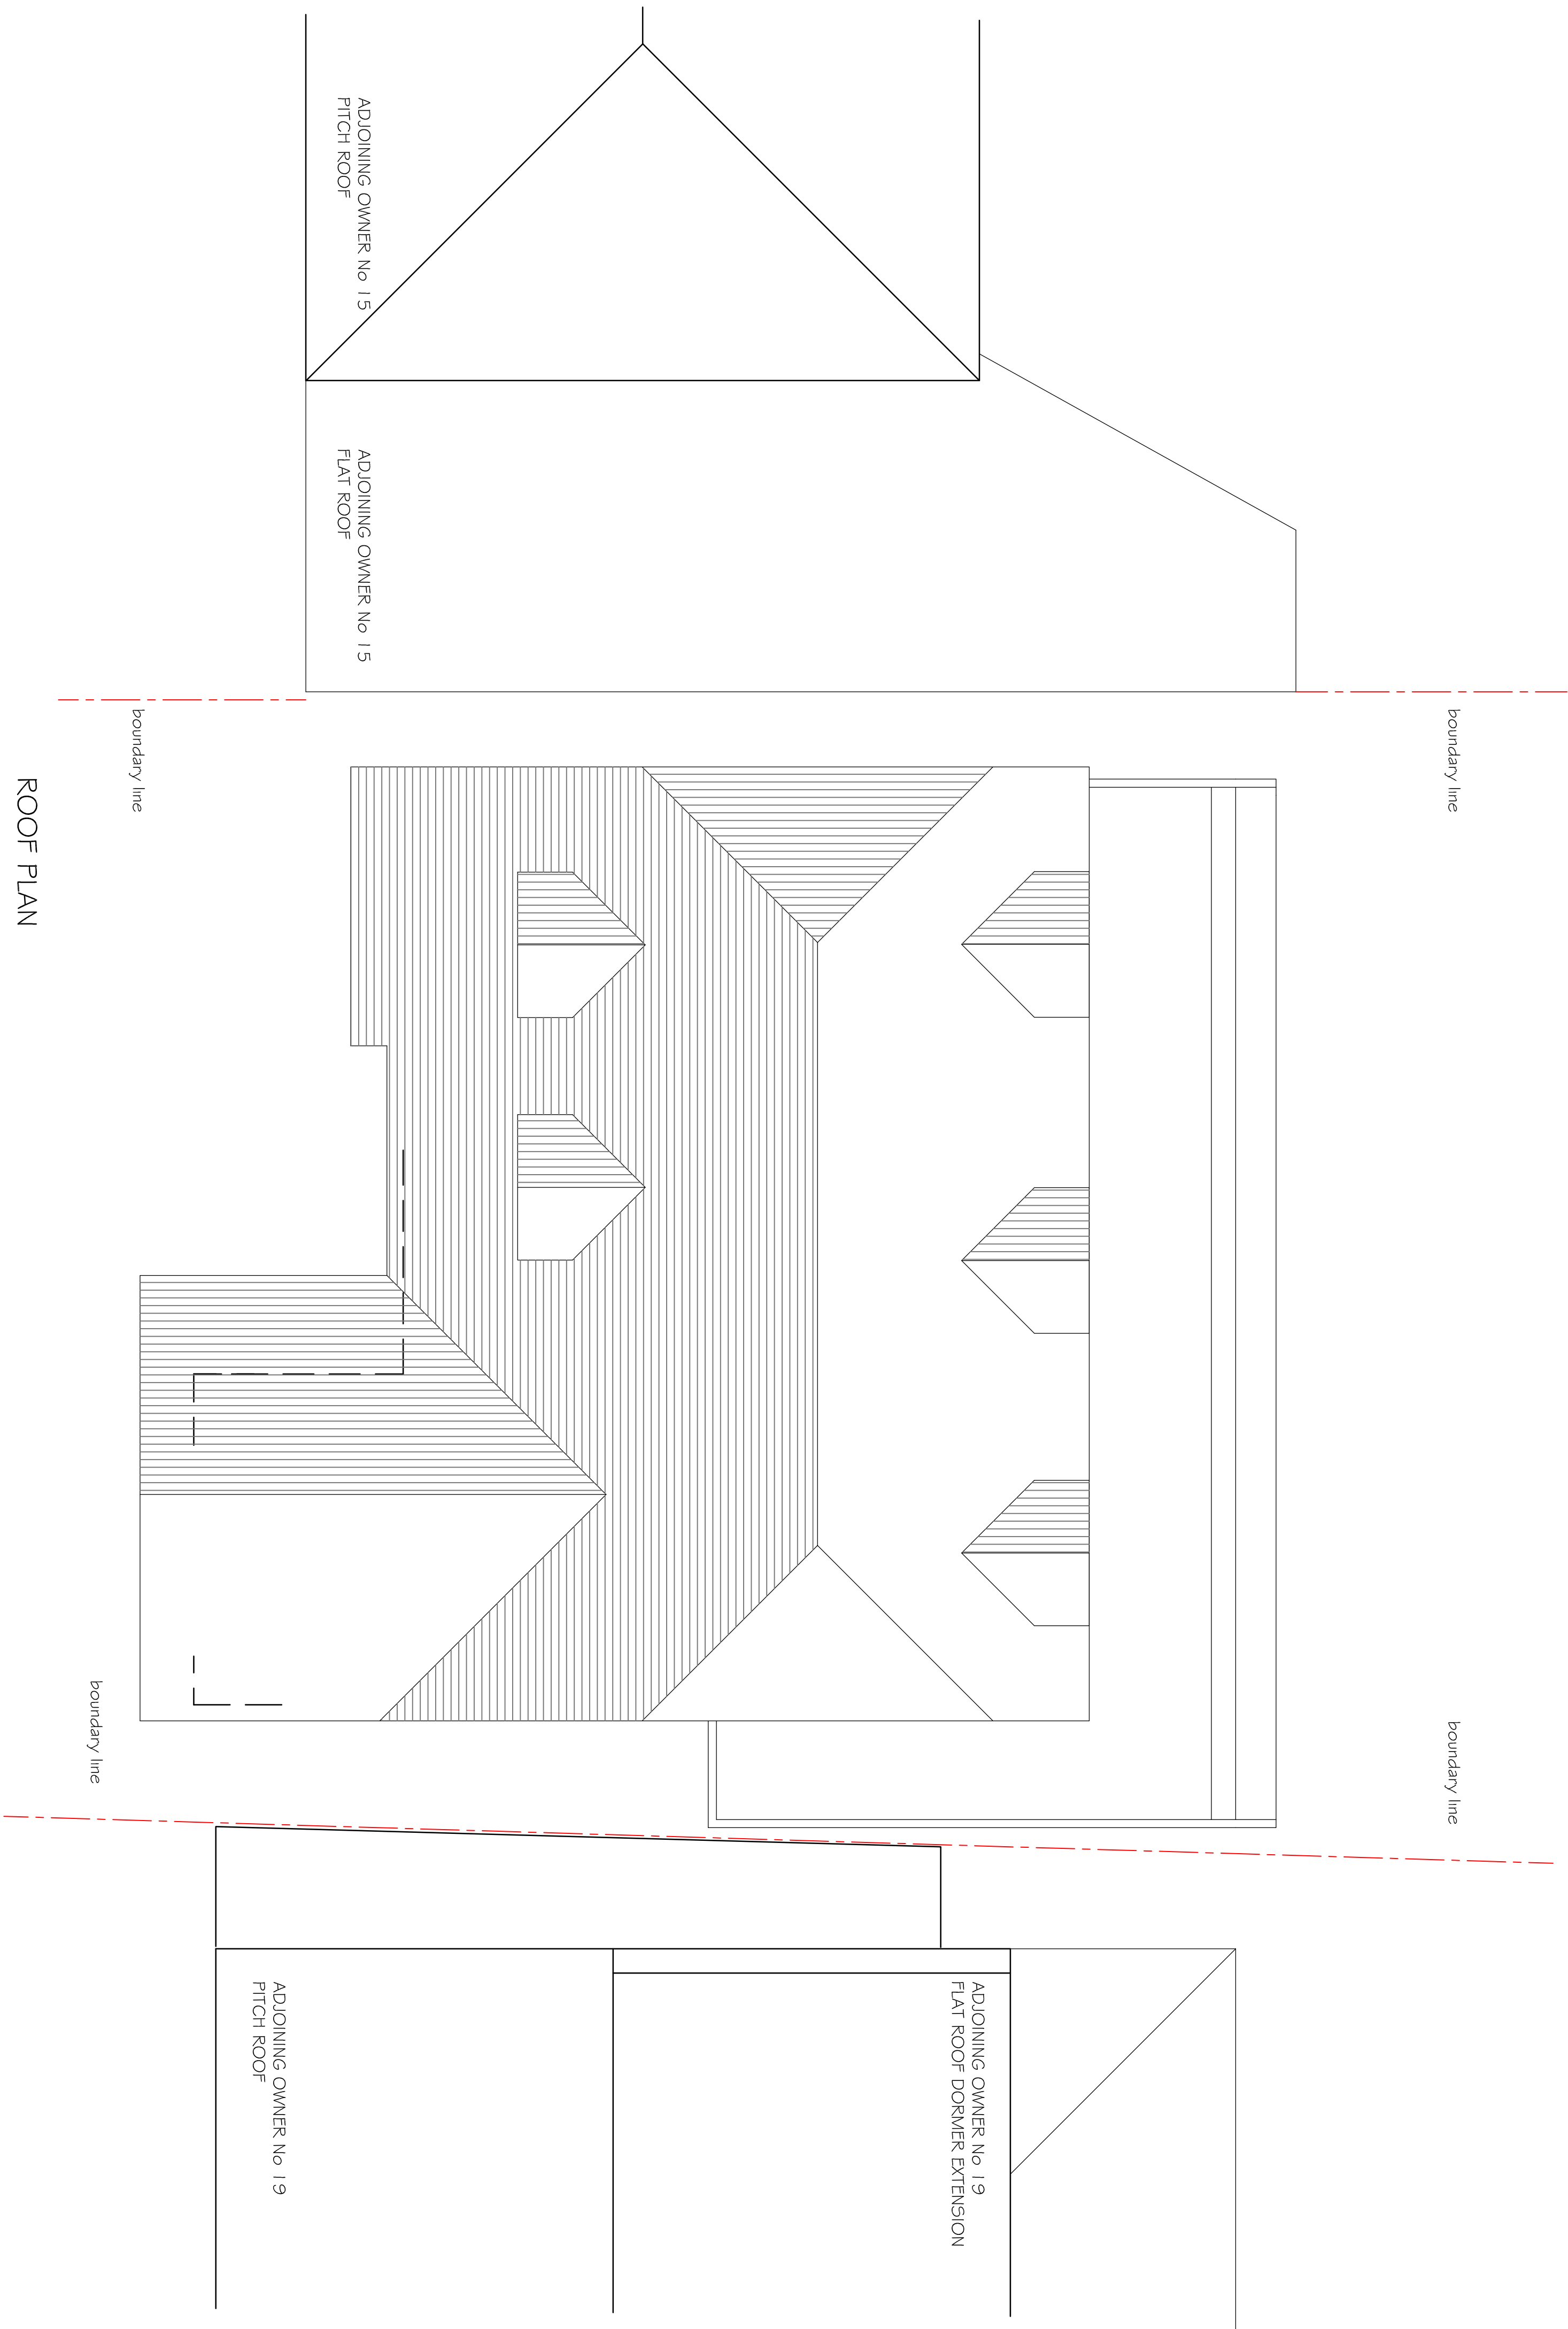

J	
I	
H	
G	
F	
E	
D	
C	
B	
A	
MAR 2018	
DATE	Boundary amended
	AMENDMENT

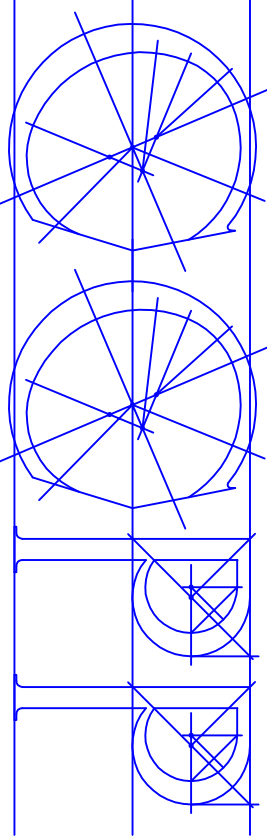

COLLINS CADDY POPE PARTNERSHIP
ARCHITECTURAL DESIGNS, PLANNING CONSULTANTS,
SURVEYORS & CONTRACT ADMINISTRATORS,
263 OSWARD, COURTWOOD LANE, FORESTDALE, CROYDON, CRO 9HU
TEL : 020 8651 2979 E-mail: info@collinscaddylope.co.uk

Contract
17 FOAMCOURT WAYE
FERRING BN12 5RD

MR & MRS POPE

PROPOSED ROOF PLAN

Scale	1:50 at A1	Dwg. No.	"e.C.C.P." A
Date	NOV 2017	1718/09	
Drawn by	SP		