

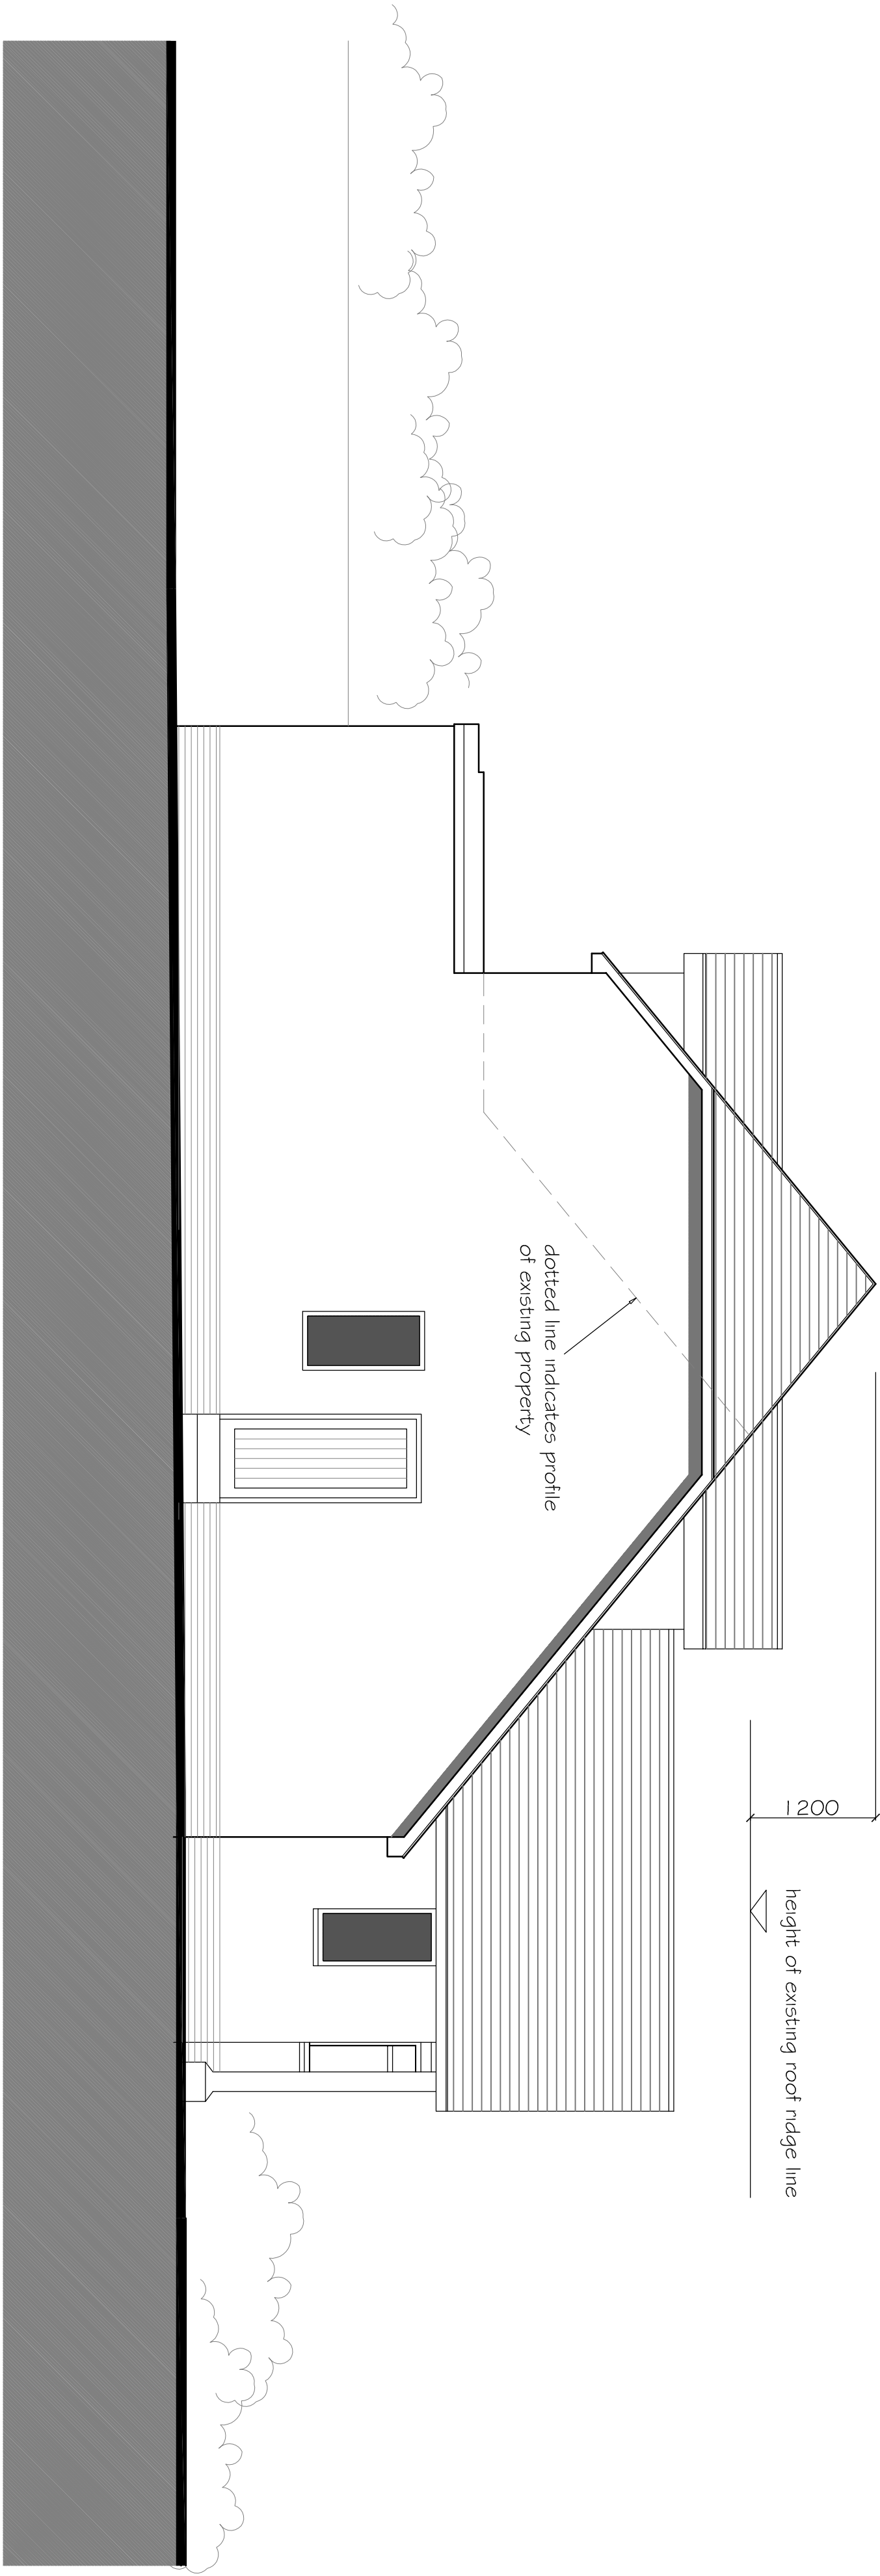


NOTES & AMENDMENTS

1. Subject to site survey.
2. This drawing should not be scaled, work only to annotated dimensions.
3. All dimensions are to be checked on site and any discrepancies reported to the Architect before work proceeds.
4. This drawing is to be read in conjunction with the following drawings:-
5. The copyright of this drawing is retained by COLLINS CADDY POPE PARTNERSHIP. This drawing may not be copied or passed to a third party without our written permission and must be returned upon request.
6. Client & Contractor to ensure to ensure compliance with C.O.D.M. and Health and Safety Regulations.
7. All works to comply with current Codes of Practice and B.S.I.

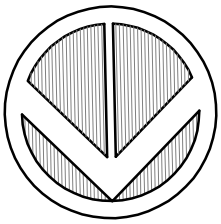



SIDE ELEVATION

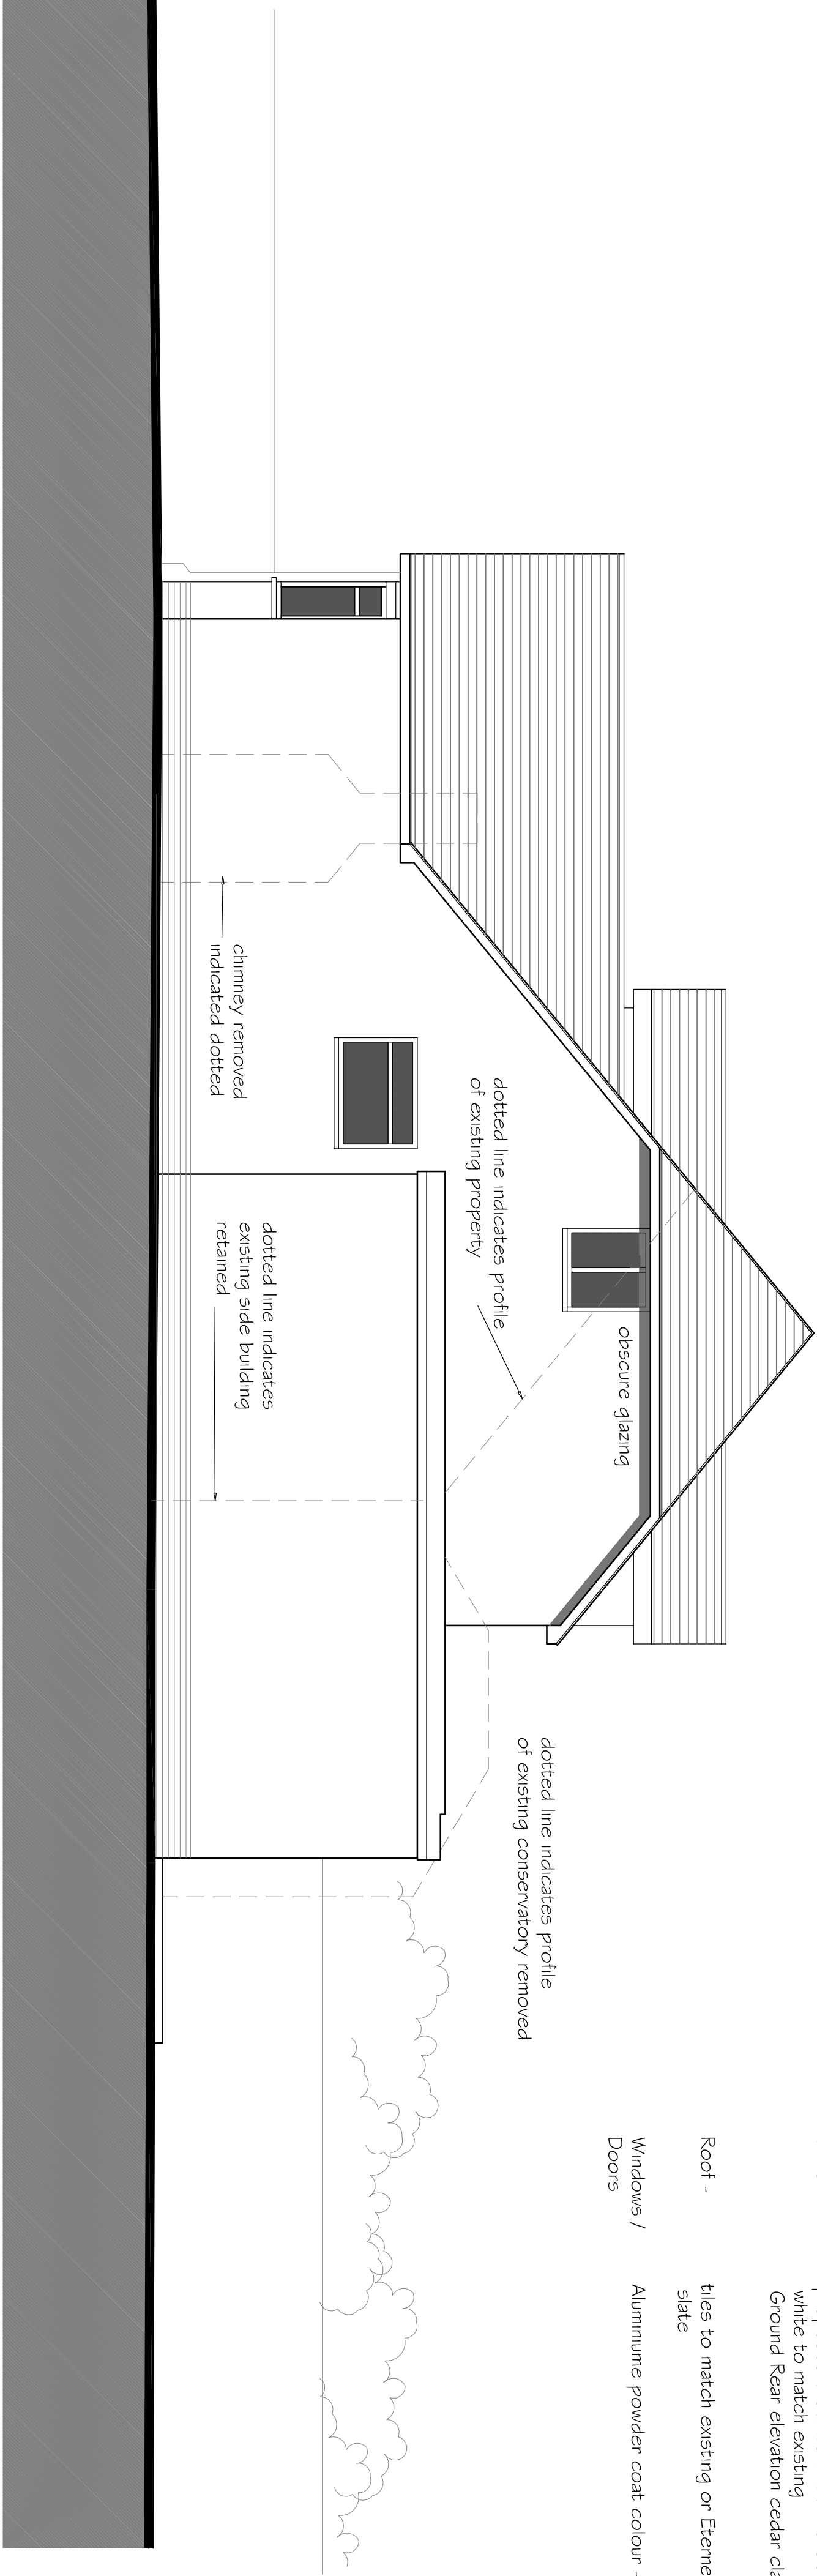

SIDE ELEVATION

General Notes

- Walls -
- proposed blockwork with render painted white to match existing
- Ground Rear elevation cedar cladding panels
- Roof -
- tiles to match existing or Eternit Rivendale slate
- Windows / Doors
- Aluminium powder coat colour - grey

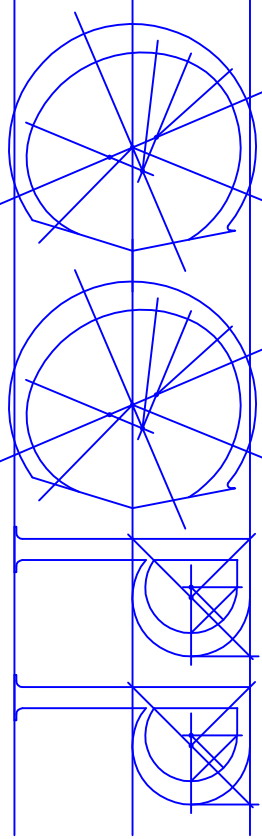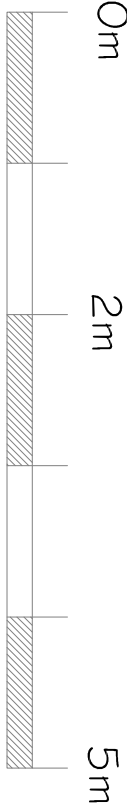

COLLINS CADDY POPE PARTNERSHIP
ARCHITECTS & INTERIORS
SHEPHERDS & COOKS, ADMINISTRATORS, PLANTS,
263 OSWALD, COURTHOOD LANE, FORESTDALE, CROYDON, CRO 9HJ
TEL : 020 8851 2979 Email: info@collinscaddypopes.co.uk

Contract
17 FOAMCOURT WAVE
FERRING BN12 5RD

Client
MR & MRS POPE

Title
PROPOSED SIDE ELEVATIONS

Scale	1:50 at A1	Dwg. No.	**C.C.P.P.**	A	B
Date	NOV 2017				
Drawn By	SP				
CAD_ref					