

NOTES & AMENDMENTS

1. Subject to site survey.



2. This drawing should not be scaled, work only to annotated dimensions.

3. All dimensions are to be checked on site and any discrepancies reported to the Architect before work proceeds.

4. This drawing is to be read in conjunction with the following drawings:-
5. The copyright of this drawing is retained by COLLINS CADDY POPE PARTNERSHIP. This drawing may not be copied or passed to a third party without our written permission and must be returned upon request.

6. Client & Contractor to ensure to ensure compliance with C.O.D.M. and Health and Safety Regulations.

7. All works to comply with current Codes of Practice and B.S.I.

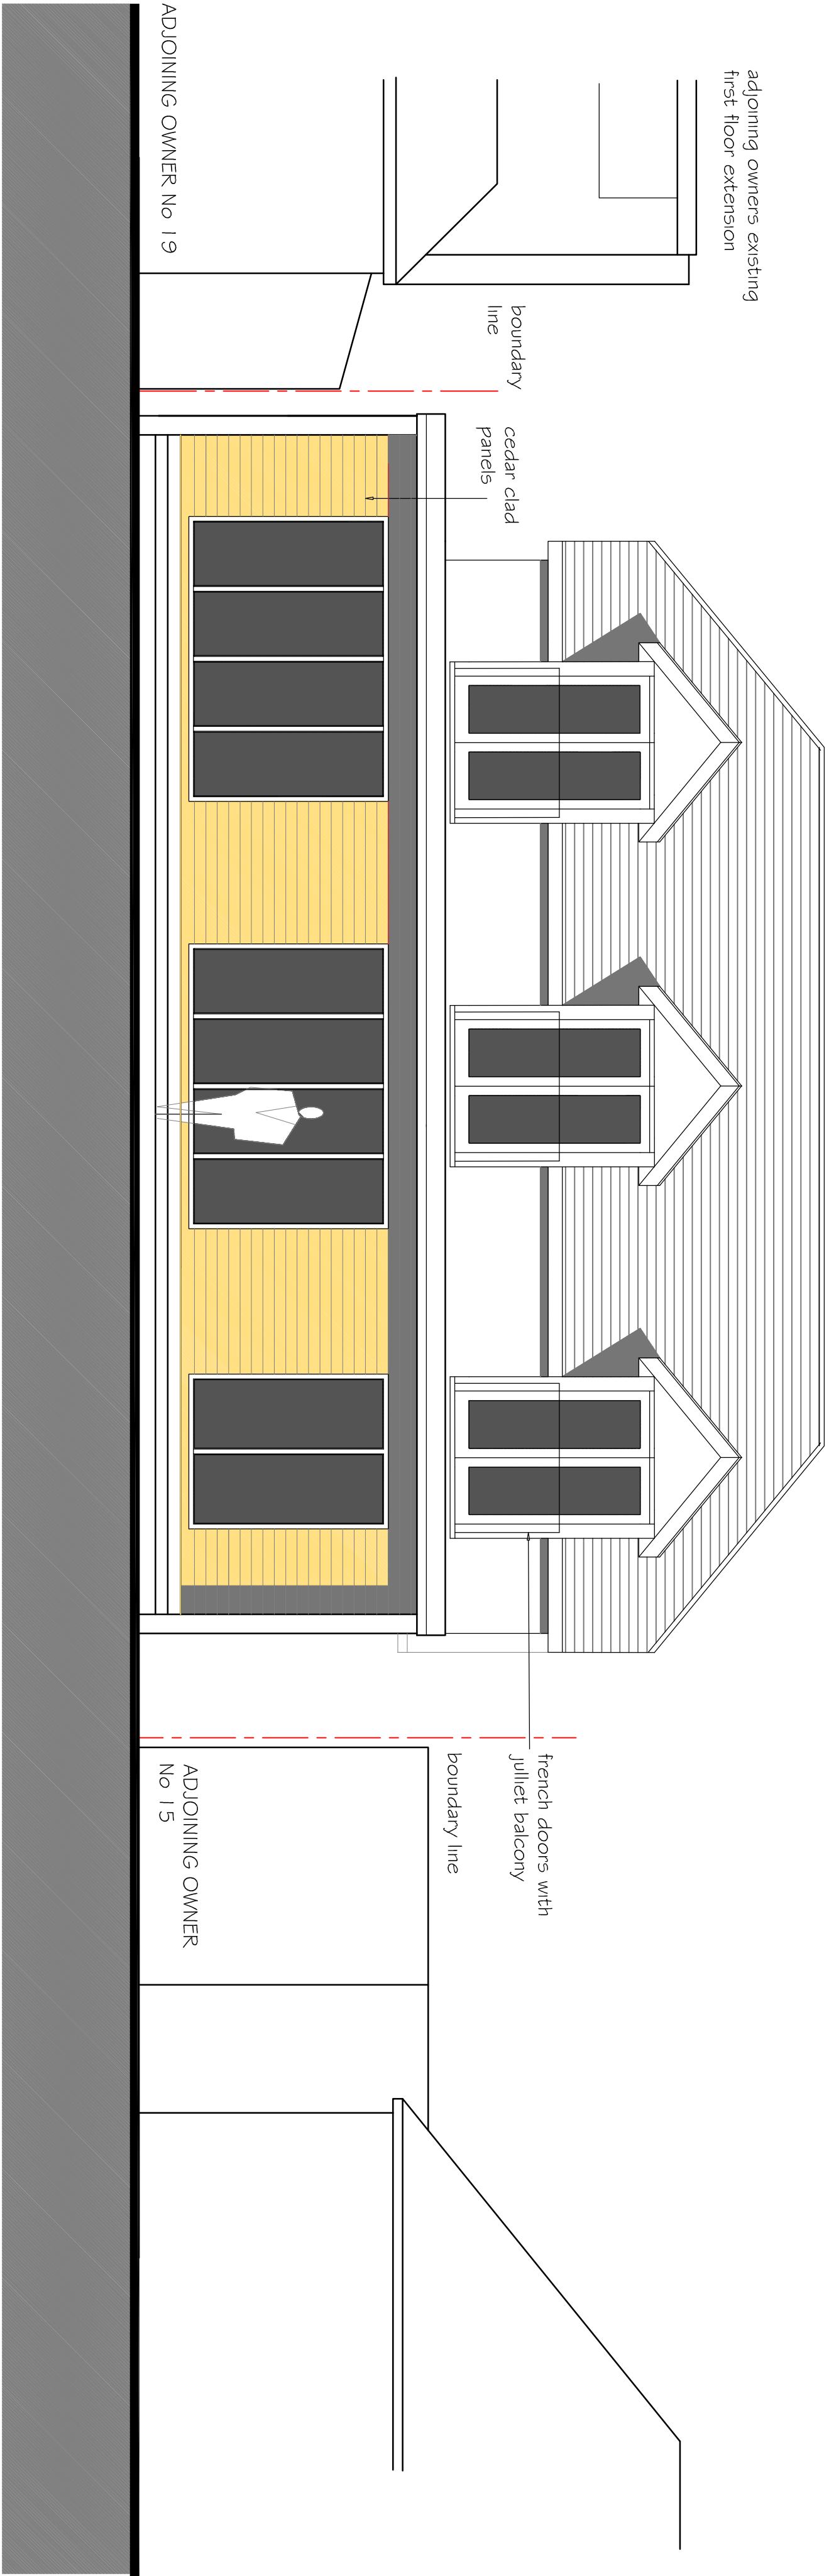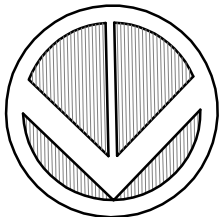

REAR ELEVATION

- General Notes


Walls -

Roof -

Windows / Doors
- proposed blockwork with render painted white to match existing

tiles to match existing or Eternit Rivendale slate


Aluminium powder coat colour - grey

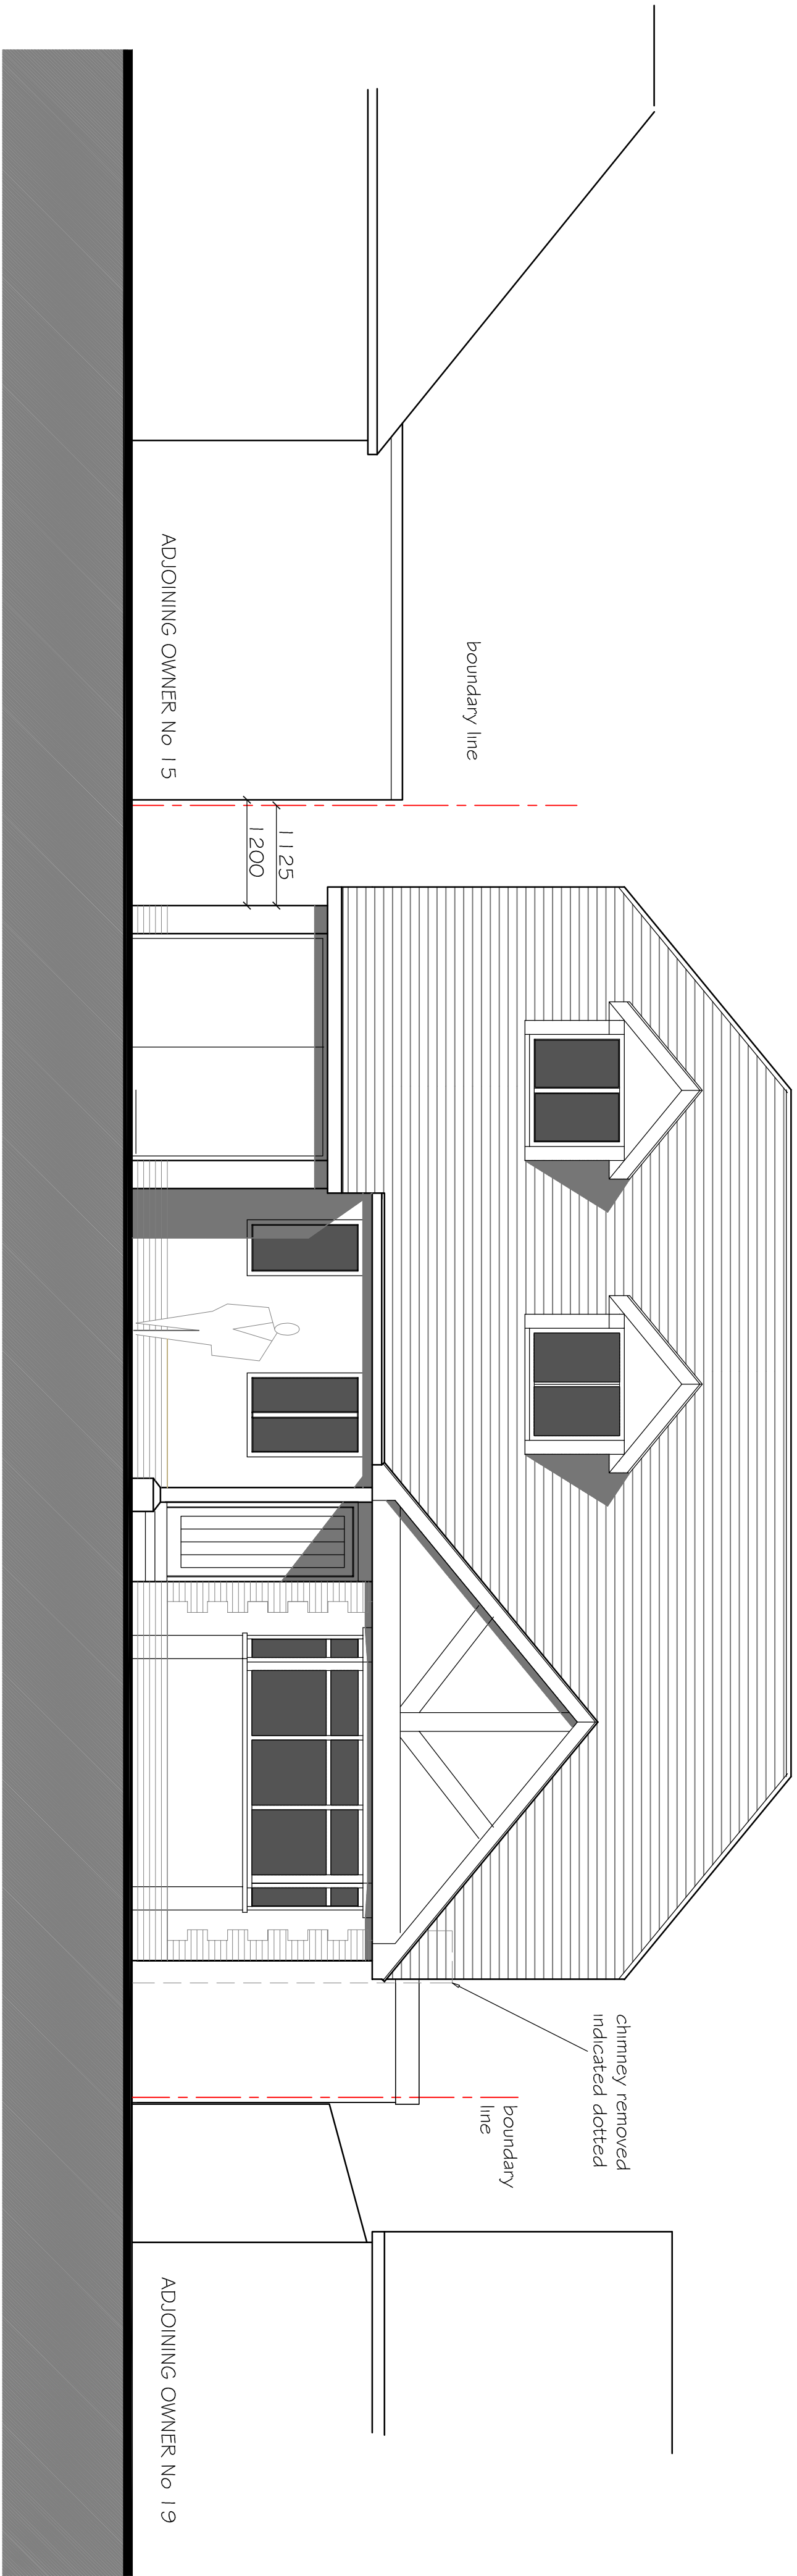

FRONT ELEVATION

Title		PROPOSED FRONT AND REAR ELEVATIONS	
Scale	1:50 at A1	Dwg. No.	**C.C.P.P.** A B
Date	NOV 2017		
Drawn By	SP		
CAD_ref			

COLLINS CADDY POPE PARTNERSHIP
COLLINS CADDY POPE PARTNERSHIP
SOLUTIONS & CONSULTING ARCHITECTS
243 OSWALD COURTWOOD LANE, FORESTDALE, CROYDON, CRO 9HJ
TEL : 020 8851 2979 Email info@collinscaddy pope.co.uk

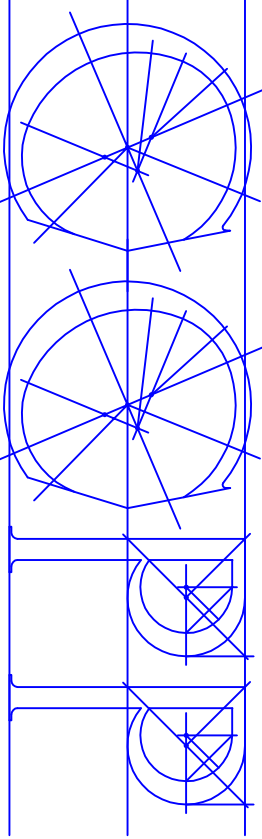

J		
I		
H		
G		
F		
E		
D		
C		
B	MAR 2018	Boundary amended, Boundary dimension added
A	MAR 2018	Boundary amended
DATE	AMENDMENT	

Contract
17 FOAMCOURT WAY
FERRING BN12 5RD

Client
MR & MRS POPE