




NOTES & AMENDMENTS

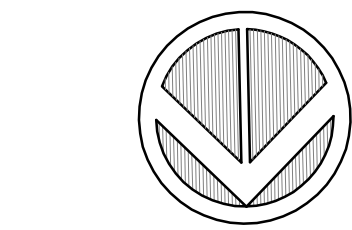


1. Subject to site survey.
2. This drawing should not be scaled, work only to annotated dimensions.
3. All dimensions are to be checked on site and any discrepancies reported to the Architect before work proceeds.
4. This drawing is to be read in conjunction with the following drawings:-
5. The copyright of this drawing is retained by COLLINS CADDY POPE PARTNERSHIP. This drawing may not be copied or passed to a third party without our written permission and must be returned upon request.
6. Client & Contractor to ensure to ensure compliance with C.O.D.M. and Health and Safety Regulations.
7. All works to comply with current Codes of Practice and B.S.I.

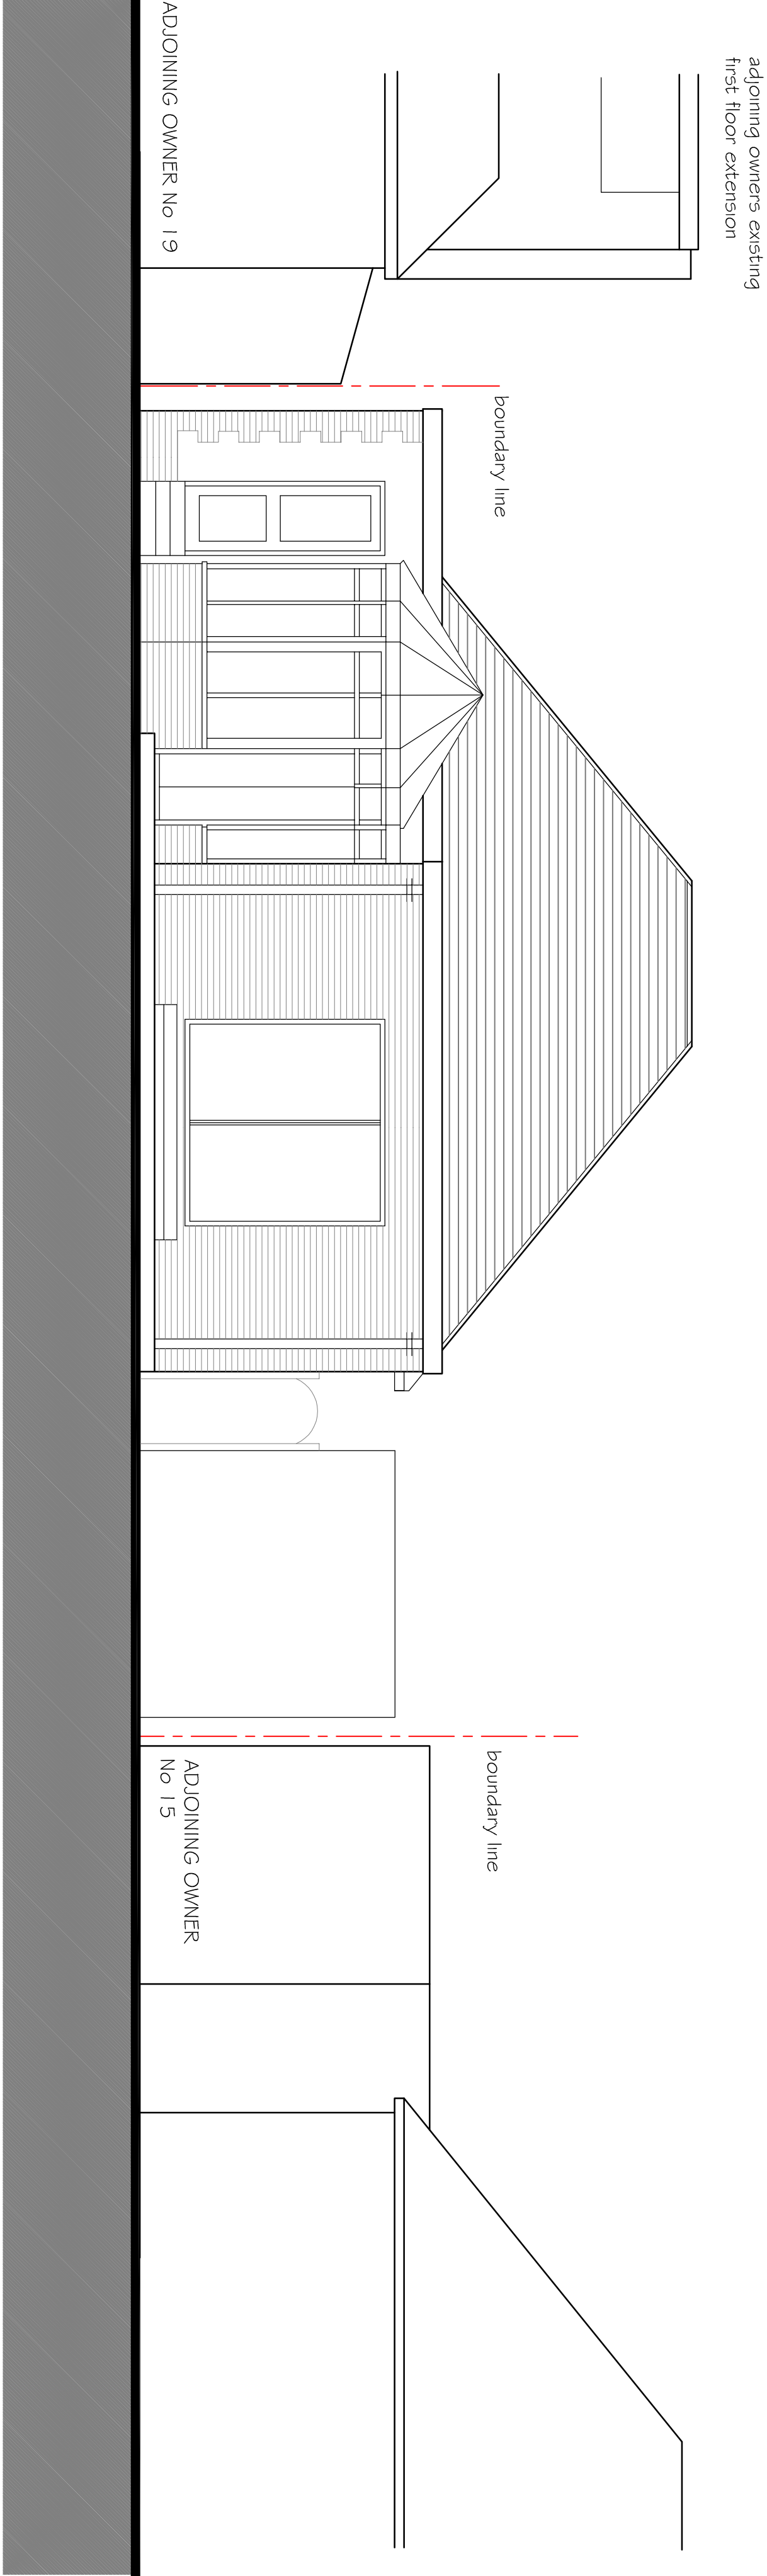

REAR ELEVATION

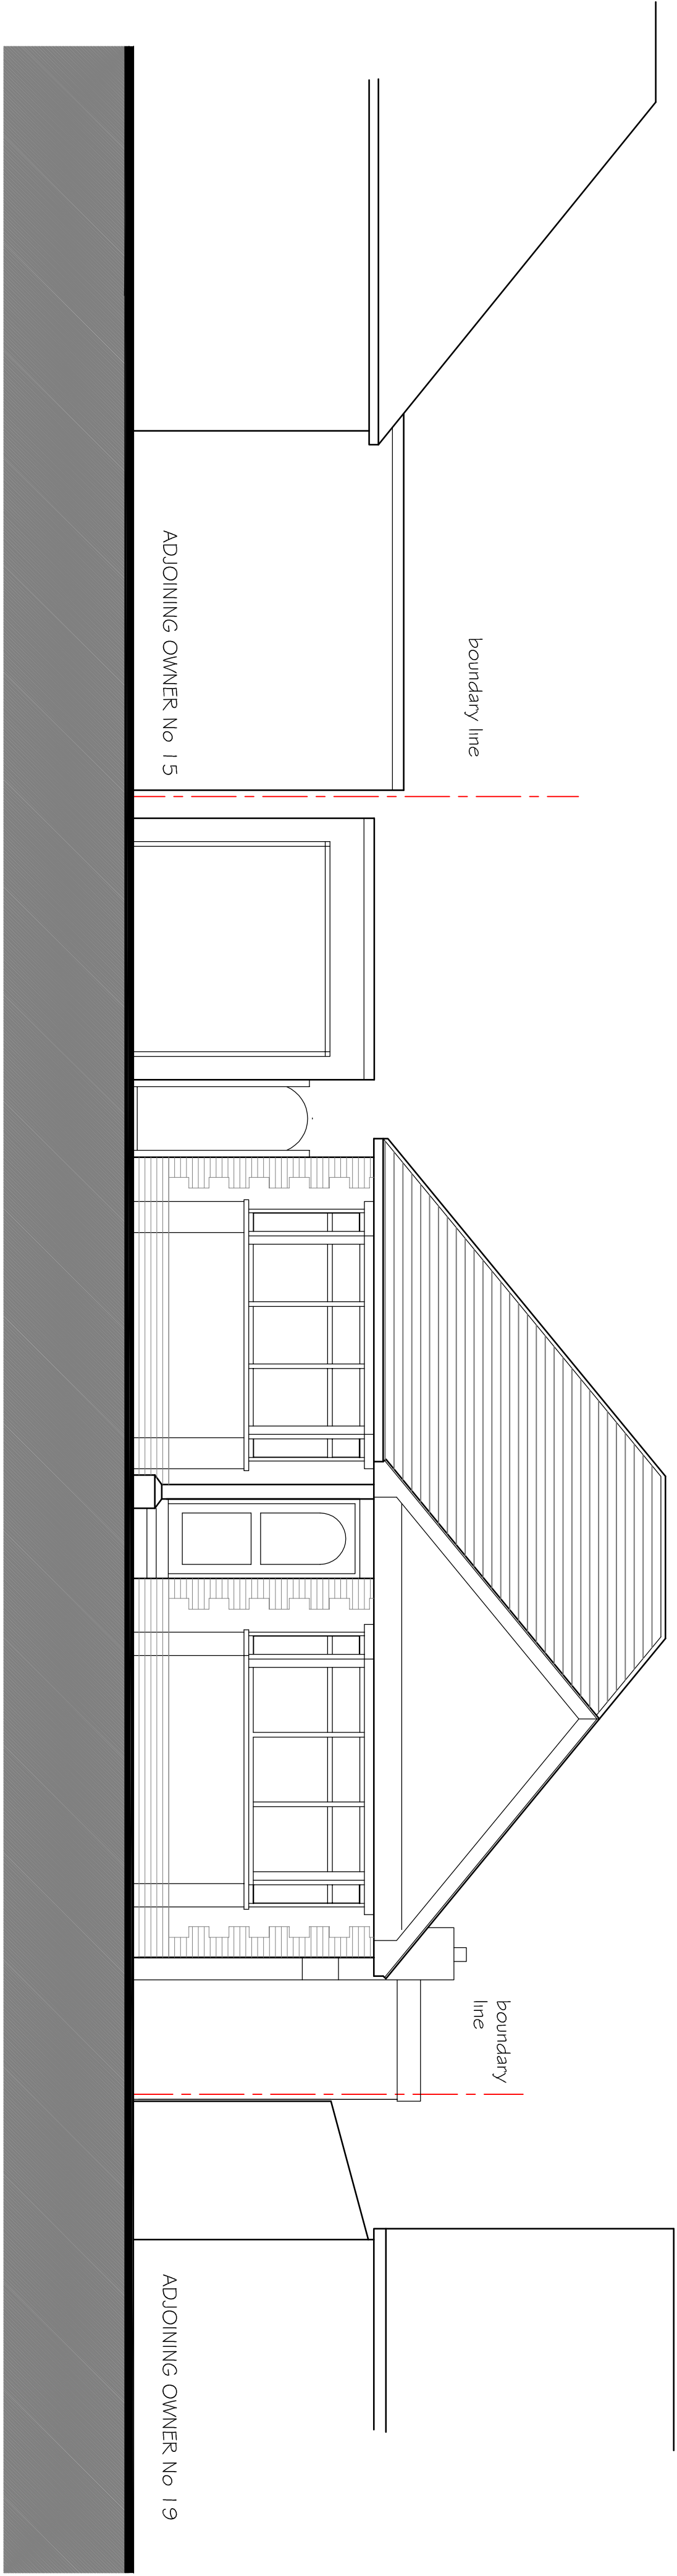

FRONT ELEVATION

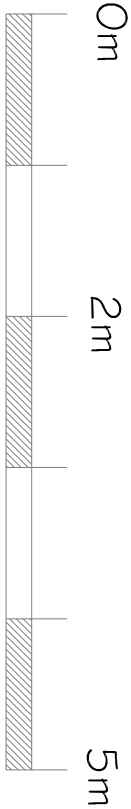

Title			
EXISTING FRONT AND REAR ELEVATIONS			
Scale	1:50 at A1	Dwg. No.	"*C.C.P.P." A
Date	NOV 2017		
Drawn by	SP		
CAD_ref			
		1718/ 03	

COLLINS CADDY POPE PARTNERSHIP
ARCHITECTS & CONSULTANTS
SILVERDALE COURT, SILVERDALE, CROFTON, YORKS
263 OSWALD COURTWOOD LANE, FORESTDALE, CROFTON, YO4 0HJ
TEL : 020 8651 2979 Email: info@collinscaddypopes.co.uk

17 FOAMCOURT WAYE
FERRING BN12 5RD

MR & MRS POPE

J	
I	
H	
G	
F	
E	
D	
C	
B	
A	
DATE	MAR 2018
AMENDMENT	Drawn by: SP, Dwg. No. 1718/03, Boundary amended

