



NOTES & AMENDMENTS

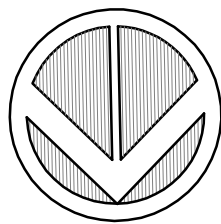

- 1. Subject to site survey.
- 2. This drawing should not be scaled; work only to annotated dimensions.
- 3. All dimensions are to be checked on site and any discrepancies reported to the Architect before work proceeds.
- 4. This drawing is to be read in conjunction with the following drawings:-
- 5. The copyright of this drawing is retained by COLLINS CADDY POPE PARTNERSHIP. This drawing may not be copied or passed to a third party without our written permission and must be returned upon request.
- 6. Client & Contractor to ensure to ensure compliance with C.D.M. and Health and Safety Regulations.
- 7. All works to comply with current Codes of Practice and B.S.I.

J	
I	
H	
G	
F	
E	
D	
C	
B	Window added. Boundary amended
A	Window added
DATE	AMENDMENT

COLLINS CADDY POPE PARTNERSHIP
ARCHITECTS & DESIGNERS
SILVERDALE COURT, SILVERDALE CROSS, TRANTS,
243 OSWARD, COURTMOOD LANE, FORESTDALE, CROYDON, CRO 9HJ
TEL : 020 8851 2979 Email: info@collinscaddy pope.co.uk

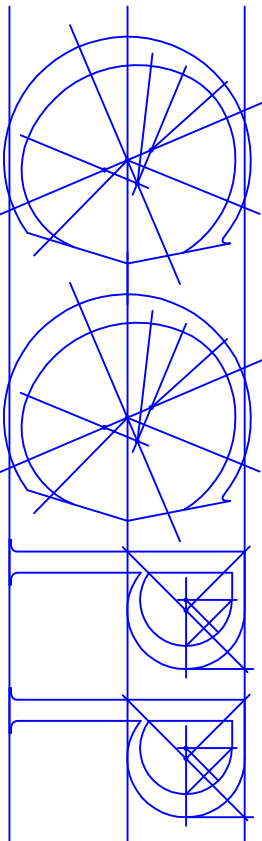


Contract
17 FOAMCOURT WAYE
FERRING BN12 5RD

Client
MR & MRS POPE

Title
EXISTING GROUND FLOOR PLAN

Scale	1:50 at A1	Dwg. No.	**C.C.P.P.-	A	B
Date	NOV 2017				
Drawn by	SP				
CAD_ref					

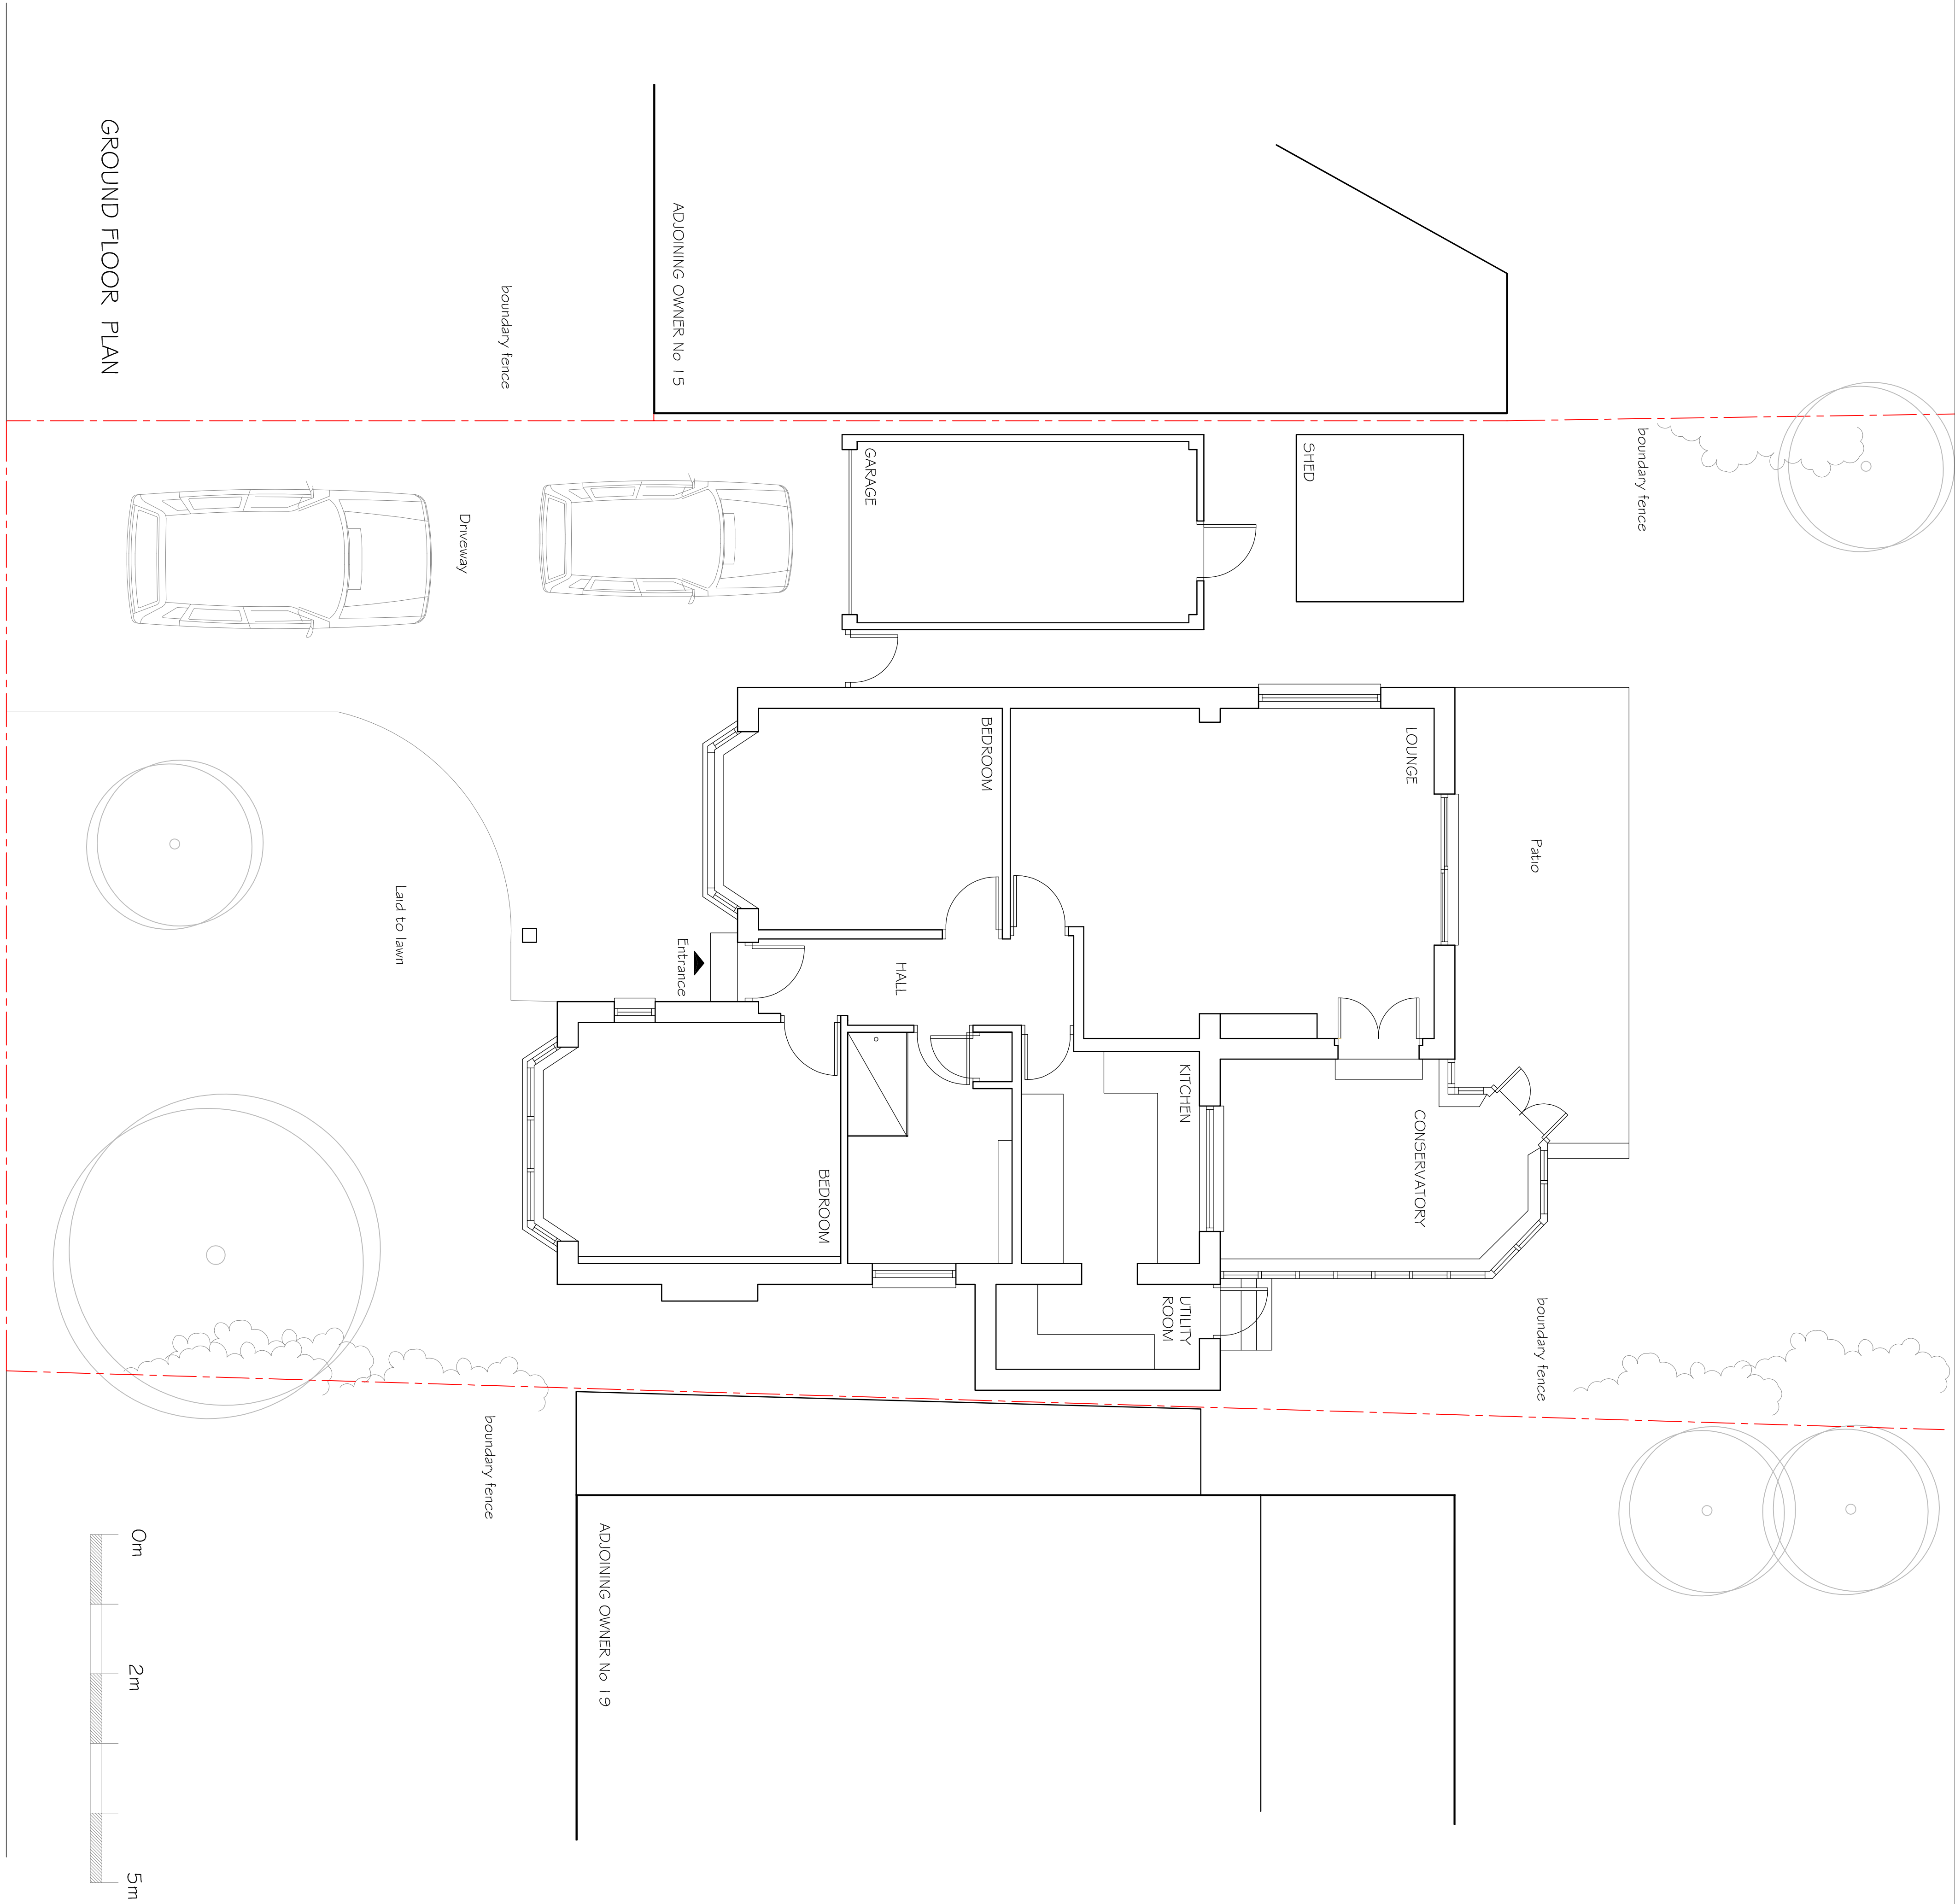

GROUND FLOOR PLAN