



NOTES & AMENDMENTS

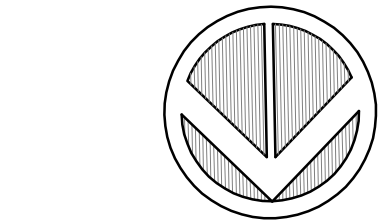

1. Subject to site survey.
2. This drawing should not be scaled; work only to annotated dimensions.
3. All dimensions are to be checked on site and any discrepancies reported to the Architect before work proceeds.
4. This drawing is to be read in conjunction with the following drawings:-
5. The copyright of this drawing is retained by COLLINS CADDY POPE PARTNERSHIP. This drawing may not be copied or passed to a third party without our written permission and must be returned upon request.
6. Client & contractor to ensure to ensure compliance with C.O.D.M. and Health and Safety Regulations.
7. All works to comply with current Codes of Practice and B.S.I.

J		
I		
H		
G		
F		
E		
D		
C	MAR 2018	Stairwell Dormer Added
B	MAR 2018	Boundary amended
A	MAR 2018	Boundary amended / ceiling line and annotation added
DATE	AMENDMENT	

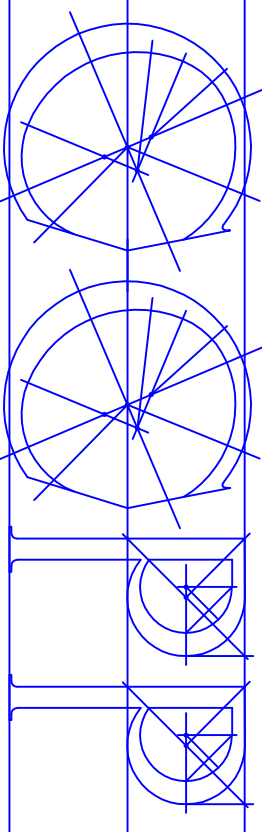


COLLINS CADDY POPE PARTNERSHIP
ARCHITECTS PLANNING CONSULTANTS
SILVERSTONE & CONTEMPORARY ADMINISTRATIVE
263 OSWALD, COURTHOOD LANE, FORESTDALE, CROYDON, CRO 9HJ
TEL : 020 8851 2979 Email: info@collinscaddypopes.co.uk

Contract
17 FOAMCOURT WAYE
FERRING BN12 5RD

Client
MR & MRS POPE

Title
PROPOSED FIRST FLOOR PLAN

Scale	1:50 at A1	Dwg. No.	**C.C.P.P.**	A	B	C
Date	NOV 2017					
Drawn By	SP					
CAD_ref						

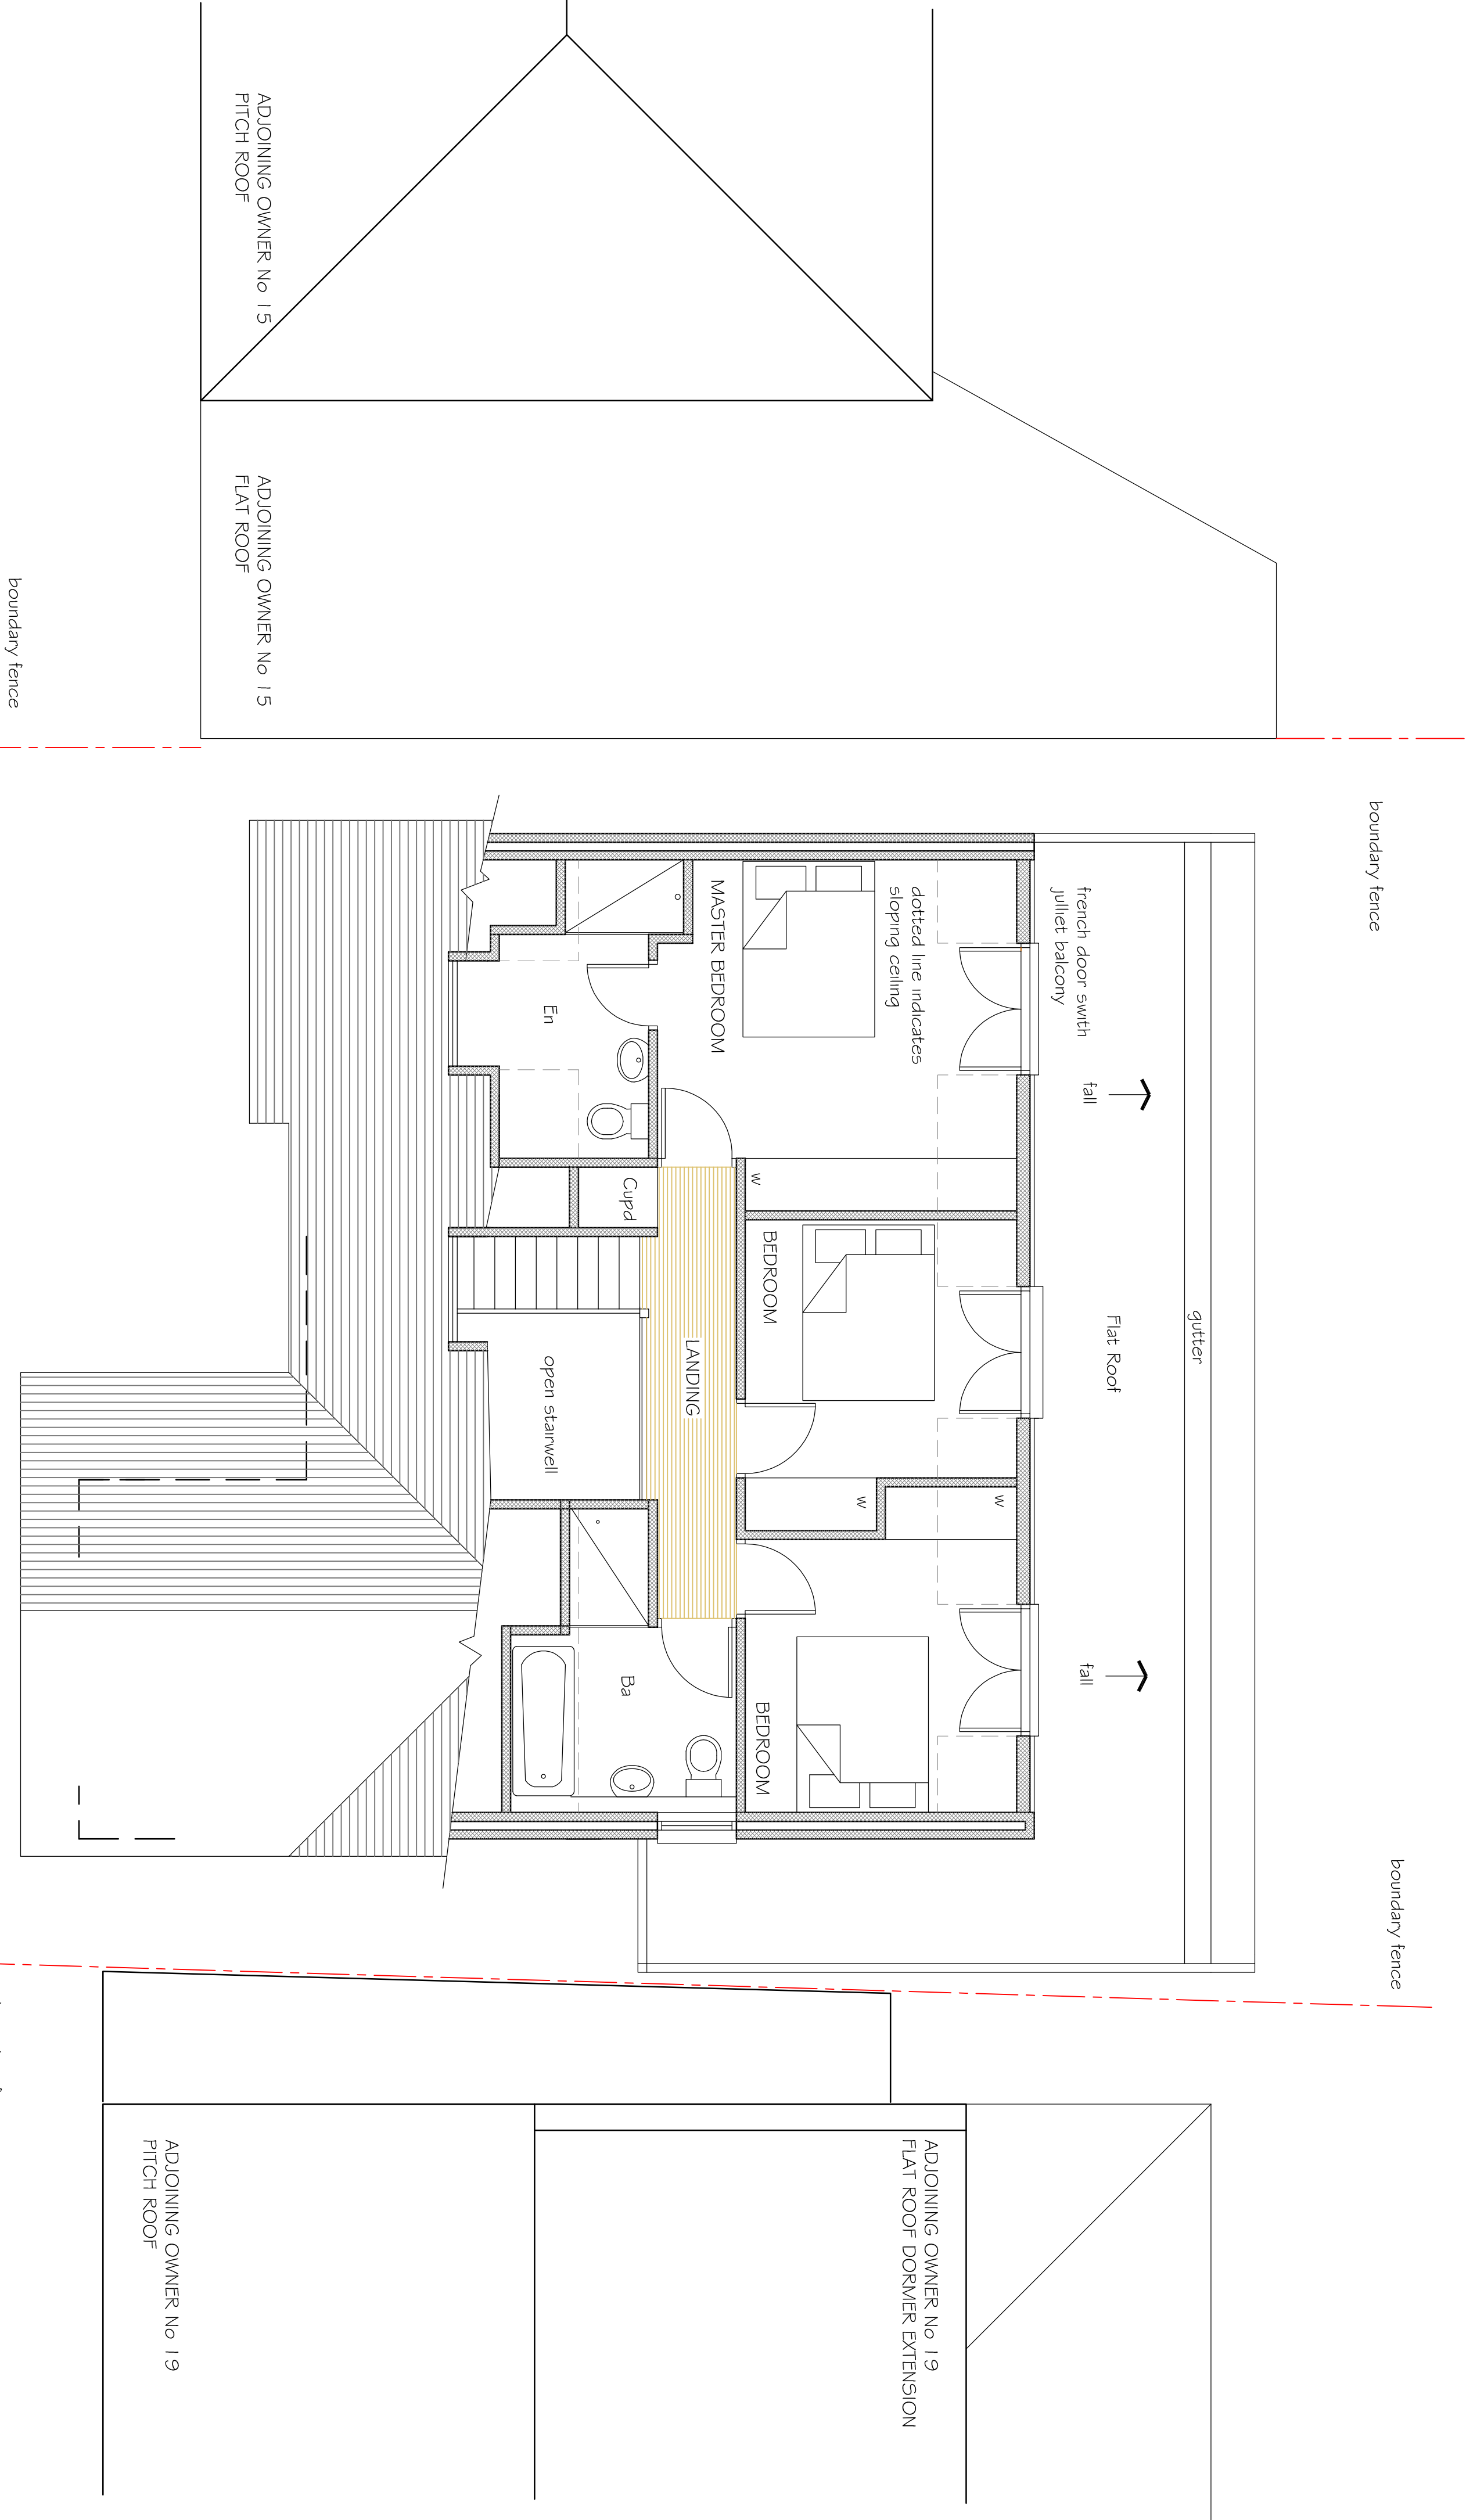

FIRST FLOOR PLAN

