

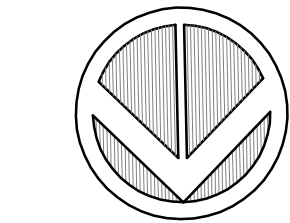


NOTES & AMENDMENTS

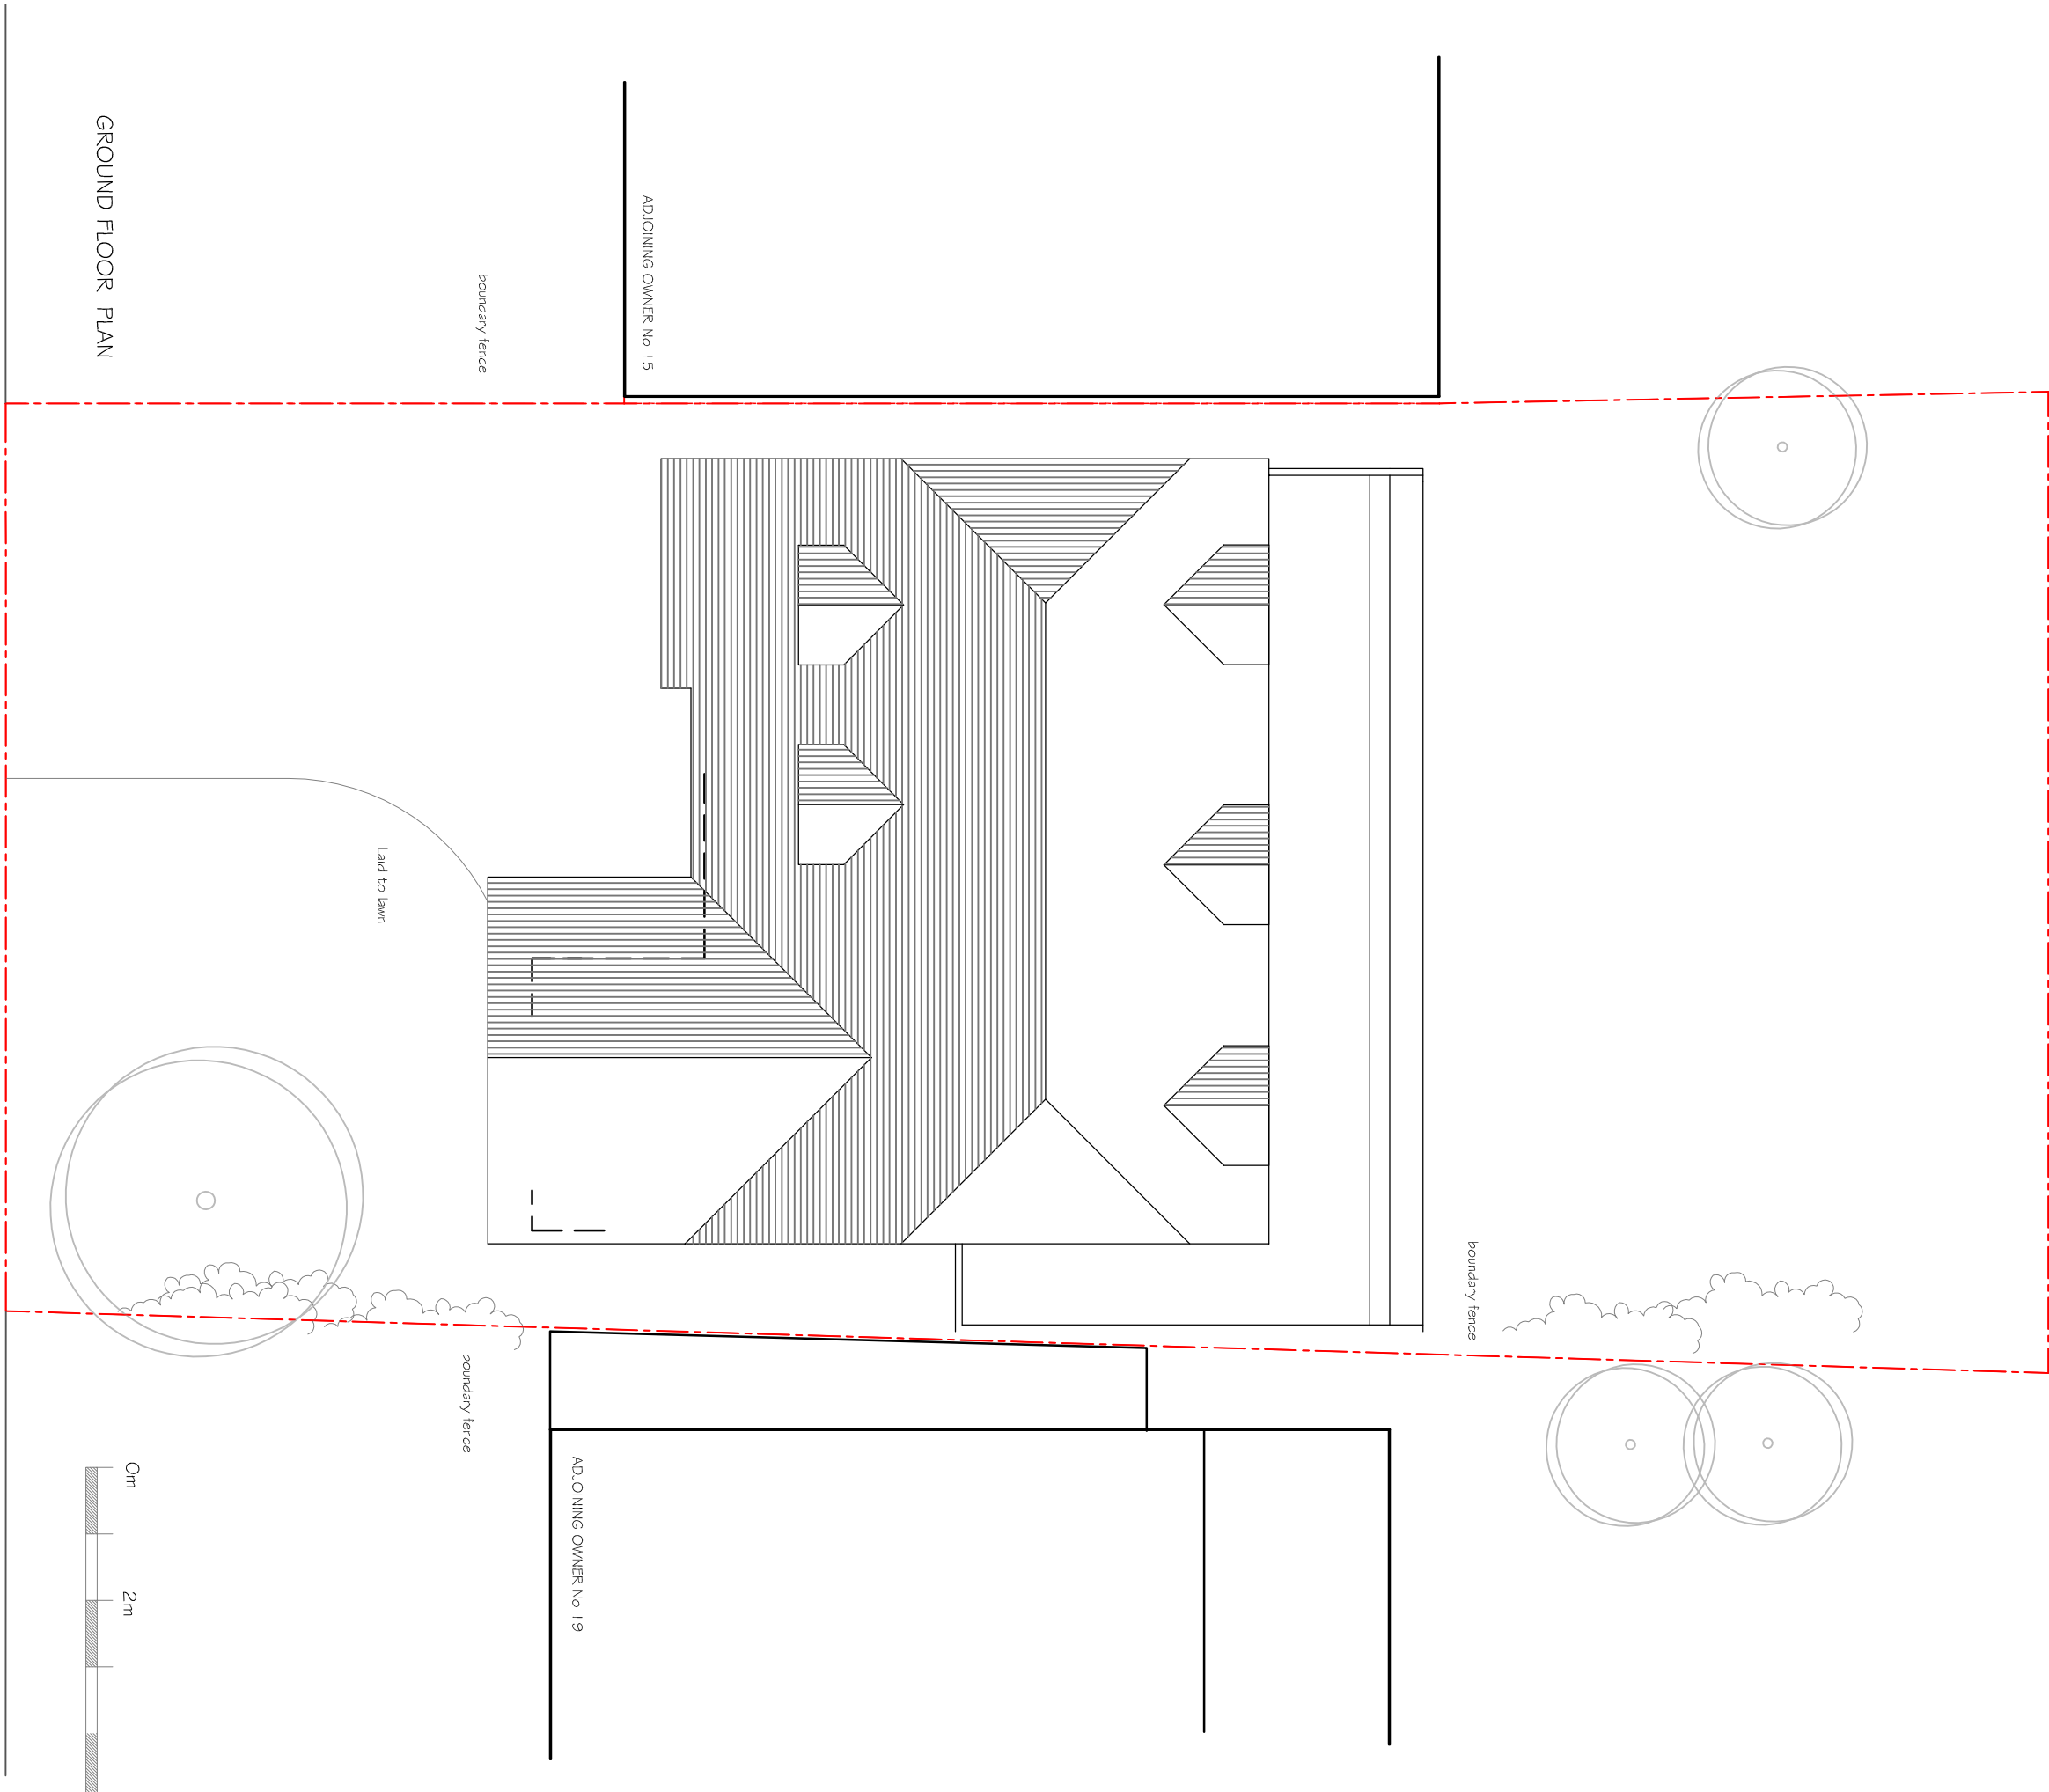

1. Subject to site survey.
2. This drawing should not be scaled, work only to annotated dimensions.
3. All dimensions are to be checked on site and any discrepancies reported to the Architect before work proceeds.
4. This drawing is to be read in conjunction with the following drawings:-
5. The copyright of this drawing is retained by COLLINS CADDY POPE PARTNERSHIP. This drawing may not be copied or passed to a third party without our written permission and must be returned upon request.
6. Client & Contractor to ensure to ensure compliance with CDM, and Health and Safety Regulations.
7. All works to comply with current Codes of Practice and B.S.I.

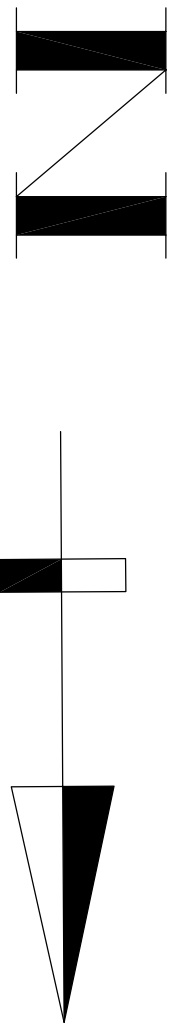

J	
I	
H	
G	
F	
E	
D	
C	
B	
A	
DATE	JUNE 2018
AMENDMENT	Scale altered to 1:100

COLLINS CADDY POPE PARTNERSHIP
ARCHITECTS PLANNERS INTERIORS
SUSTAINABLE COMMUNITIES
283 OSWARD, COURTHOOD LANE, FORESTDALE, CROYDON, CRO 9HJ
TEL : 020 8851 2979 Email info@collinscaddypopes.co.uk

17 FOAMCOURT WAYE
FERRING BN12 5RD

MR & MRS POPE

PROPOSED SITE PLAN

Scale	1:100 A1 A1	Dwg. No.	**C.C.P.P.**	A
Date	MAR 2018			
Drawn by	SP			

CAD_ref