



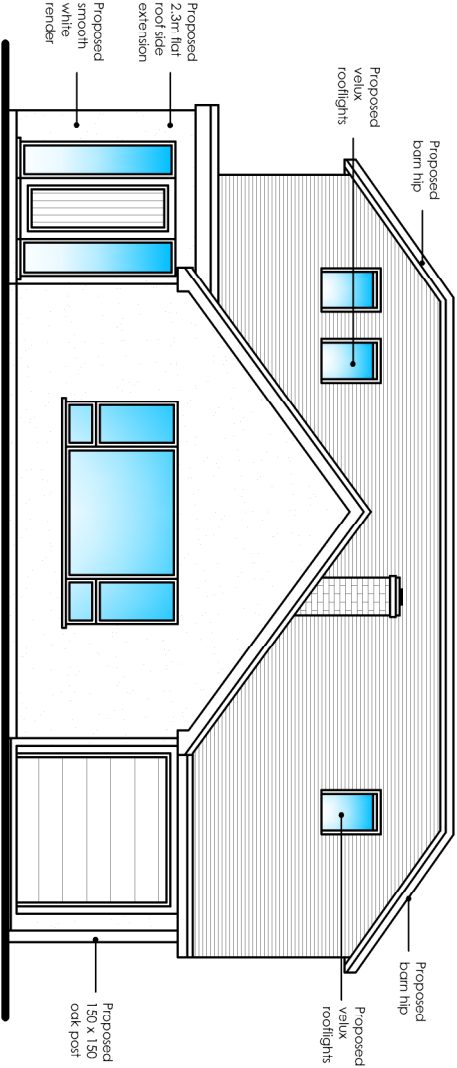

PROPOSED WEST
ELEVATION 1:100

0m 1m 2m 3m 4m 5m

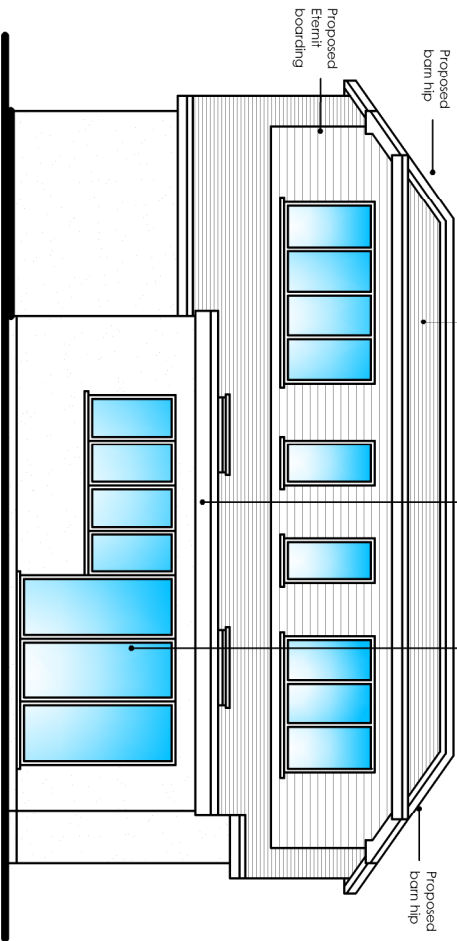

PROPOSED EAST
ELEVATION 1:100



PLANNING NOTES:


1. The proposed design replicates the original house designs opposite and therefore the street scene will be unaffected (see photograph above).
2. No.28 Singleton Crescent - Planning application ref. FG/126/15/HH - This loft conversion was approved in 2015 and includes a rear dormer than will be the same as the proposed. A dormer with a flat roof and a false pitched roof around the eaves. (see adjacent photograph).
3. No.27 Singleton Crescent - Planning application ref. FG/191/15/HH - Various extensions including raising the ridge height of the existing bungalow.



Notes:

1. Do not scale from these drawings. (Unless for Planning purposes)
2. Drawings to be read in conjunction with the structural calculations and the building notes provided.
3. These drawings are for Building Control approval only.
4. The client / contractor is advised to read the separate notes and the details provided in the structural calculations regarding the CDM regulations.
5. The property owner is reminded to serve a Party Wall Notice on any adjoining owner should they need to do so under the requirements of the Party Wall Act 1996.
6. No work should be undertaken until all consents (Planning and Building Control) have been received and approved in writing. Any work undertaken without consent is done so at the client's risk.

PROPOSED WEST ELEVATION 1:50

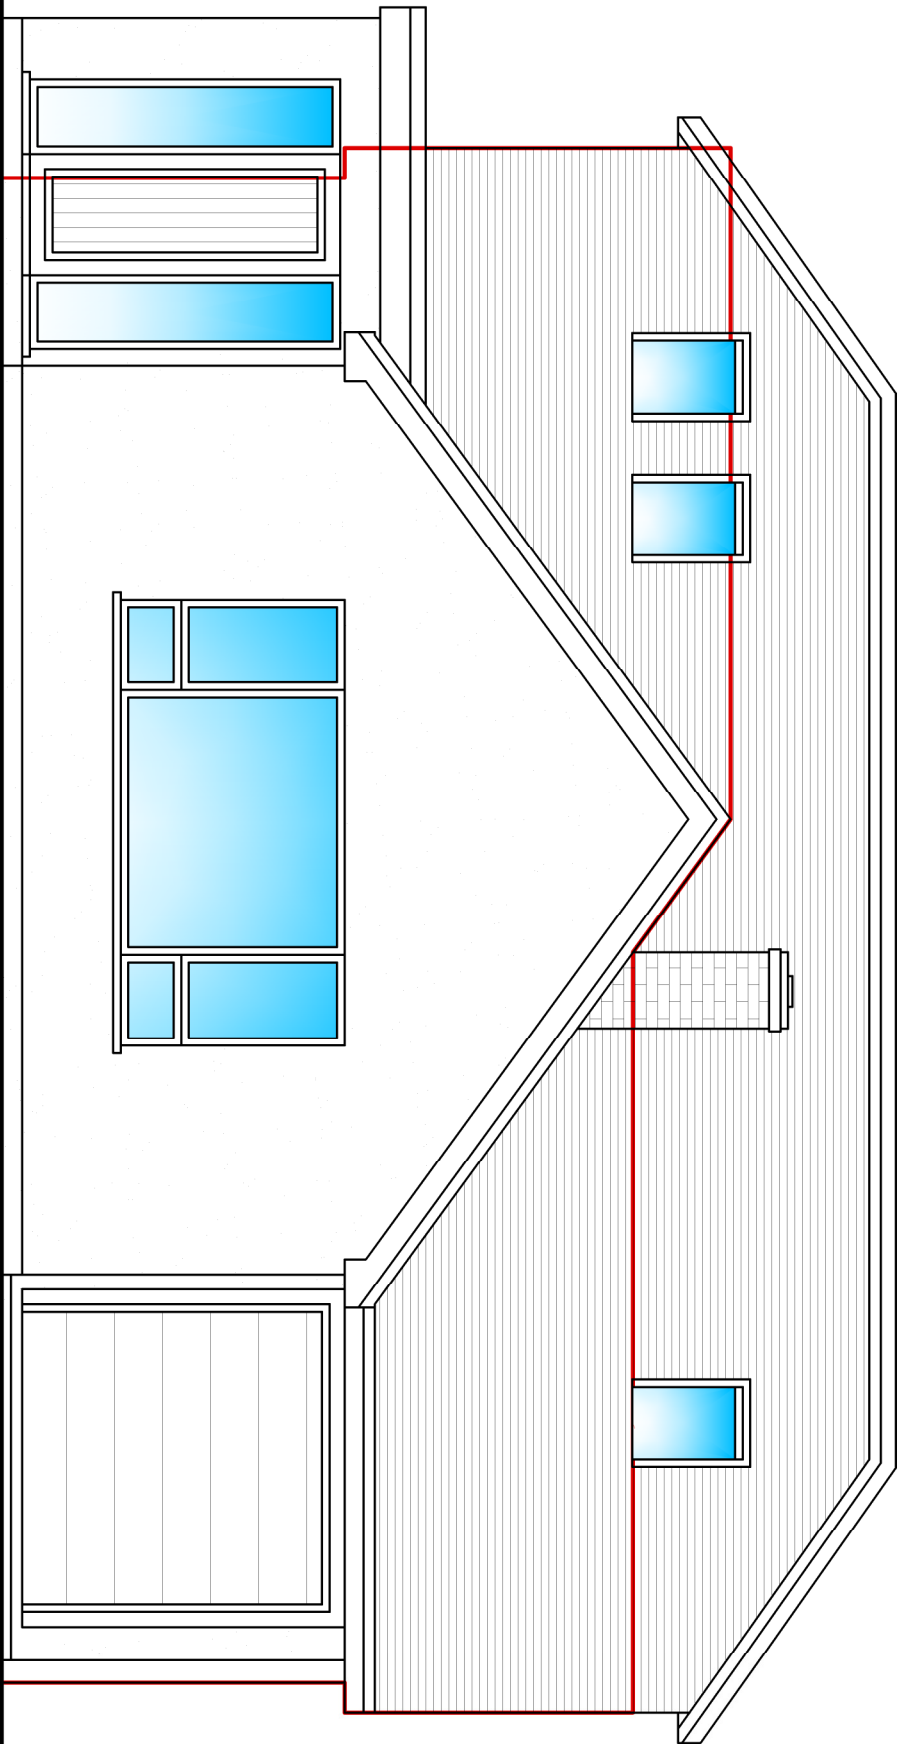

ama

architectural & quantity
surveying services

Unit 1 Gosling Croft Business Park
Long Furong
Clapham, Worthing
West Sussex BN13 3UT
01903 871131
con@attetfunmoore.co.uk

Address of works:

22 Singleton Crescent, Ferring

Drawing title:

Proposed Rear Extension and Loft Conversion

Date:

Mar. 2019

Scales:

As shown

Paper size:

A3

Dwg No:

AR-138-05