

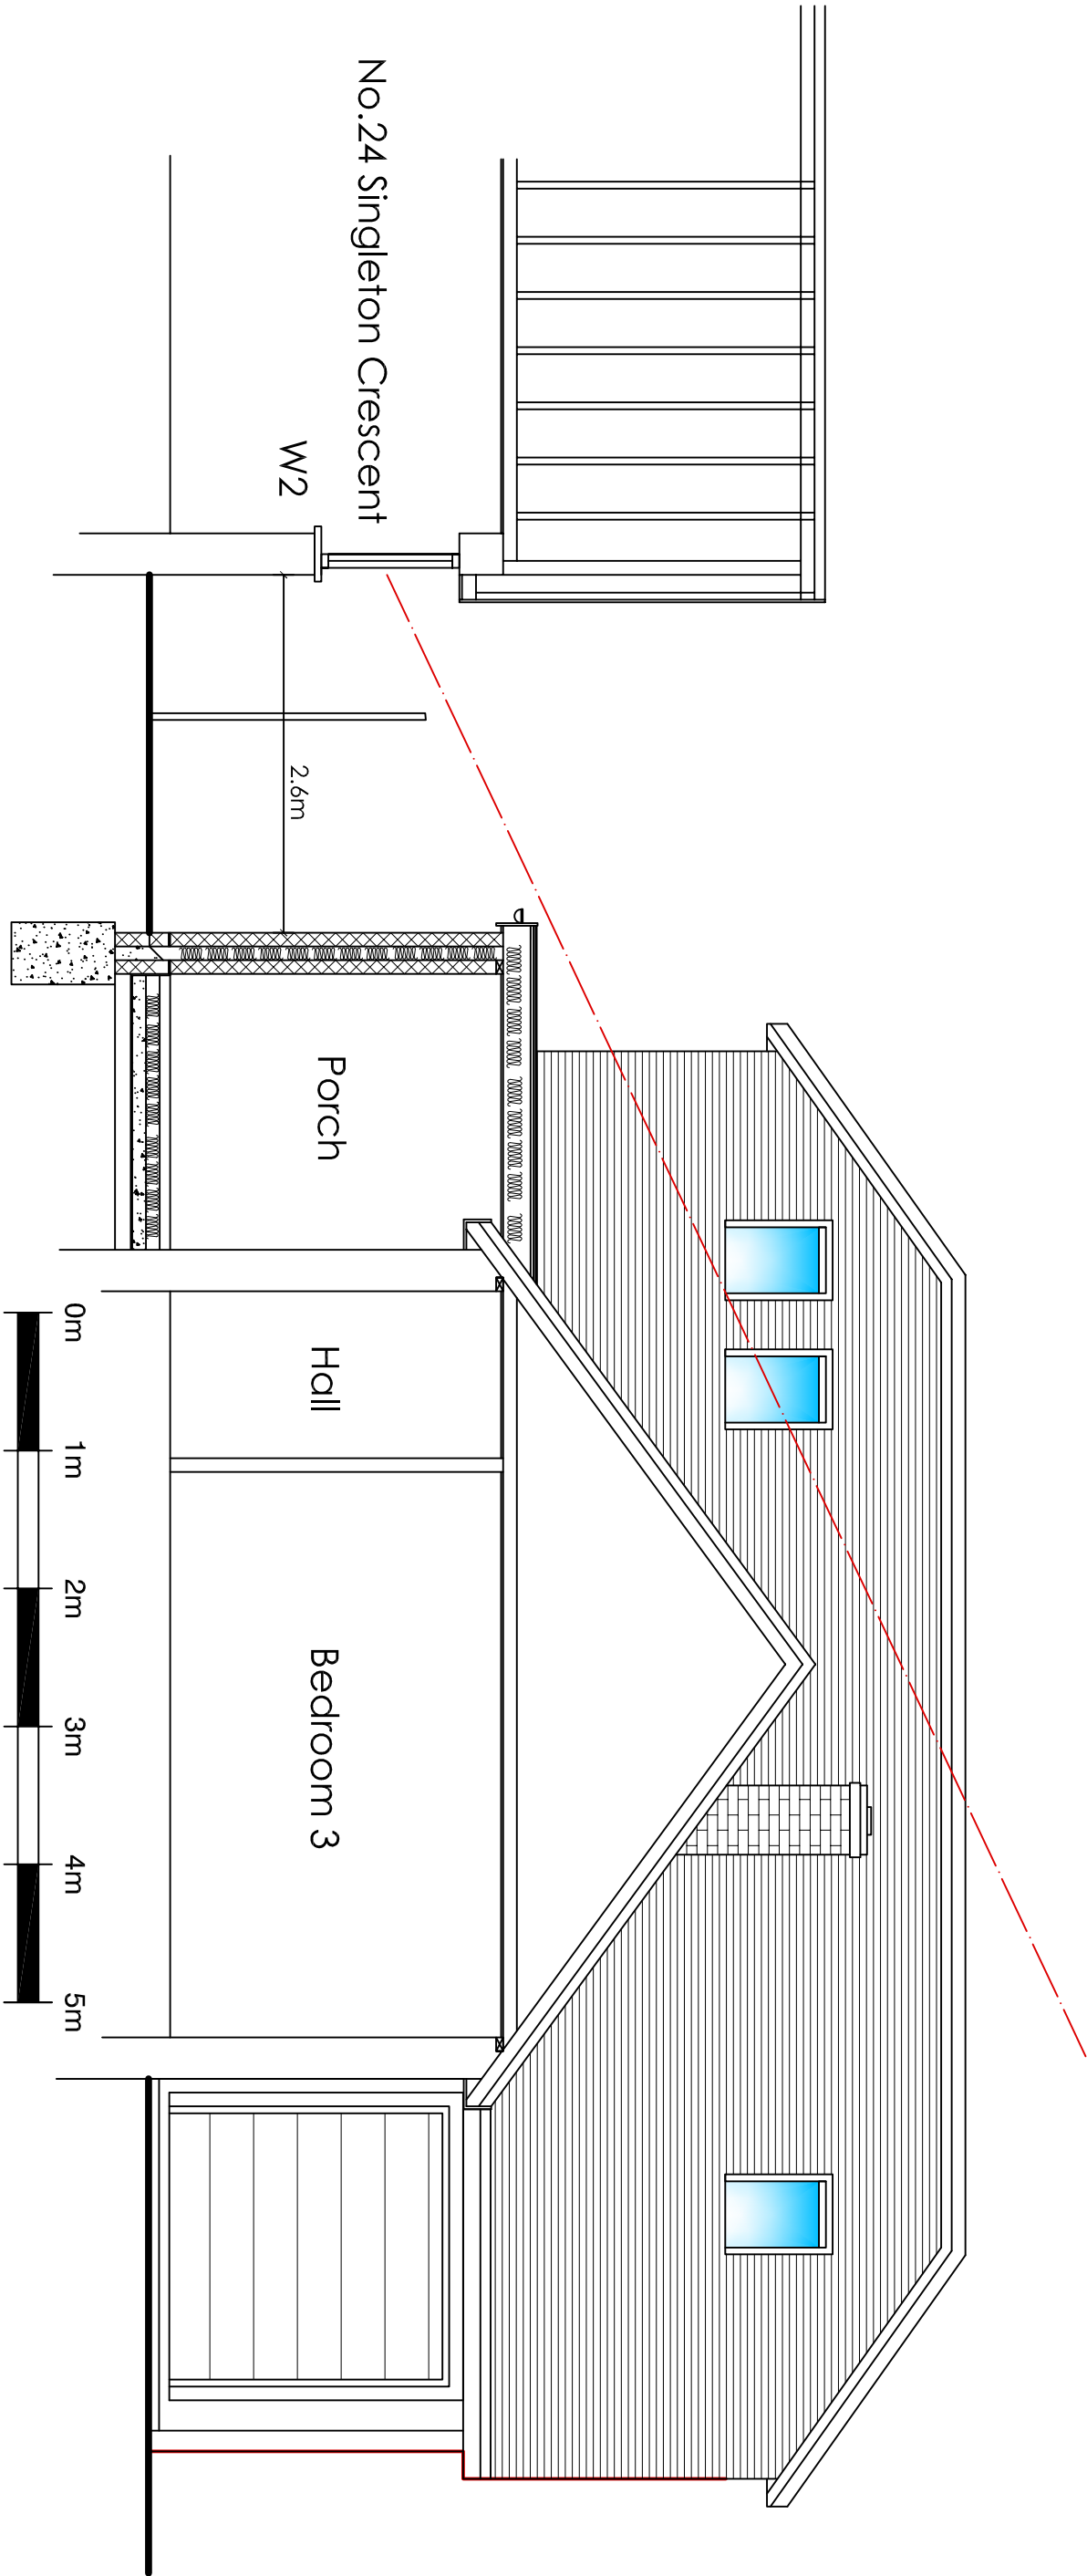
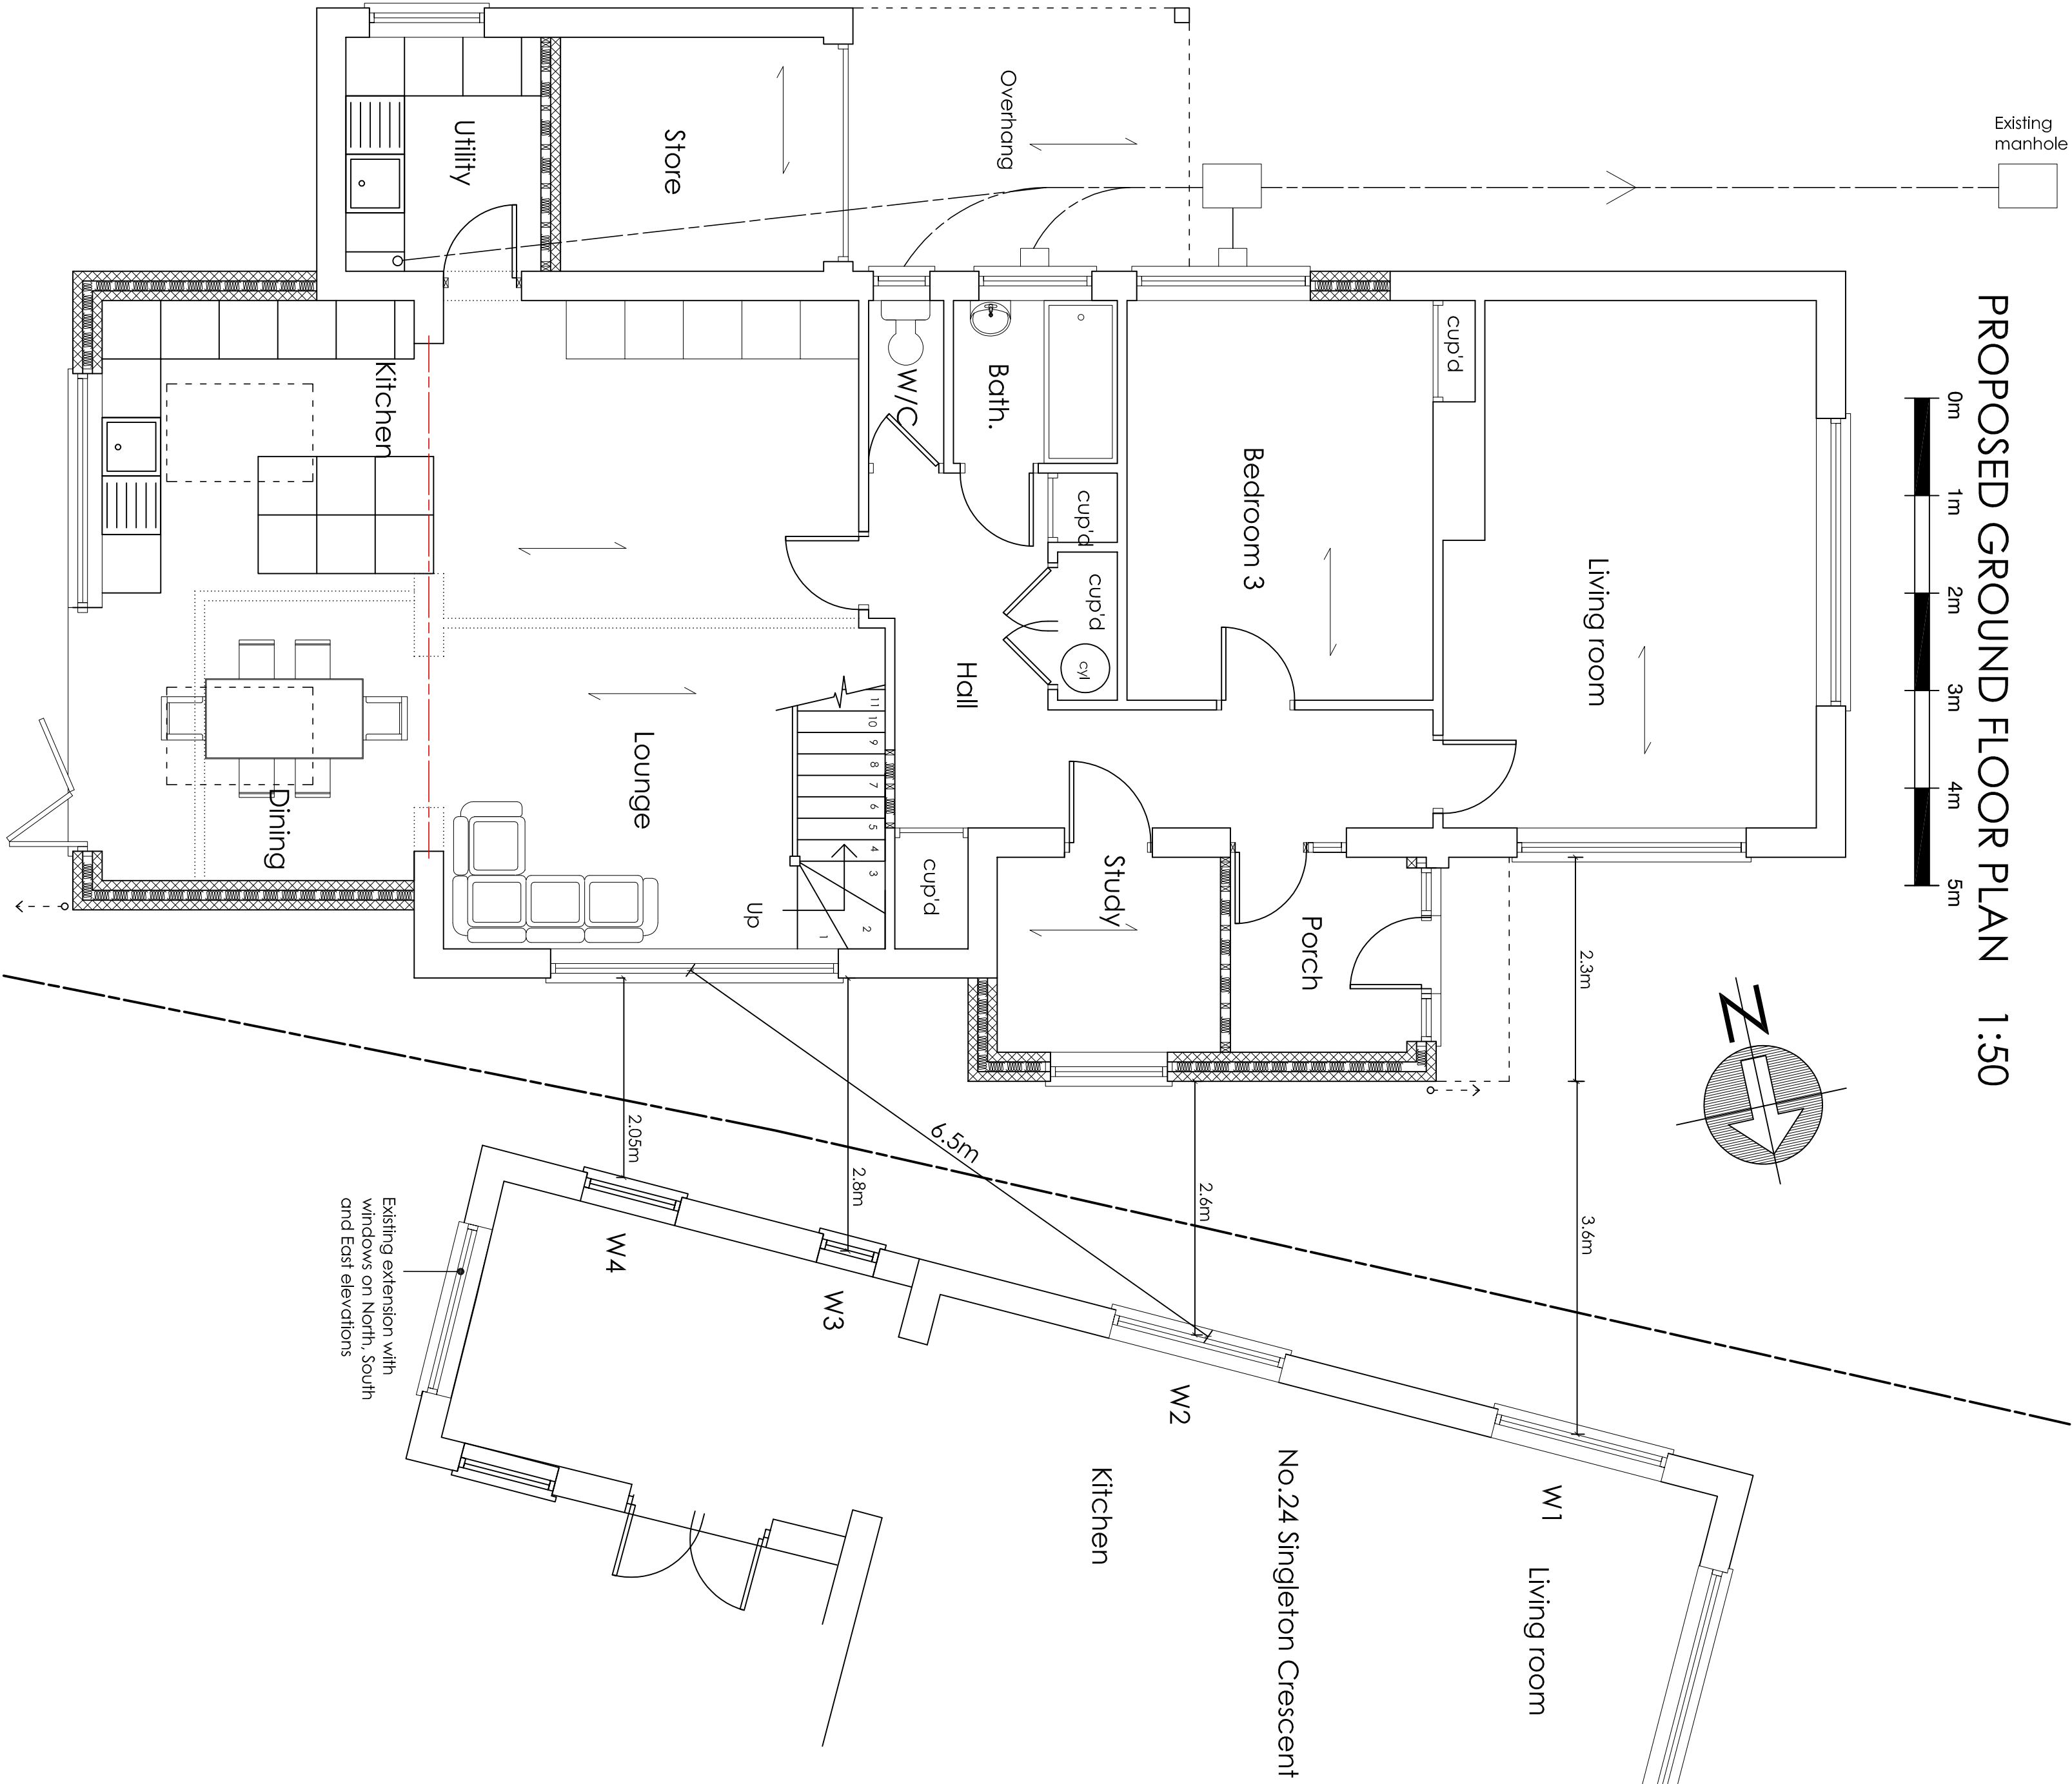
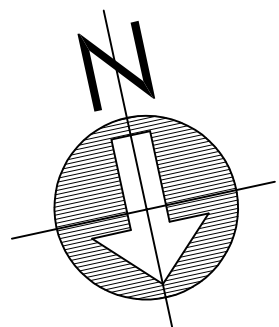


25 degree rule


PROPOSED GROUND FLOOR PLAN 1:50

 

A. SECTION THROUGH No.22 & No.24
- 25 degree avoids proposed porch opposite 1:50

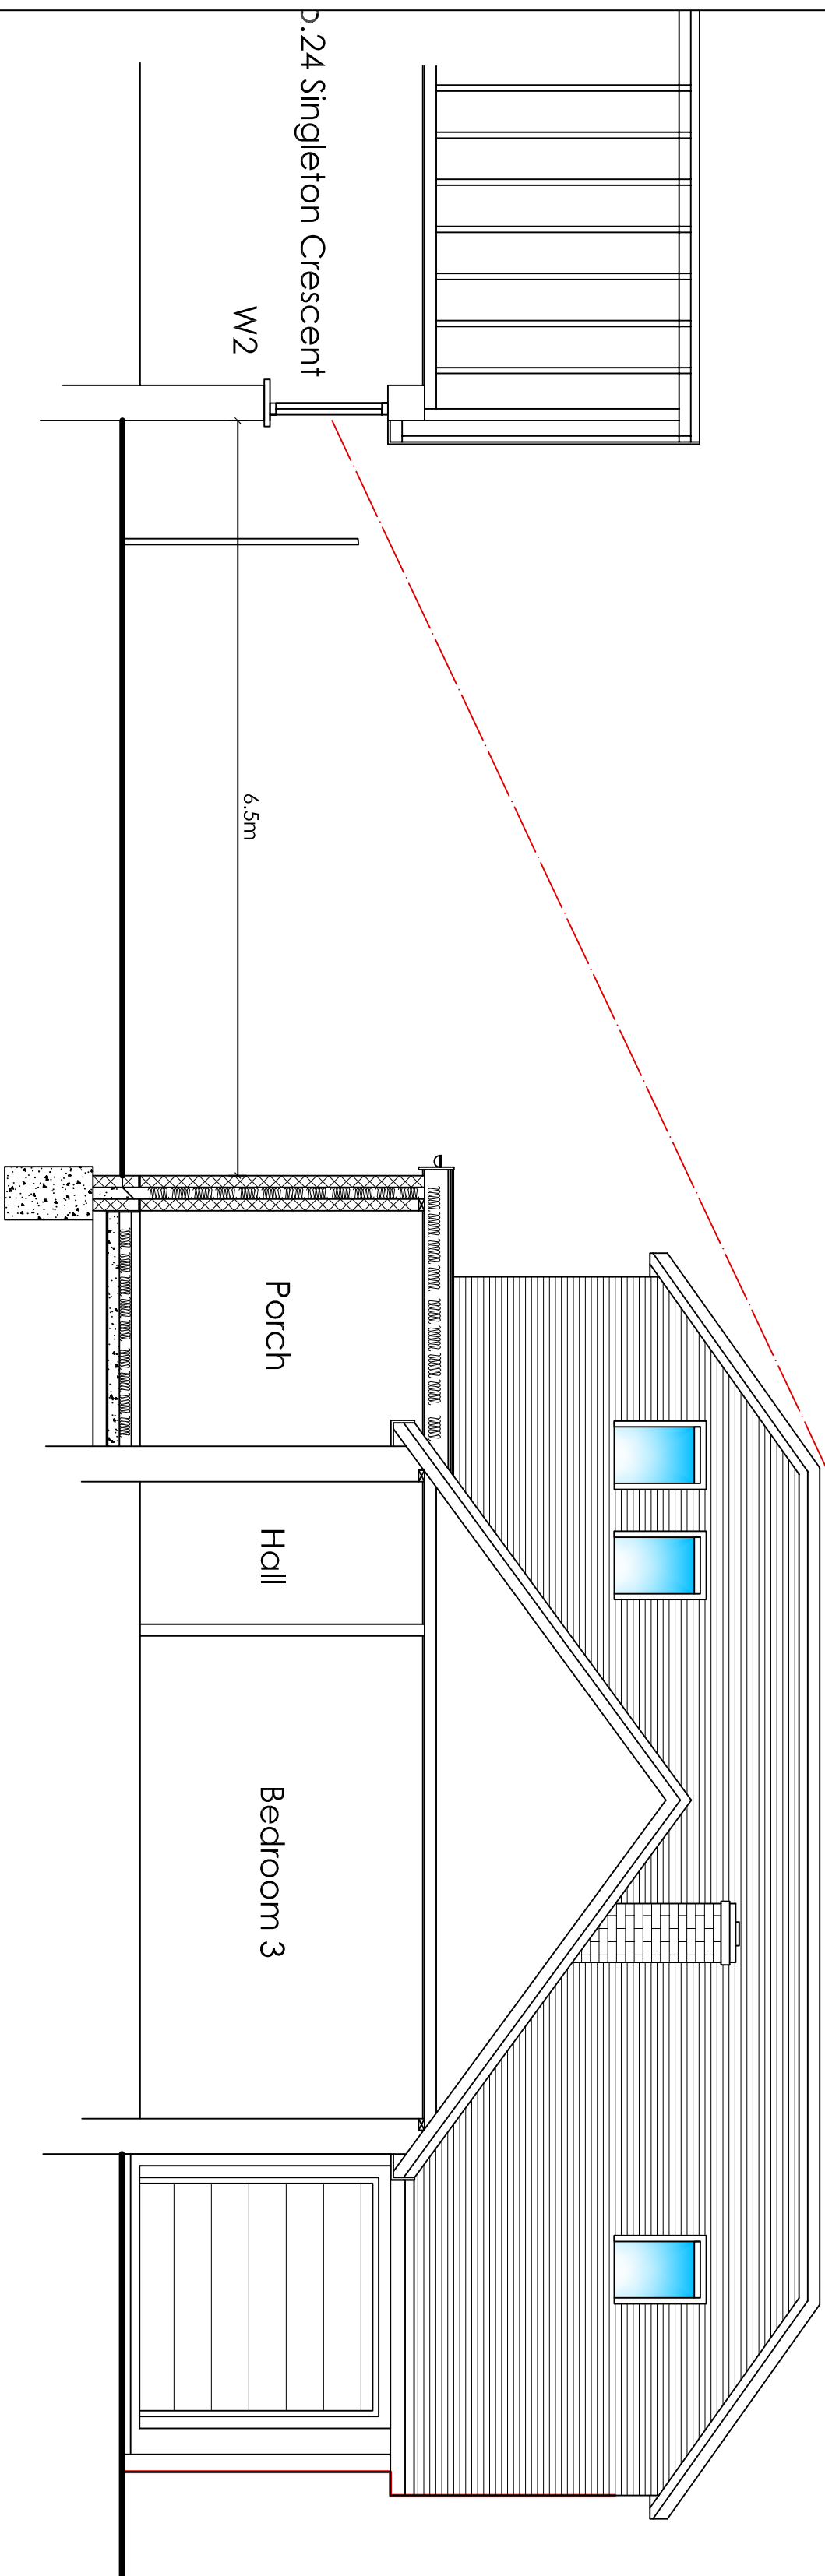

B. SECTION THROUGH No.22 & No.24
- 25 degree avoids new first floor roof extension 1:50

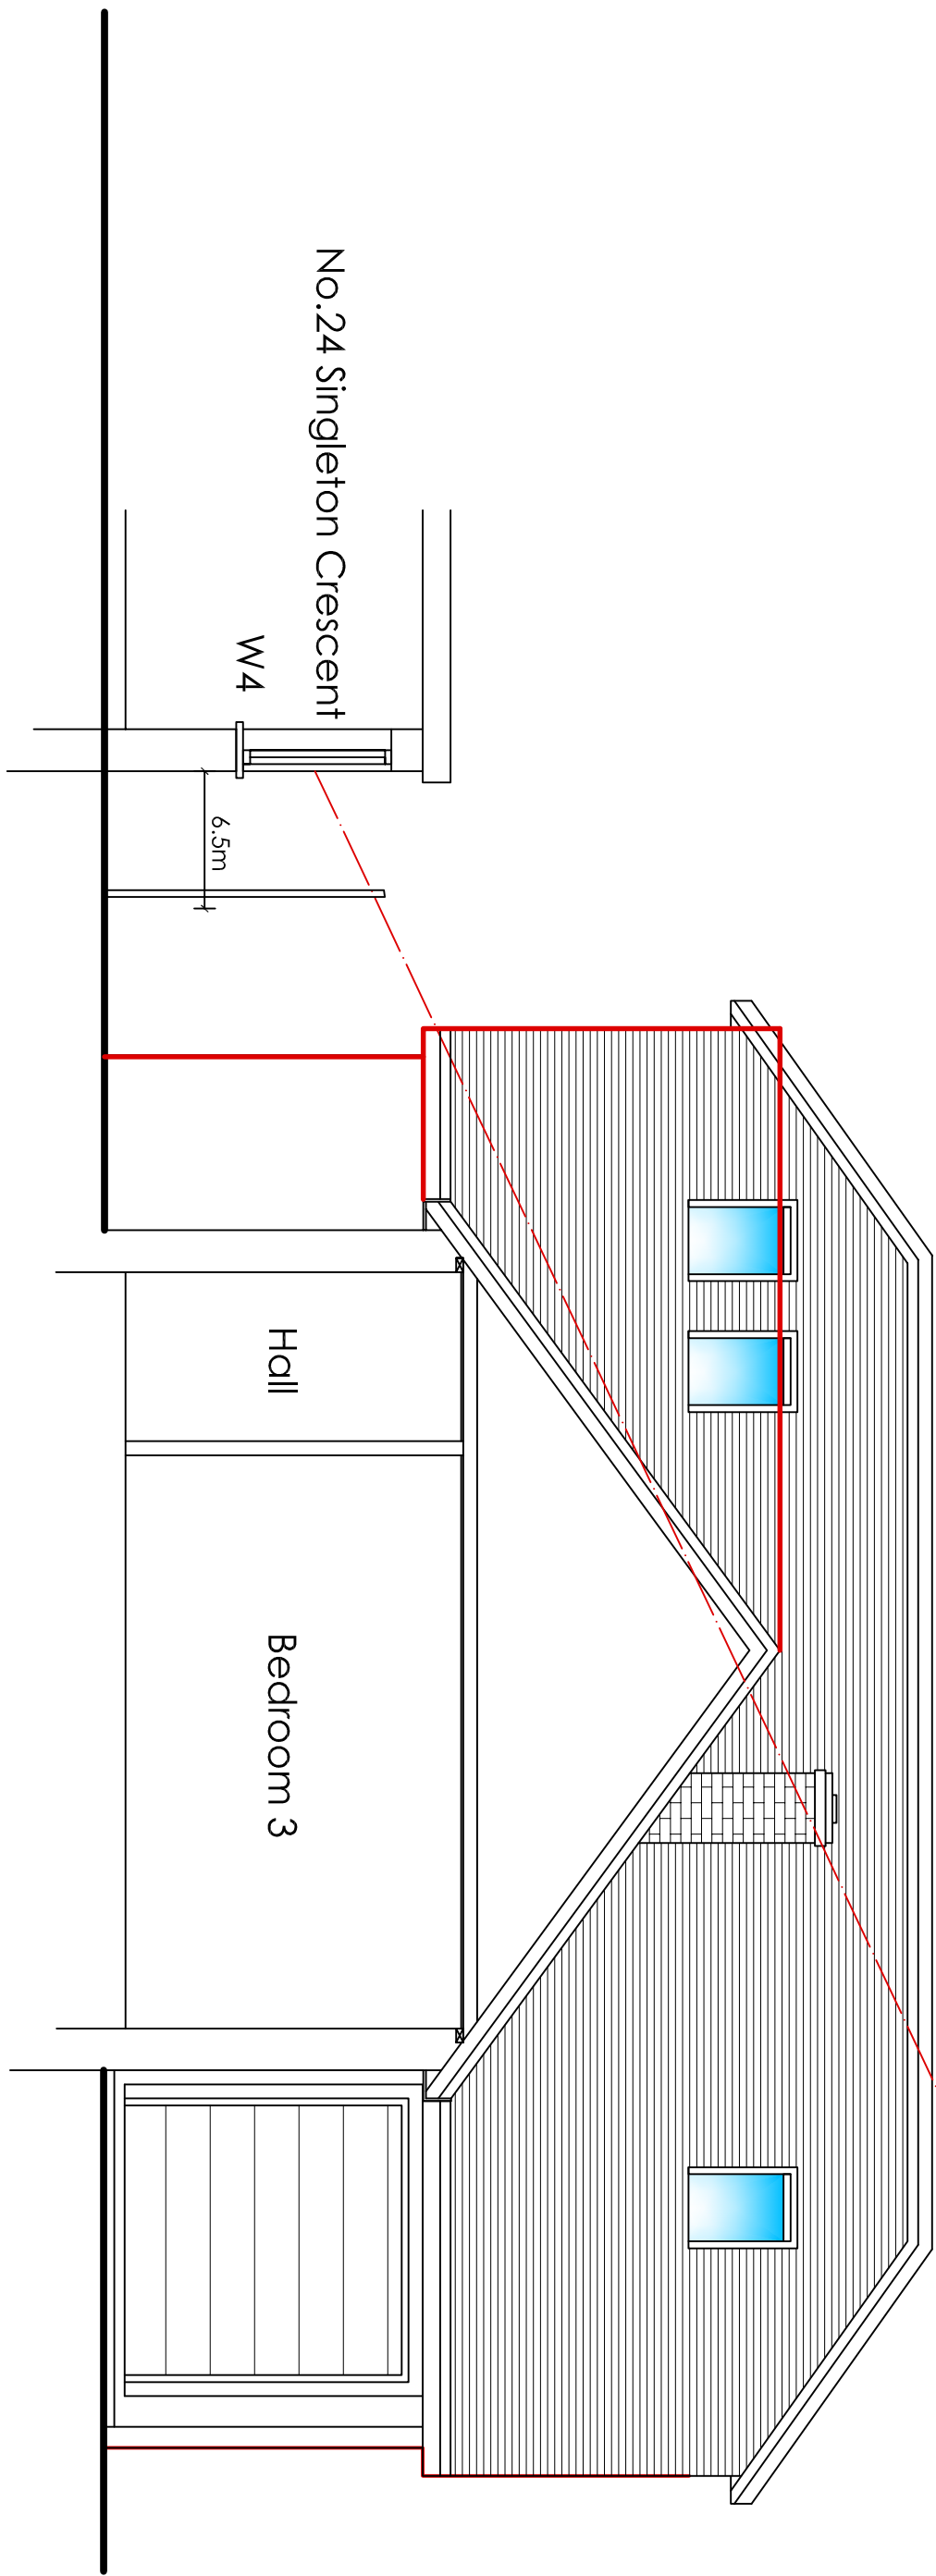

C. SECTION THROUGH No.22 & No.24
- 25 degree will hit 2.0m high fence and existing dwelling (marked in red) 1:50

ama

architectural
& quantity
surveying
services

Unit 1 Gosling Croft
Business Park
Long Fulford
Capperton, Wethering
North Yorkshire YO21 3JF
01903 87113
csl@otterburymore.co.uk

Address of works:

22 Singleton crescent, Fering

Drawing title:

Proposed Extensions and Loft Conversion

Date:

June 2019

Scales:

As shown

Paper size:

A1

Dwg No:

AR-138-10

ARUN DISTRICT COUNCIL FGD20384H