
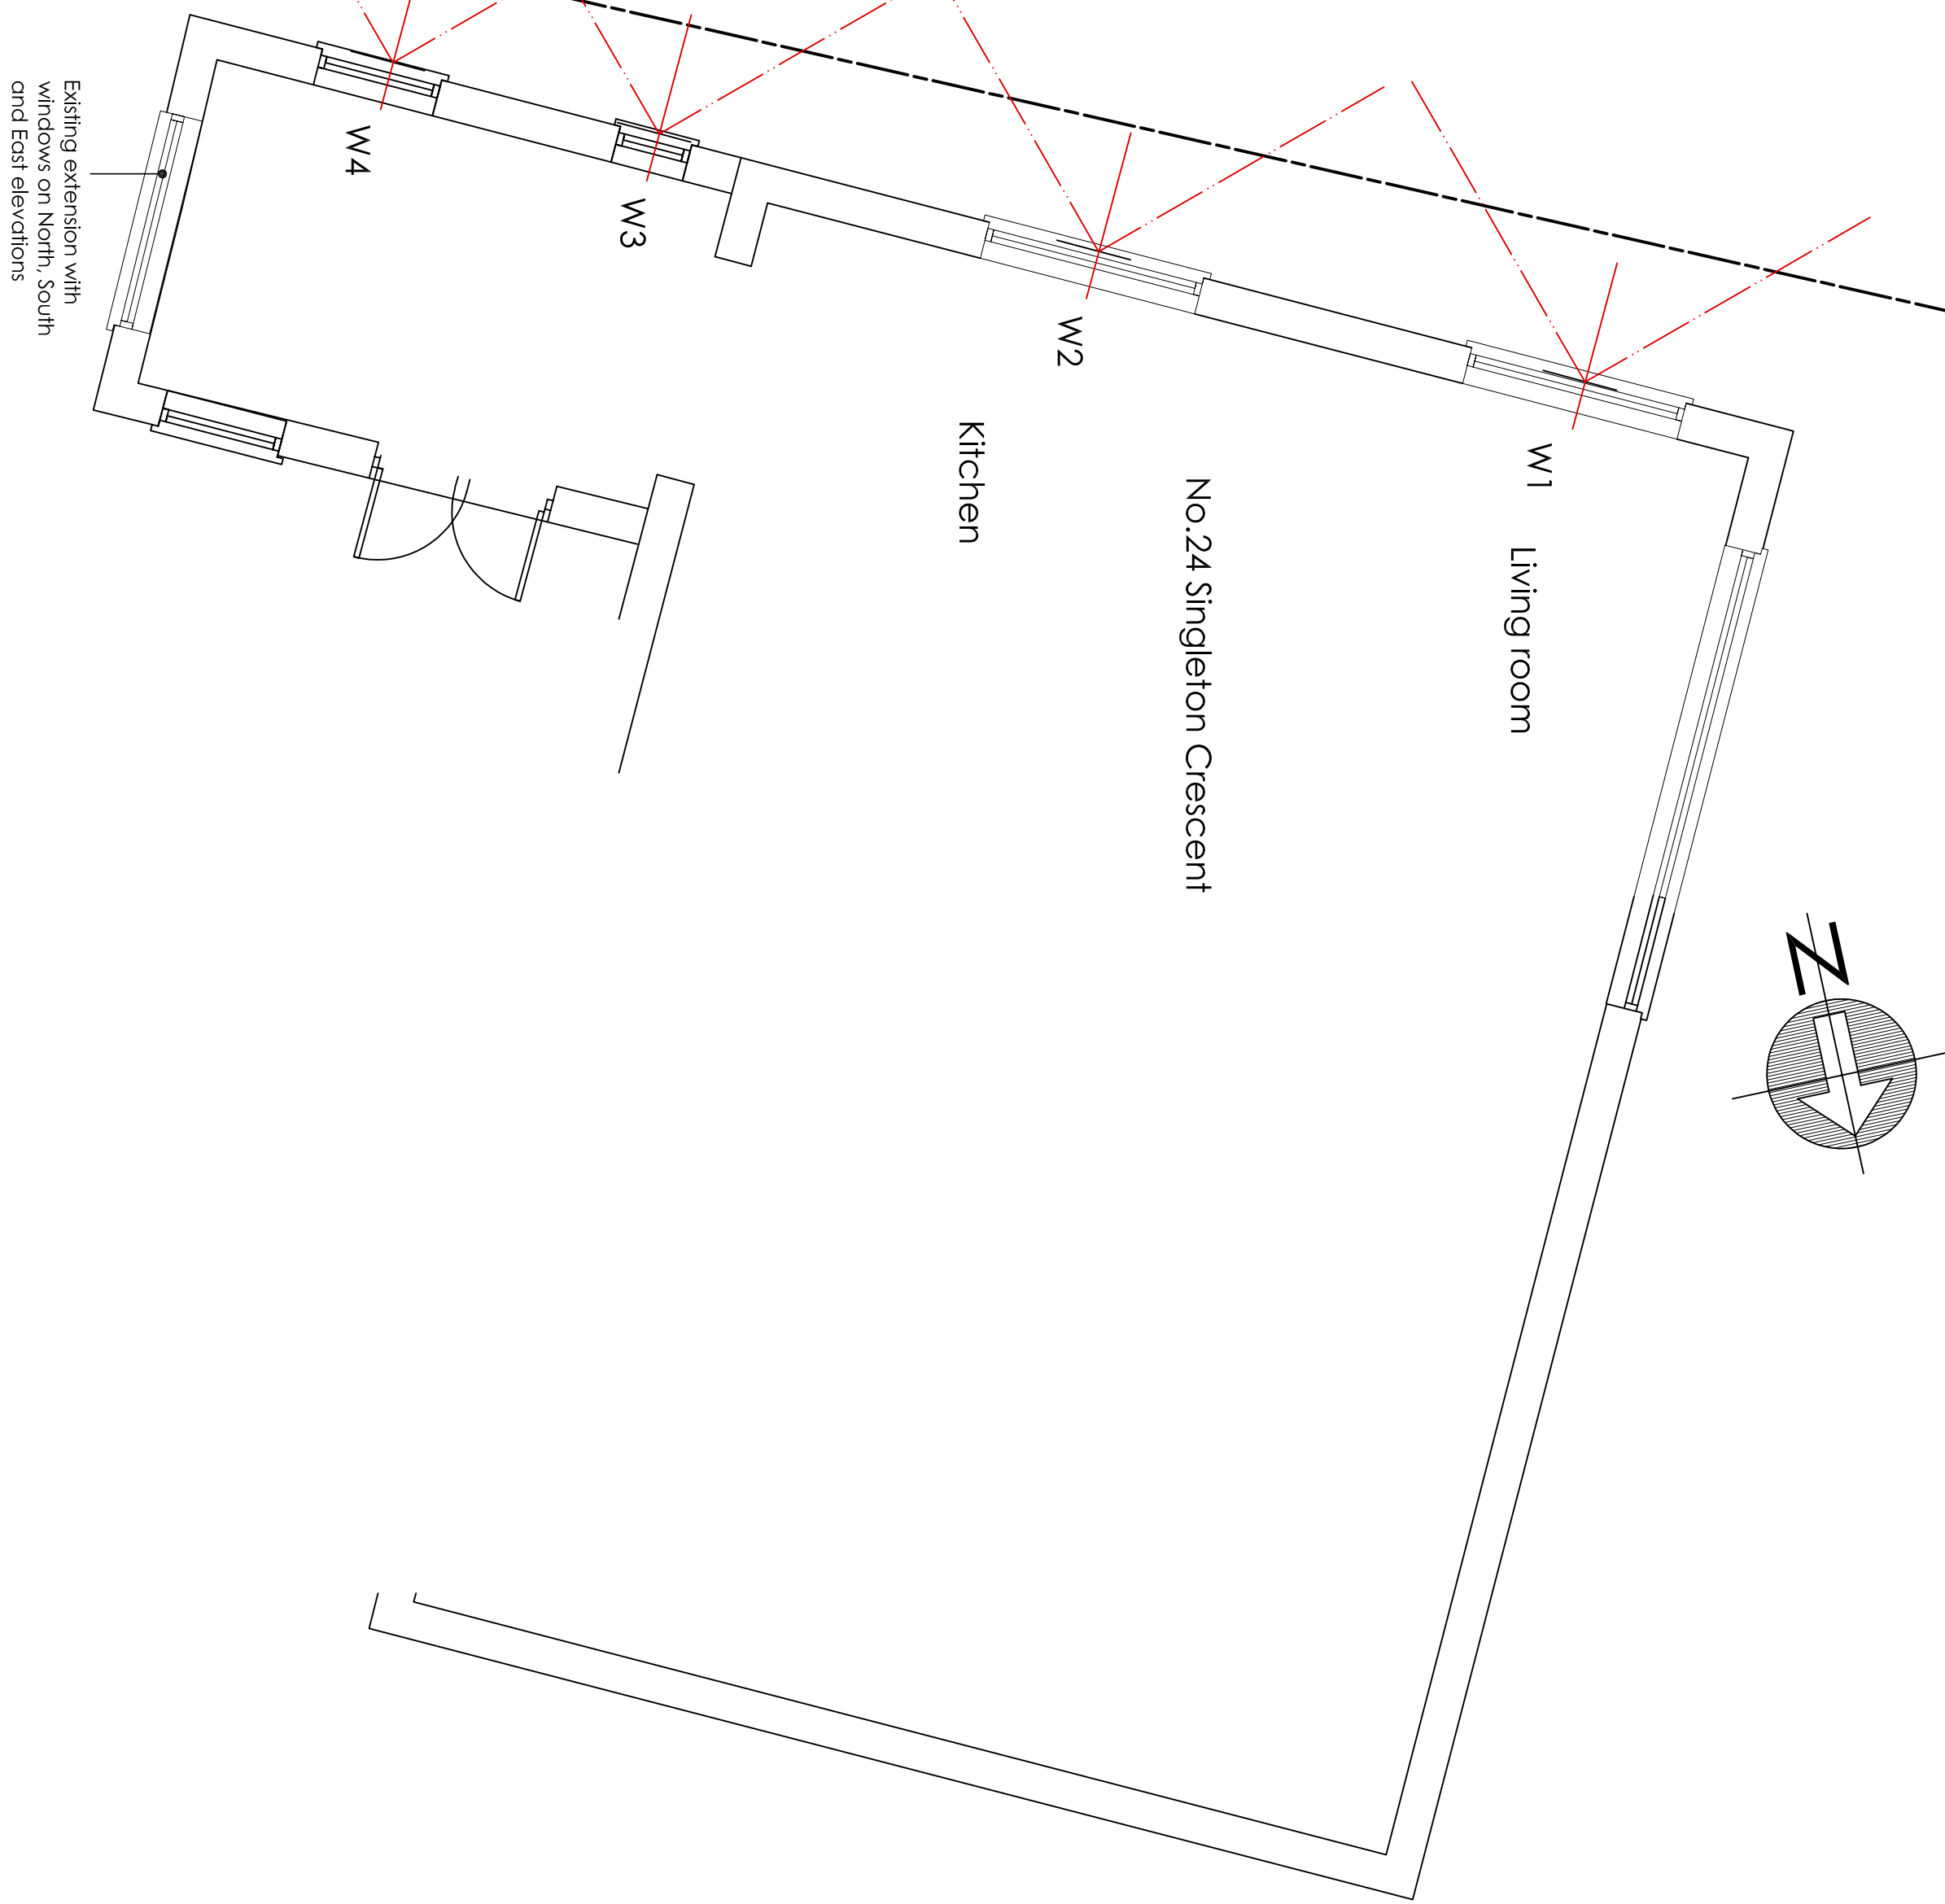


PROPOSED GROUND FLOOR PLAN 1:50

0m 1m 2m 3m 4m 5m

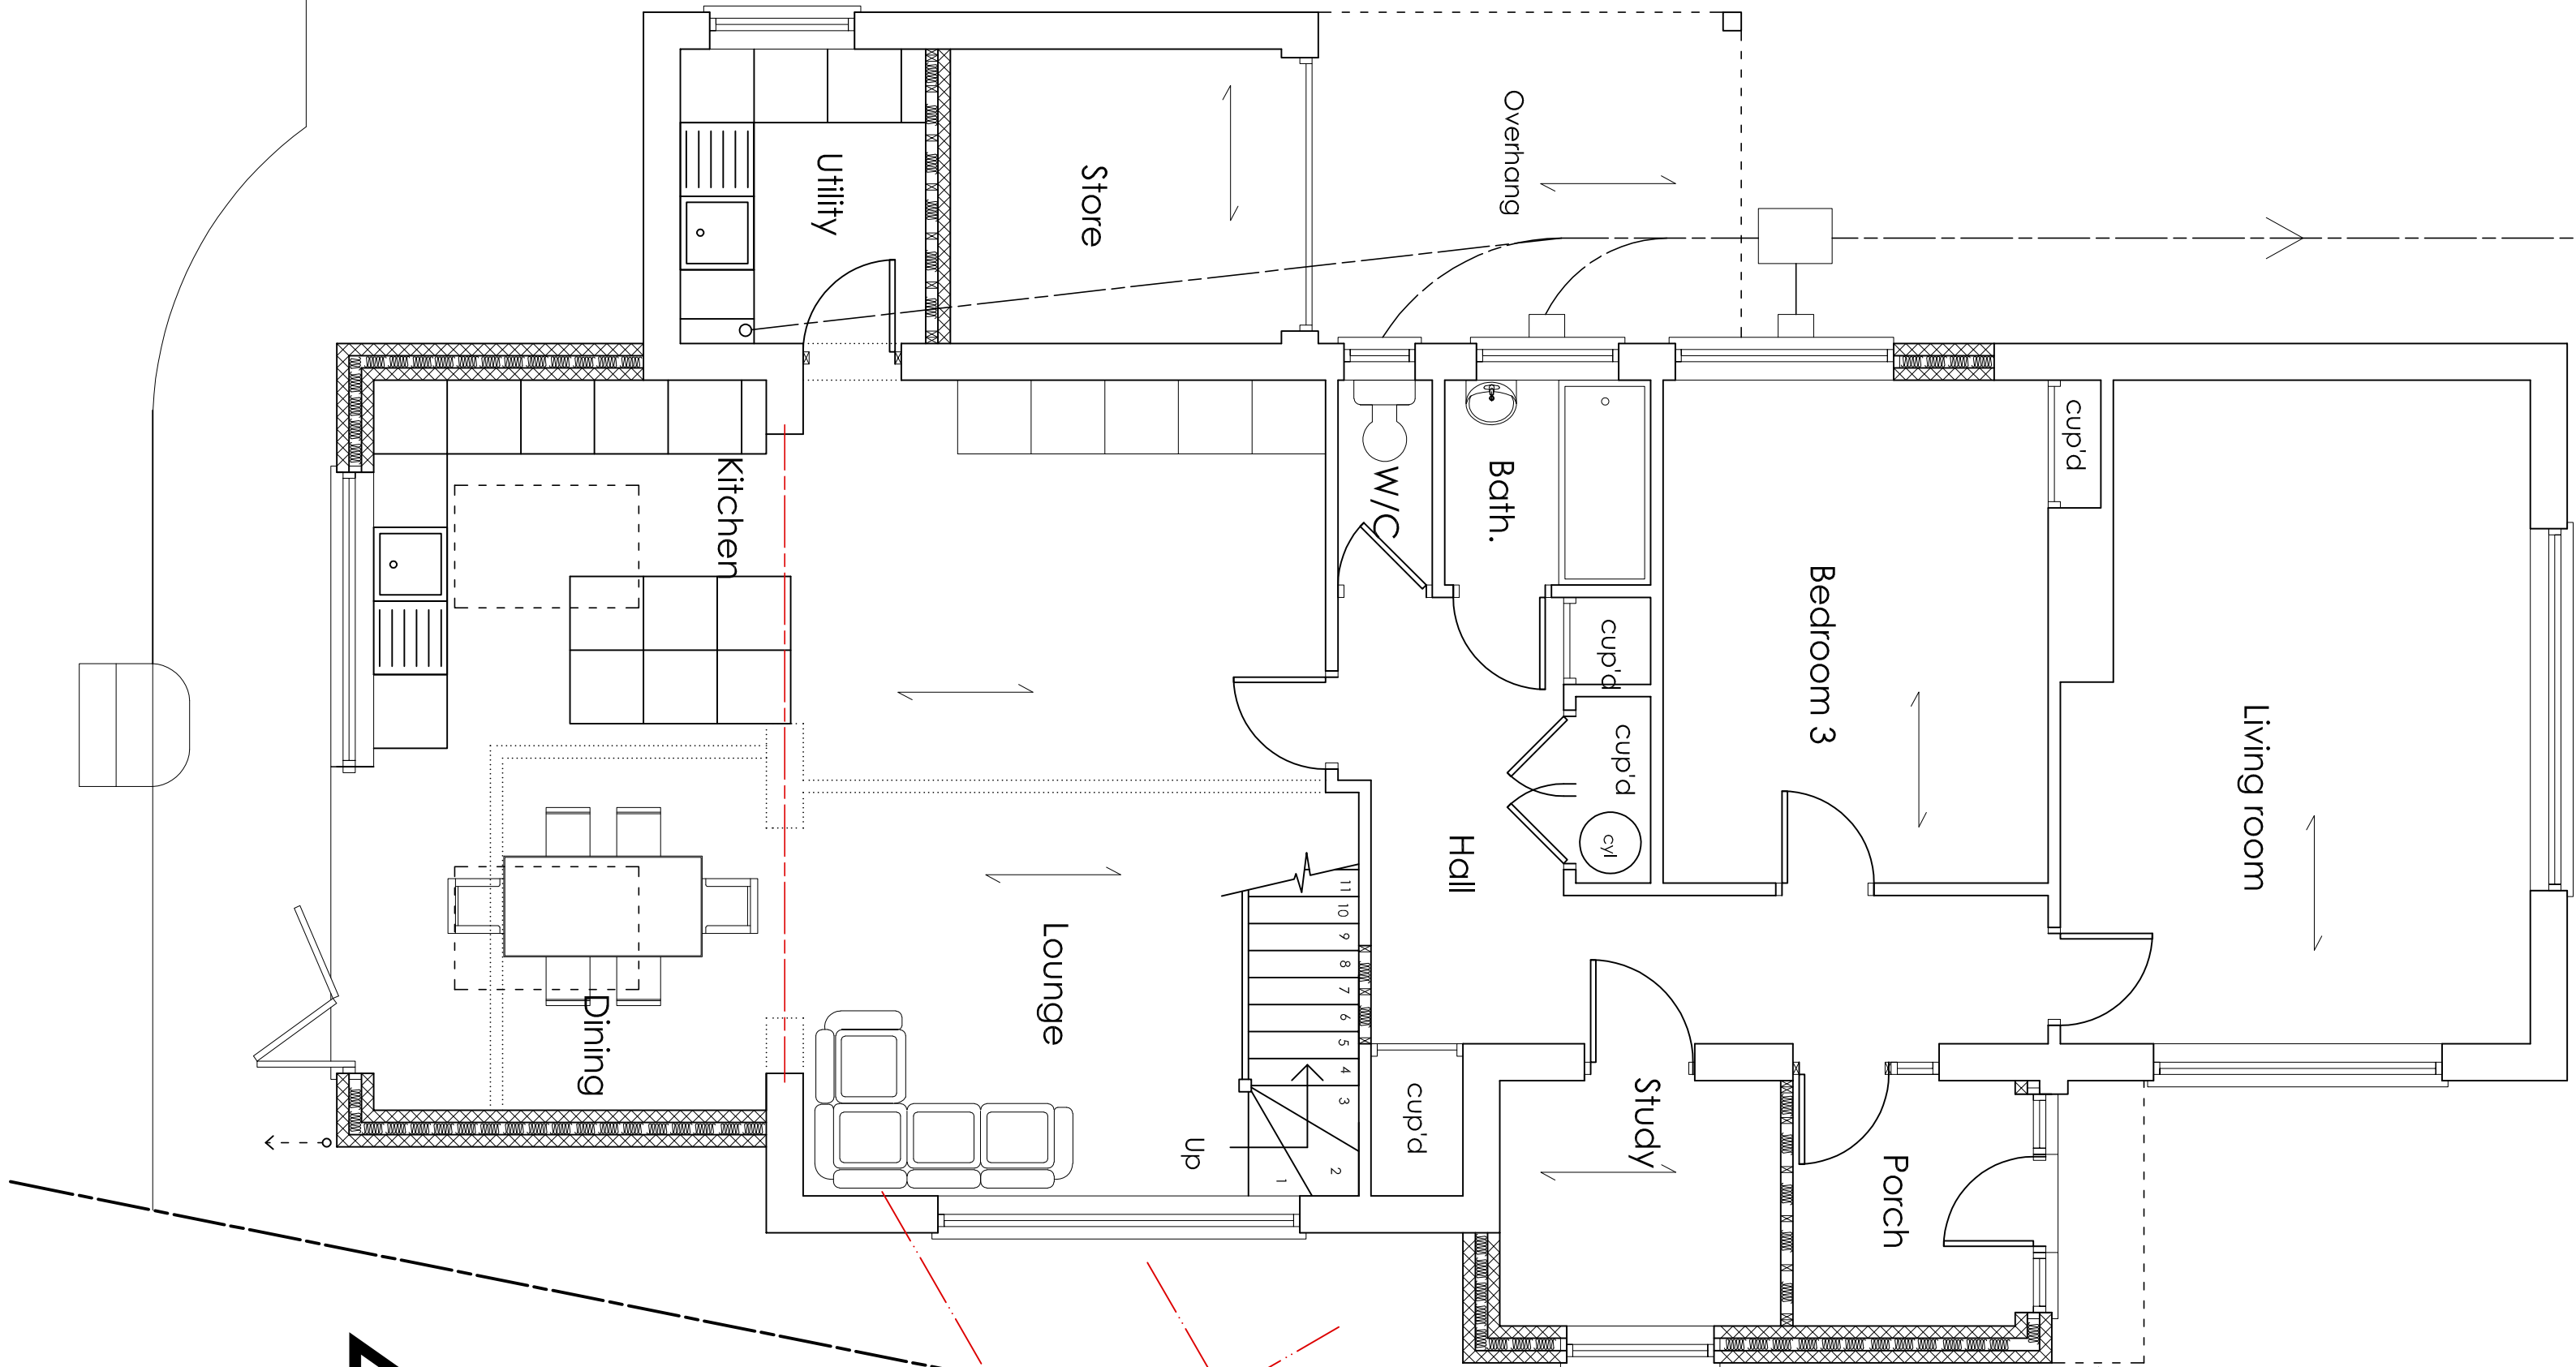

45 degree rule

ama architectural & quantity
attorbury moore associates
surveying services

Unit 1 Gosling Croft
Business Park
Long Fulford
Catterick, York YO21 3DT
01903 87113
cma@attorburymoore.co.uk

Address of works:

22 Singleton crescent, Fering

Drawing title:

Proposed Extensions and Loft Conversion

Date:

June 2019

Scales:

As shown

Paper size:

A1

Dwg No:

AR-138-09