




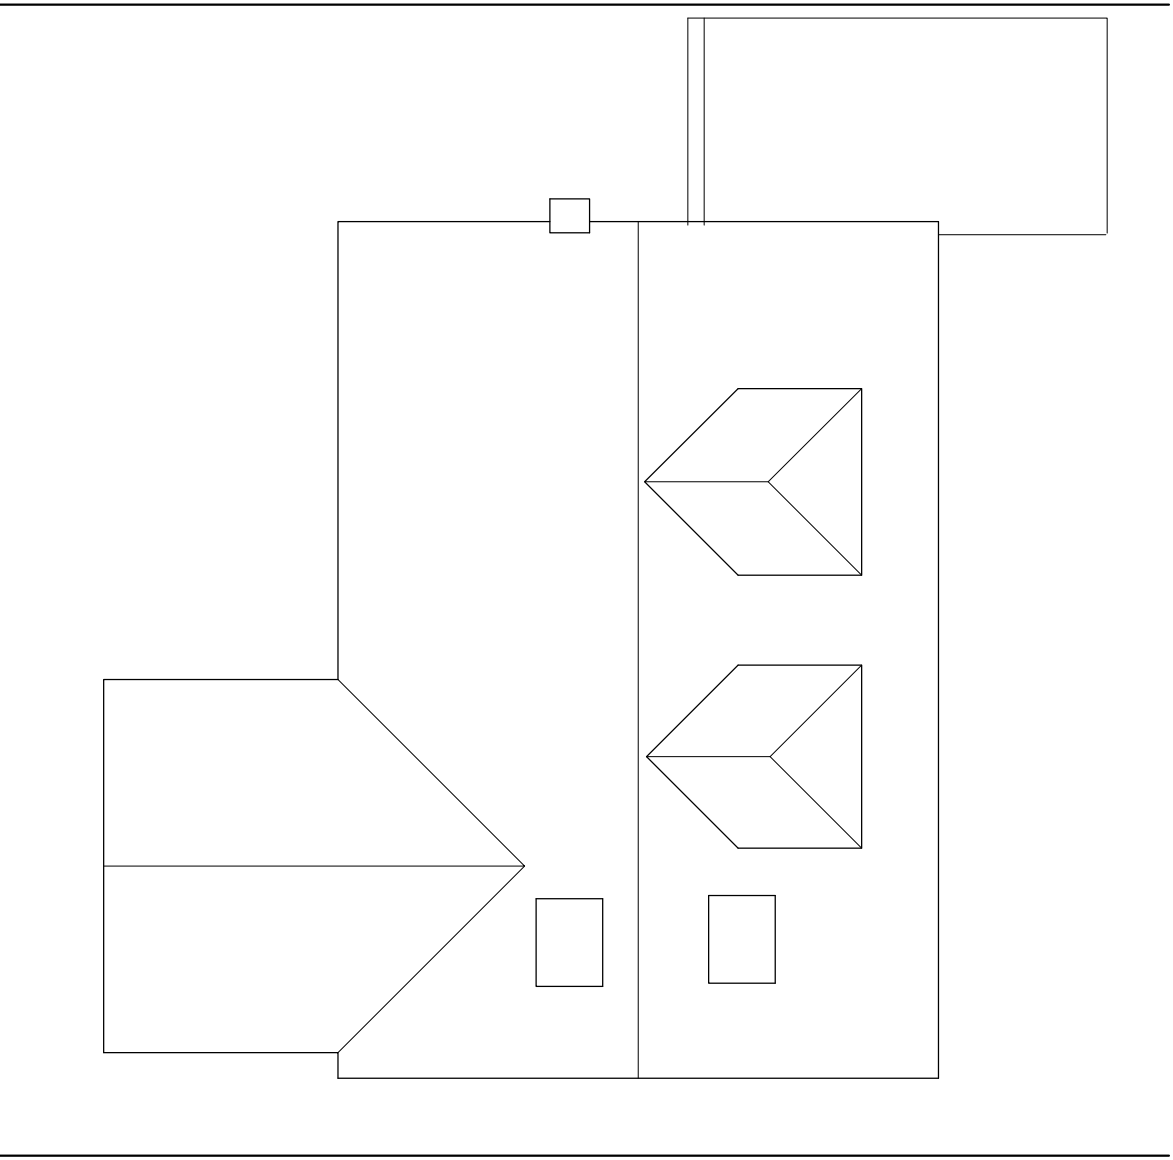

existing roof plan

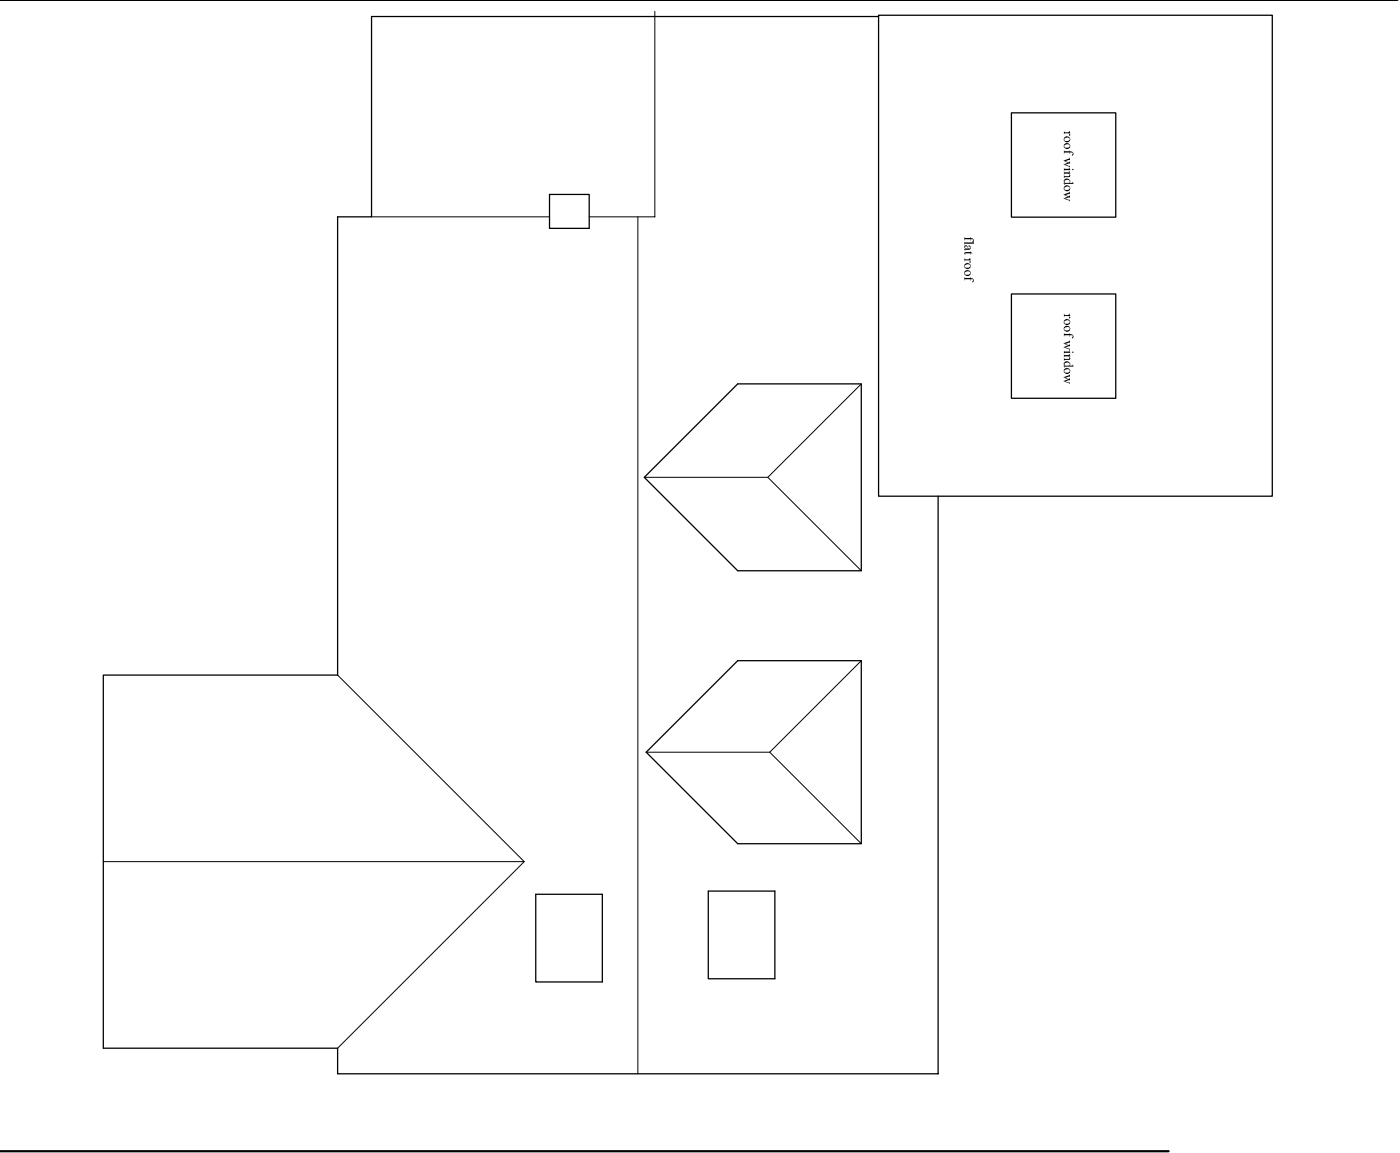

proposed roof plan

 

Scale bar – metres



Client:	Drawing Title:
Mark Harley	Existing and proposed
41 Sea Lane Gardens	roof plan
Ferring	
Proposed Work:	
Single storey side & rear extension	
Drg No:	Rev:
HARLEY 04	
Scale:	Drawn:
1:100 @ A3	29.03.20