




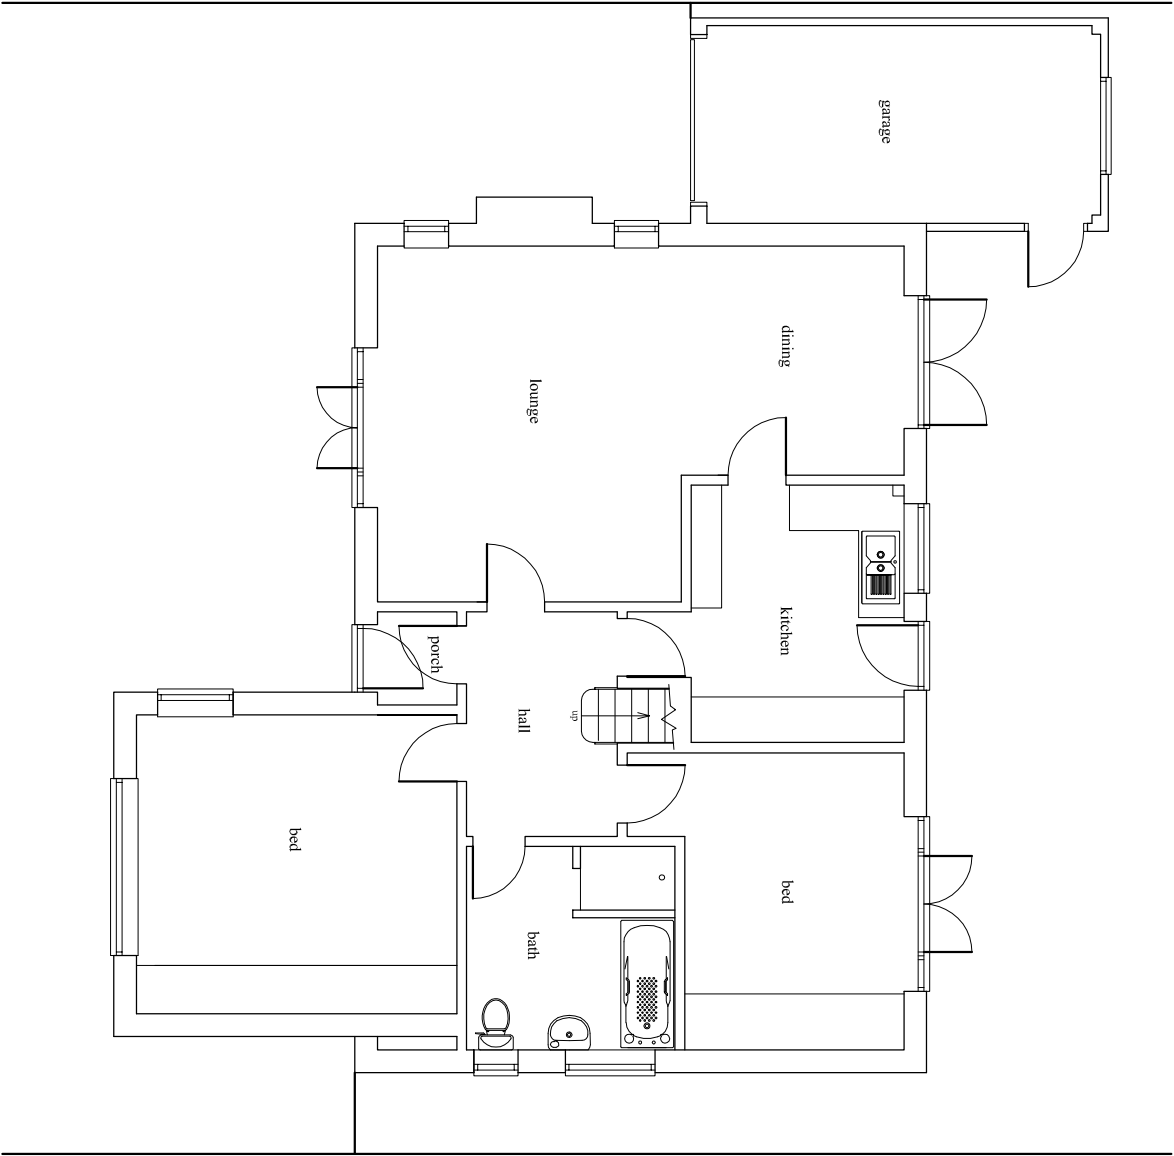

existing ground floor plan

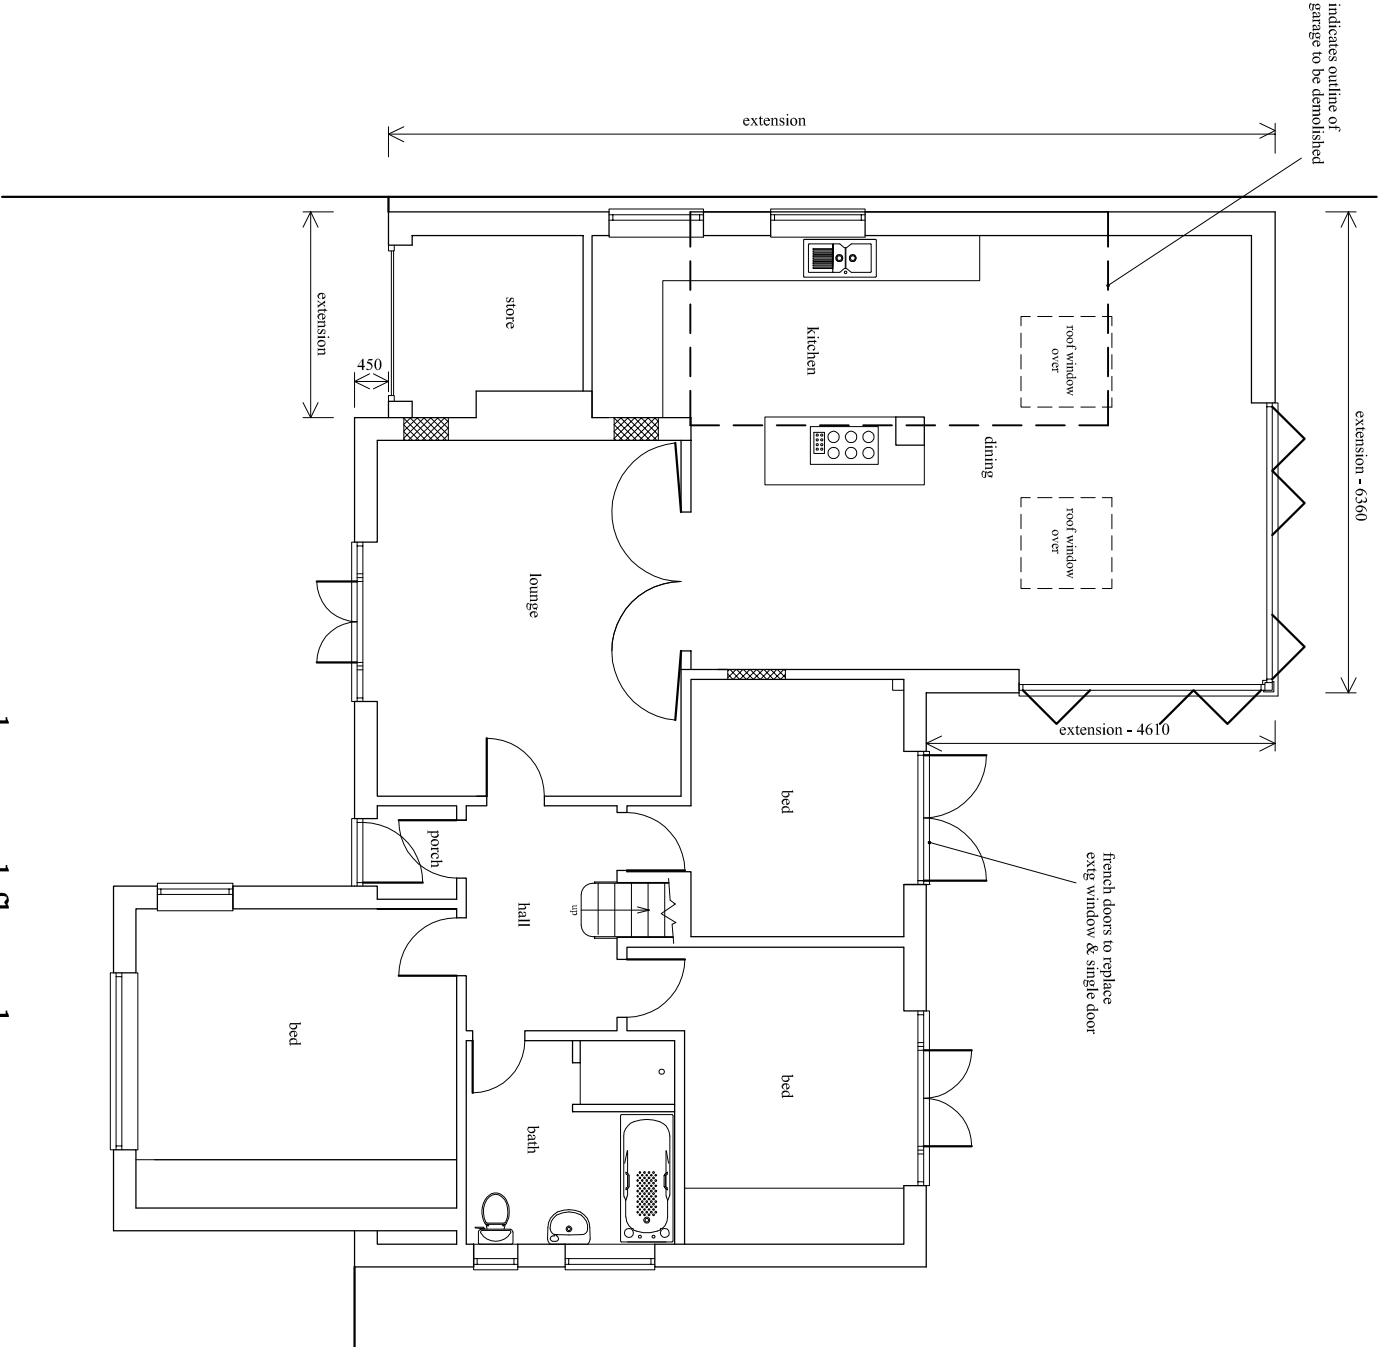

proposed ground floor plan

 

Client:

Mark Harley

Drawing Title:

Existing and proposed ground floor plan

41 Sea Lane Gardens

Ferring

Proposed Work:

Single storey side & rear extension

HARLEY 01

Scale: 1:100 @ A3

Rev:

29.03.20

Drawn: