


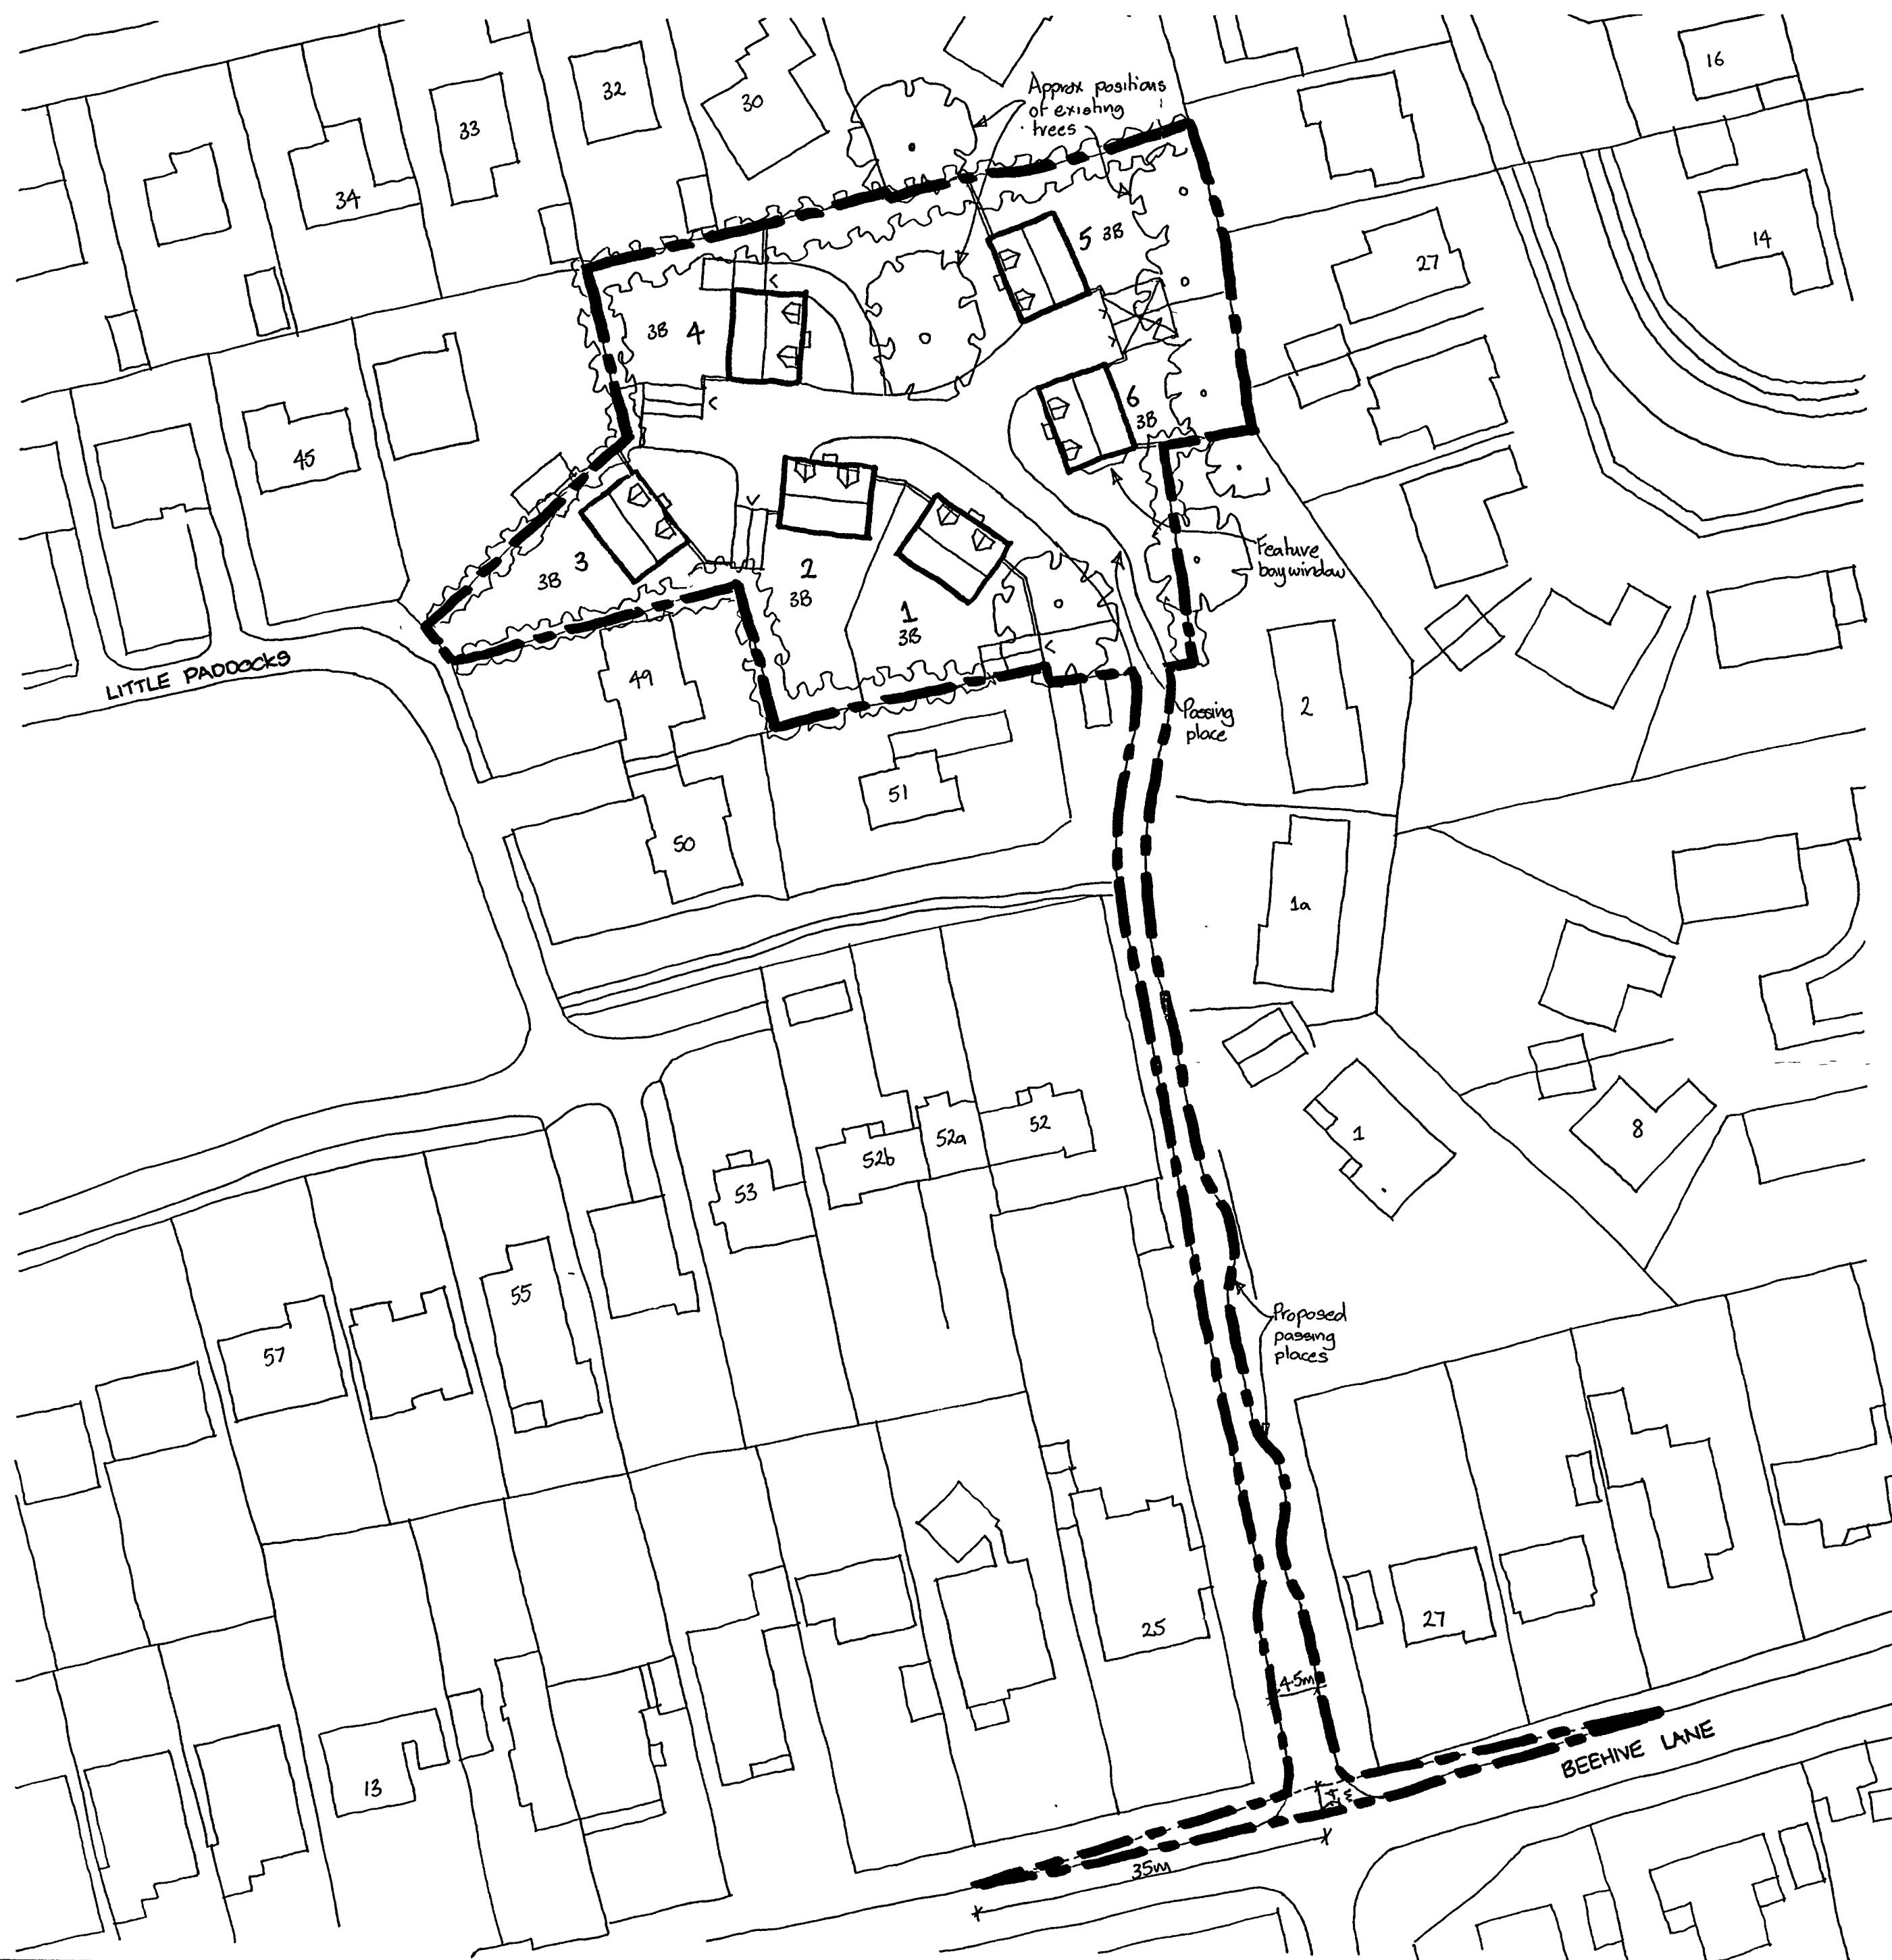

SCHEDULE OF ACCOMMODATION

6 no. 3B chalet bungalows

NB: dormer windows to front elevation only

Site Area = 0.29ha (excluding road improvements)

ARUN DISTRICT COUNCIL

No. FG 43 07

RECEIVED 23/3/07

Client
DESIGNER DEVELOPMENTS LTDProject
RESIDENTIAL DEVELOPMENT AT
1-3 LITTLE PADDOCKS HOUSE, LITTLE PADDOCKS WAYDrawing
SITE LAYOUTDate
JAN 06Scale
1:500Drawn
EYChecked
Drawing No
4861/9K2B Red line extended 21-03-06
A Pbt 3 revised 08-02-06Revision
A B

No dimensions to be scaled from drawing. The contractor should check all dimensions on site. It is the contractors responsibility to ensure compliance with Building Regulations.



**MICHAEL
COOK**
ASSOCIATES
ARCHITECTURAL AND
CONSTRUCTION CONSULTANTS
Brooklyn Chambers
11 Goring Road
Worthing
West Sussex BN12 4AP
Tel: 01903 248777
Fax: 01903 248666
E-mail: office@mcassociates.uk.com
www.mcassociates.uk.com