


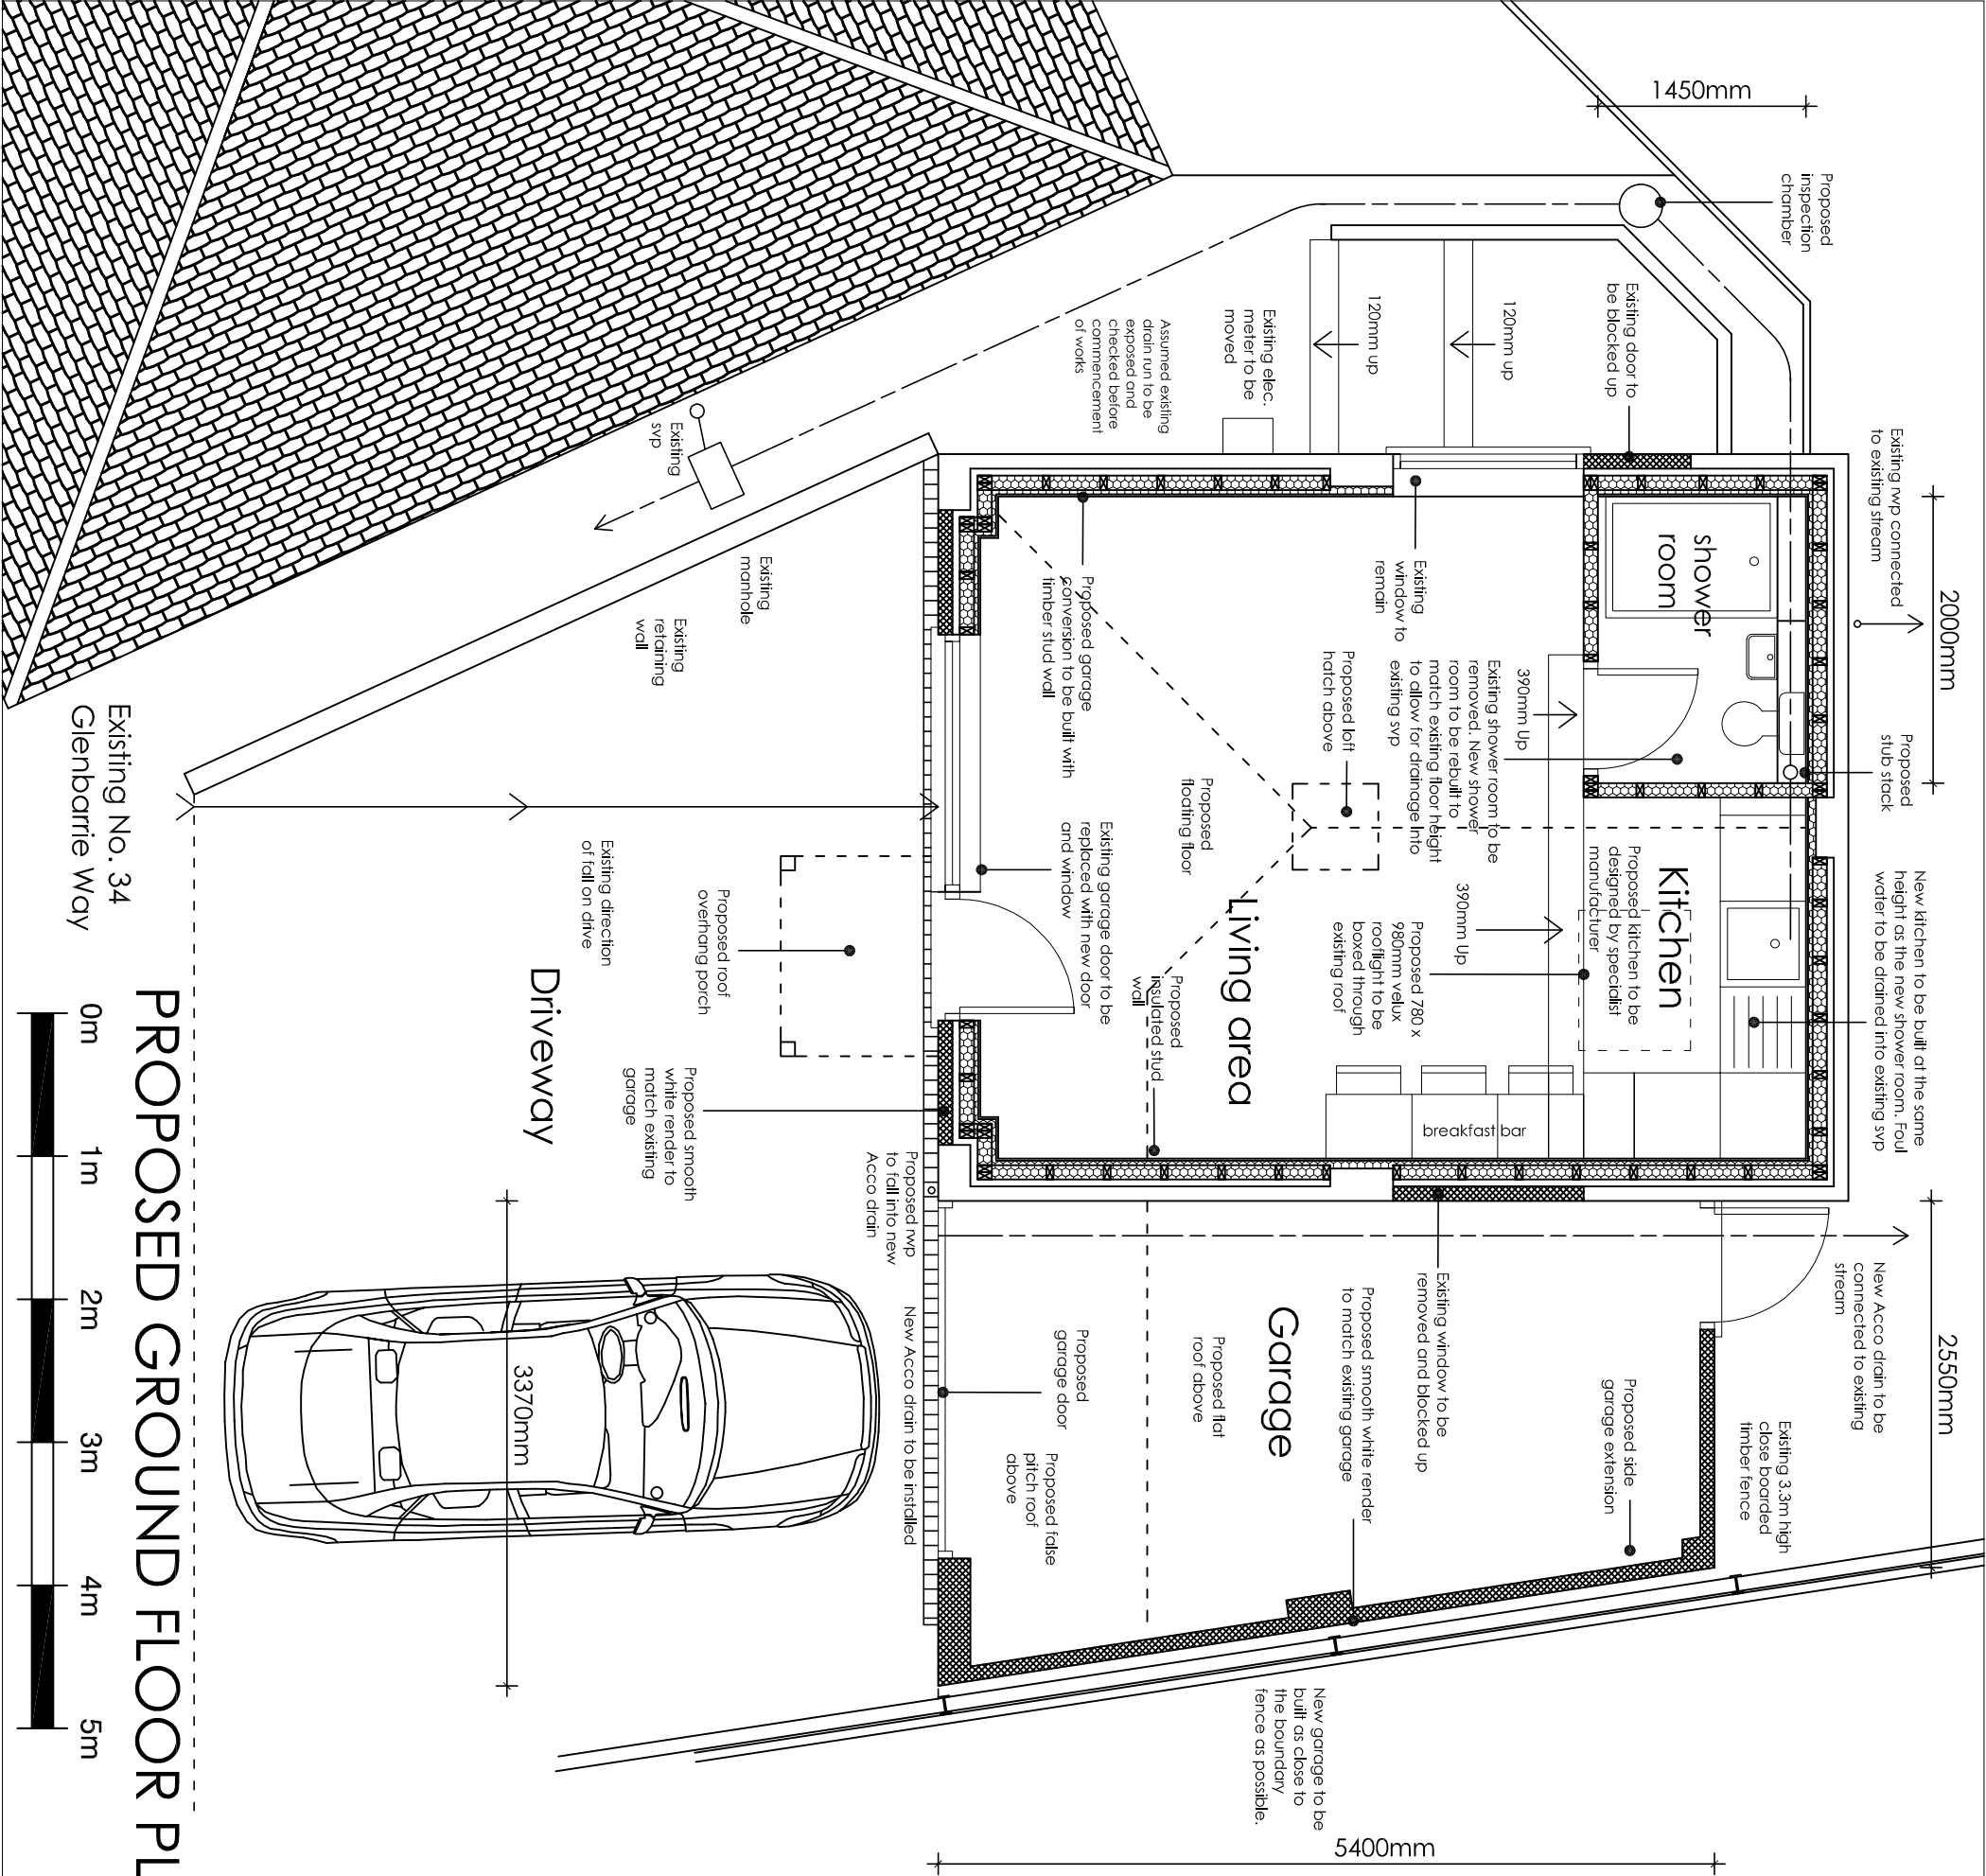

SITE PLAN 1:500

ama

architectural &
quantity
surveying
services

afterbury moore associates

Unit 1 Gosling Croft Business Park
Long Fulford
Clapham, Worthing
West Sussex BN13 3UT

01903 871131
cm@afterburymoore.co.uk

Client:

Frank Smith

Address of Works:

34 Glenbarrie Way
Ferring
West Sussex
BN12 6PY

Drawing title:

Proposed Garage Conversion
Permitted Development

Paper Size:

A3

Date:

Mar. 2020

Job Number:

AR-142

Drawing Number:

03

Revision:

Revision

General Notes:

1. Do not scale from these drawings (unless for planning purposes).

2. Drawings to be used in conjunction with the structural calculations and the building notes provided.

3. The client/contractor is advised to read the separate notes and the details provided in the structural calculations regarding the CDM regulations.

4. The property owner is reminded to serve a Party Wall Notice on any adjoining owner should they need to do so.

5. No work should be undertaken until all consents (Planning and Building Control) have been received and approved in writing. Any work undertaken without consent is done so at the client's risk.

6. All alterations to be checked on site prior to obtaining any material, kitchen or bathroom.

7. All existing foundations and foundations taking any additional loads are to be exposed and agreed with the Building Control Officer.

Revision

Date

Amendment