




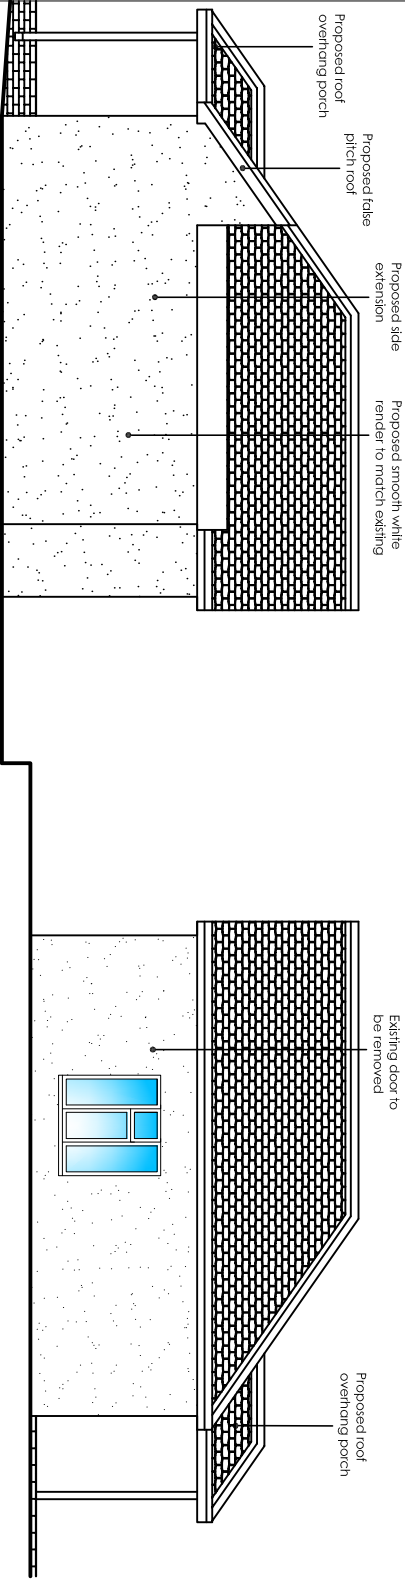


PROPOSED WEST ELEVATION 1:100

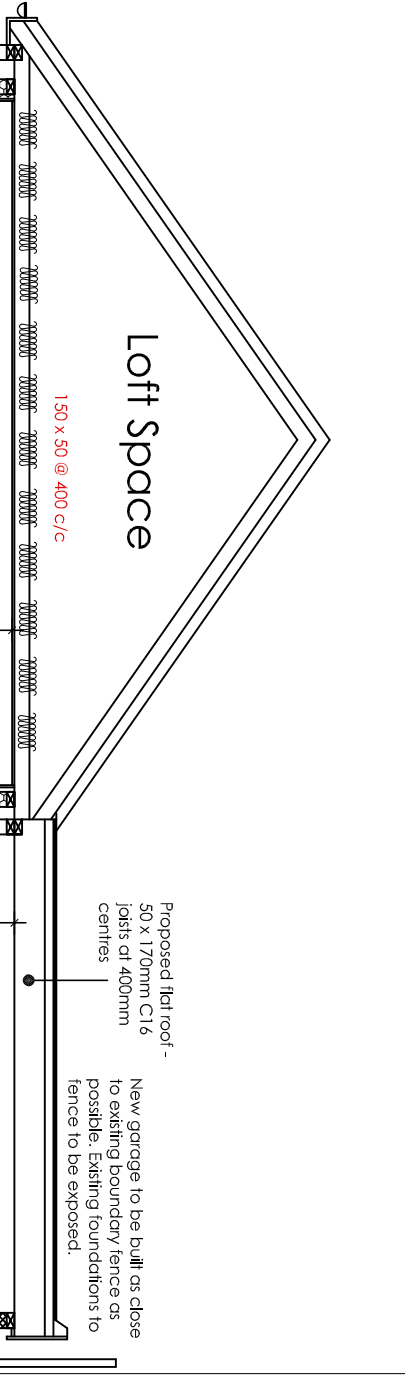


PROPOSED EAST ELEVATION 1:100

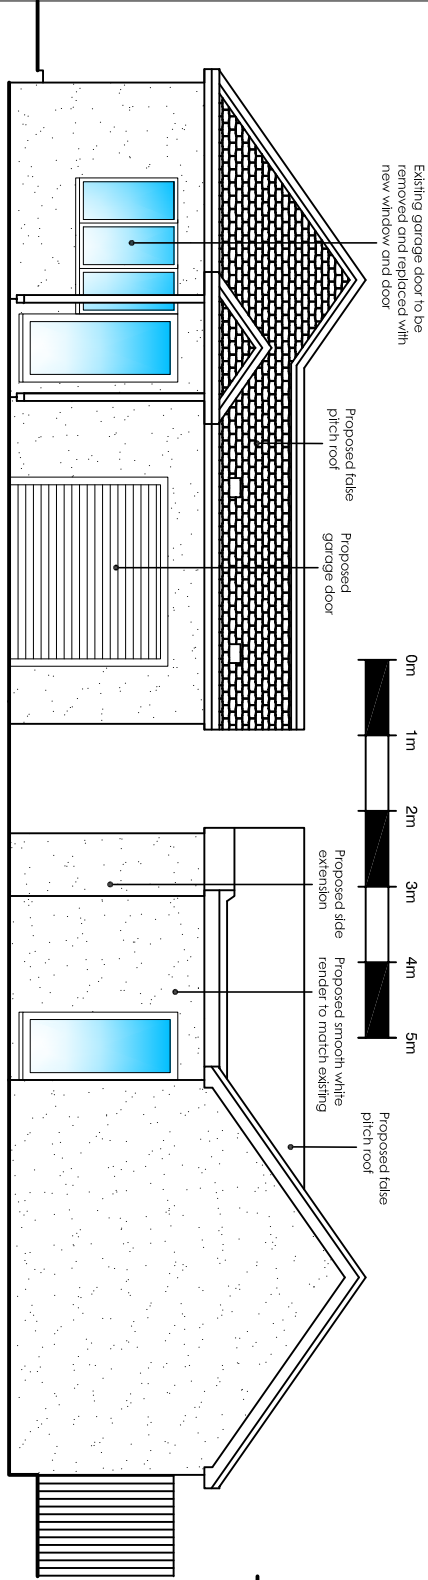


PROPOSED NORTH ELEVATION 1:100

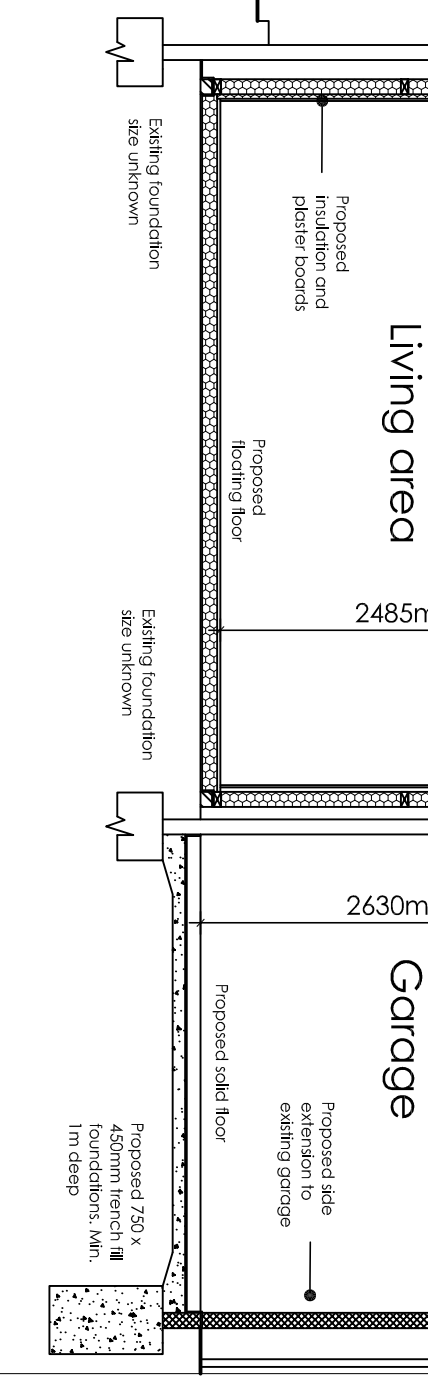

PROPOSED SOUTH ELEVATION 1:100

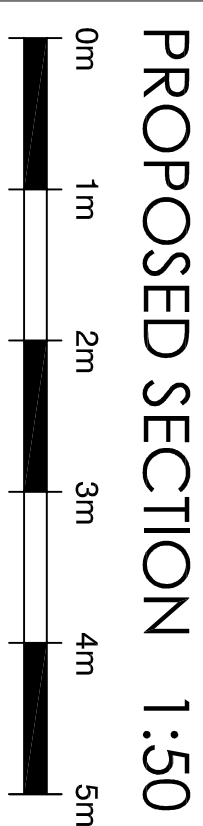

PROPOSED SECTION 1:50

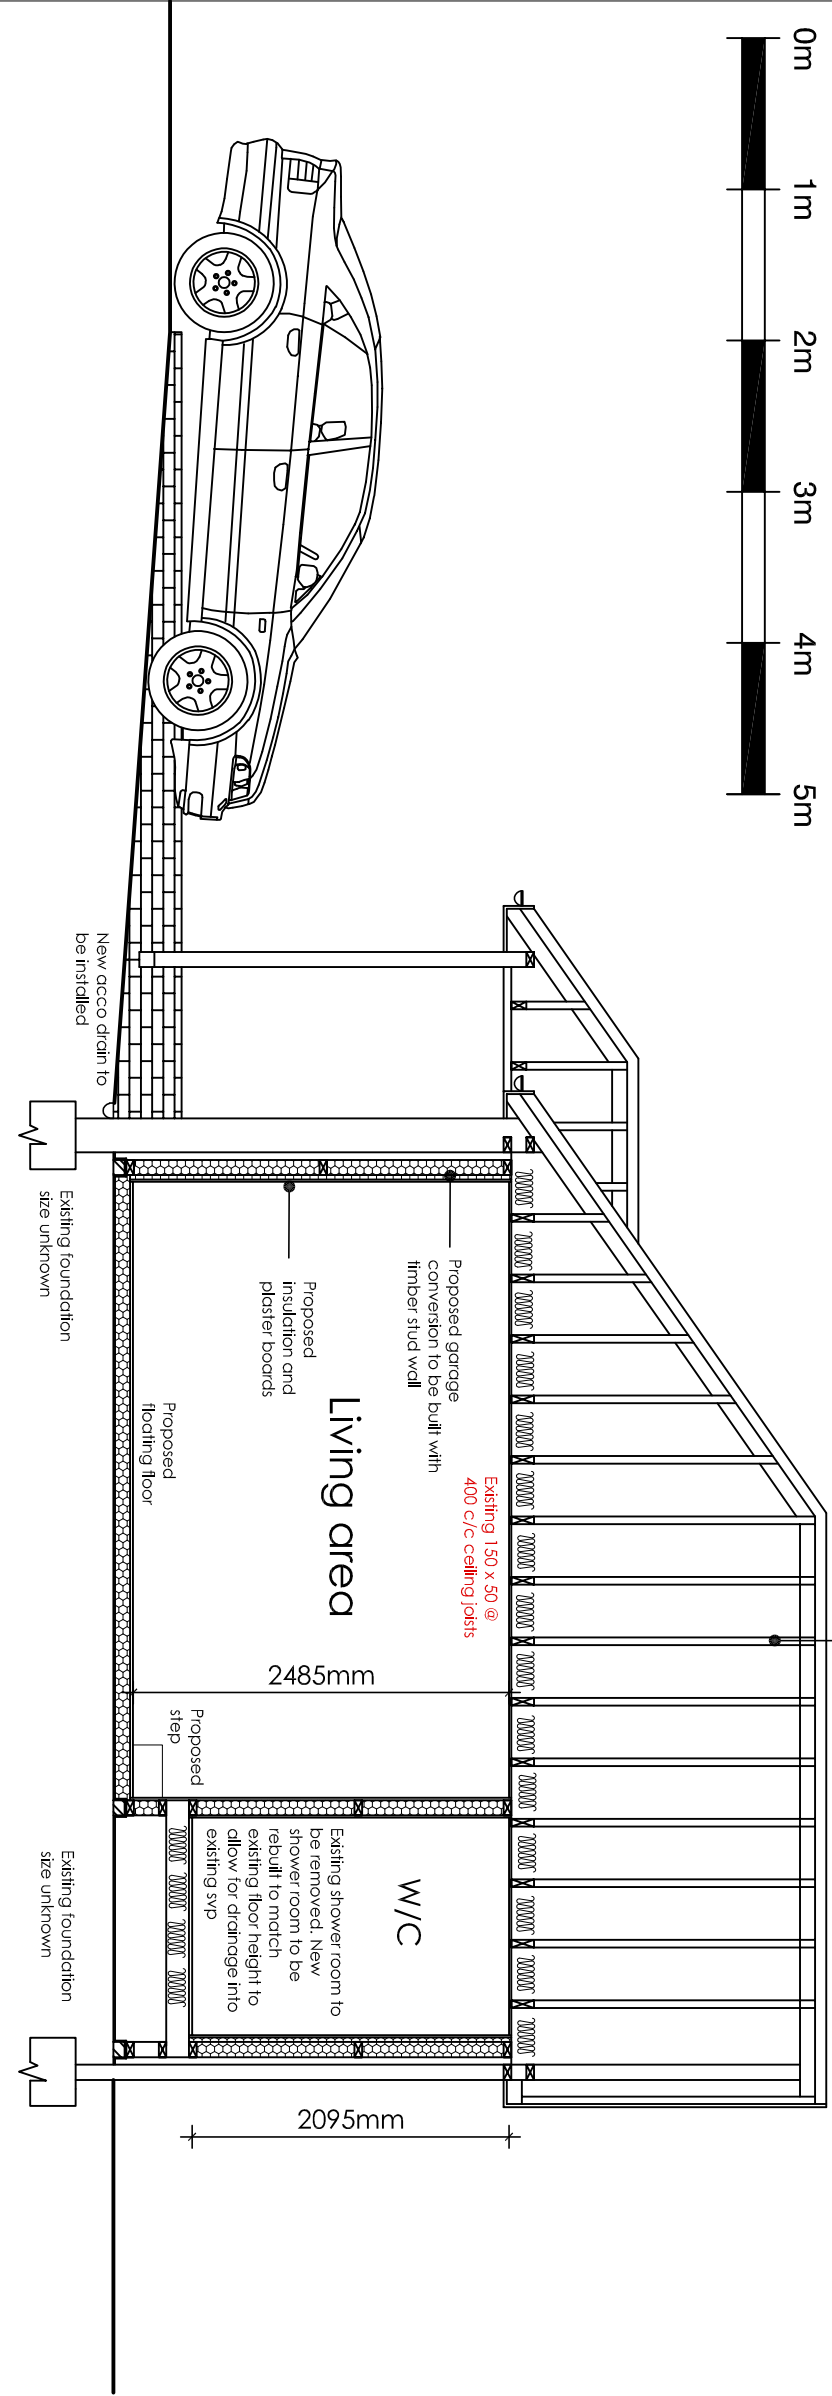

afterbury moore associates

architectural & quantity surveying services

Unit 1 Gosling Croft Business Park
Long Fulford
Clapham, Worthing
West Sussex BN13 3UT
01903 871131
info@afterburymoore.co.uk

Client: Frank Smith
Address of Works: 34 Glenbarrle Way
Ferring
West Sussex
BN12 6PY

Drawing Title: Proposed Garage Conversion
Permitted Development

Paper Size:	A3	Date:	Mar. 2020
Job Number:	AR-142	Drawing Number:	04
Revision:		Revision:	

General Notes:			
1. Do not scale from these drawings (unless for planning purposes).			
2. Drawings to be used in conjunction with the structural calculations and the building notes provided.			
3. The client/contractor is advised to read the separate notes and the details provided in the structural calculations regarding the CDM regulations.			
4. All drawings are subject to the Building Regulations and any other relevant legislation.			
5. No work should be undertaken until all relevant Planning and Building Control have been received and approved in writing. Any work undertaken without consent is done so at the client's risk.			
6. All alterations to be checked on site prior to obtaining any material, labour or equipment.			
7. All structural calculations and details shall be approved and agreed with the Building Control Officer.			
Revision	Date	Amendment	