


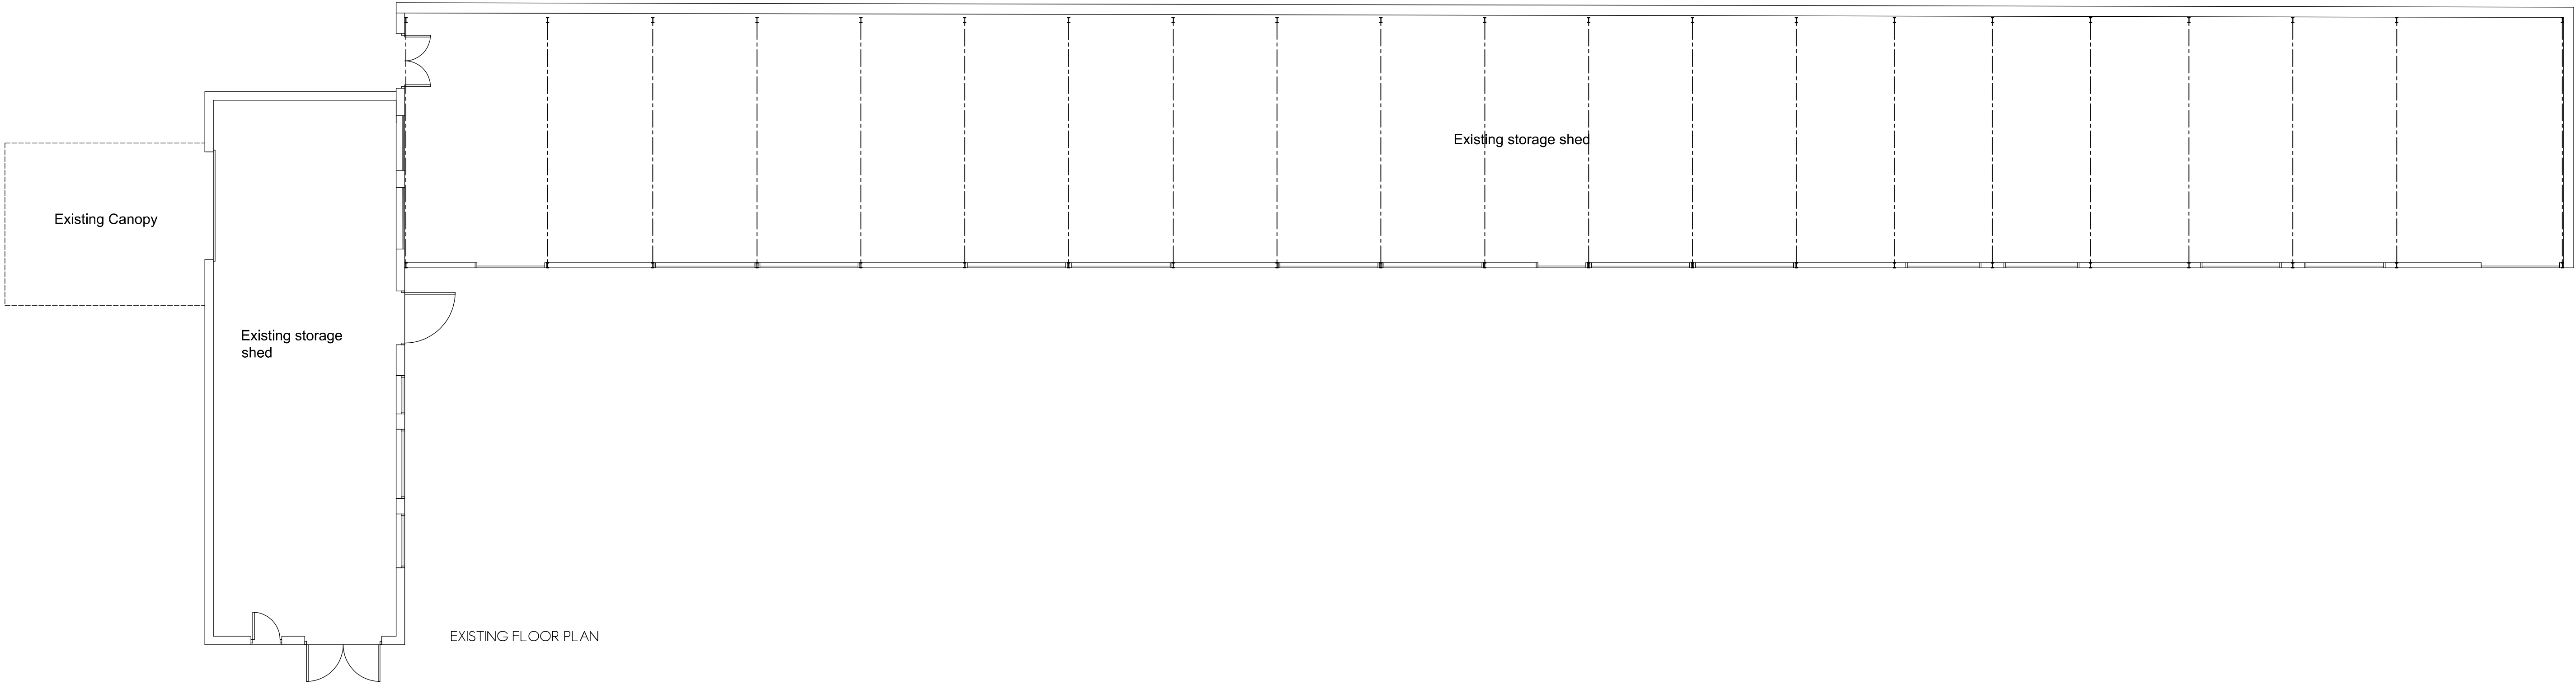

G.R.S. ARCHITECTS LIMITED

Equity Chambers, 249 High Street North,
Poole, Dorset. BH15 1DX.

Tel : 01202 677313, Fax : 01202 677313,
E - mail : guystorey@grsarchitects.co.uk

Client

MR GUY STOREY

Project

HANGLETON NURSERY

HANGLETON LANE

FERRING

WORTHING

BN12 6PP

Drawing

EXISTING FLOOR PLAN

Drawn by

Date

Scale

G.R.S.

SEP 2014

1 : 100

Drawing No

Revision

1555/3