

NOTES

DON'T SCALE OFF THIS DRAWING [EXCEPT FOR REVISIONS]
CHECK ALL DIMENSIONS ON SITE BEFORE ANY WORK IS COMMENCED
ALL GOODS MATERIALS AND WORKMANSHIP MUST CONFORM WITH CURRENT BUILDING REGULATIONS, BRITISH STANDARDS AND CODES OF PRACTICE
COPYRIGHT OF THIS DRAWING IS RETAINED BY THE ARCHITECT AND IT MUST NOT BE REPRODUCED WITHOUT WRITTEN CONSENT


Fence to south and west boundary formed with stainless steel cables between rendered piers 450x450 x 1m high - see street elevation and detail

Ocean Drive

Extent of previously approved site

No 3 Beehive Lane

South Elevation - Beehive Lane

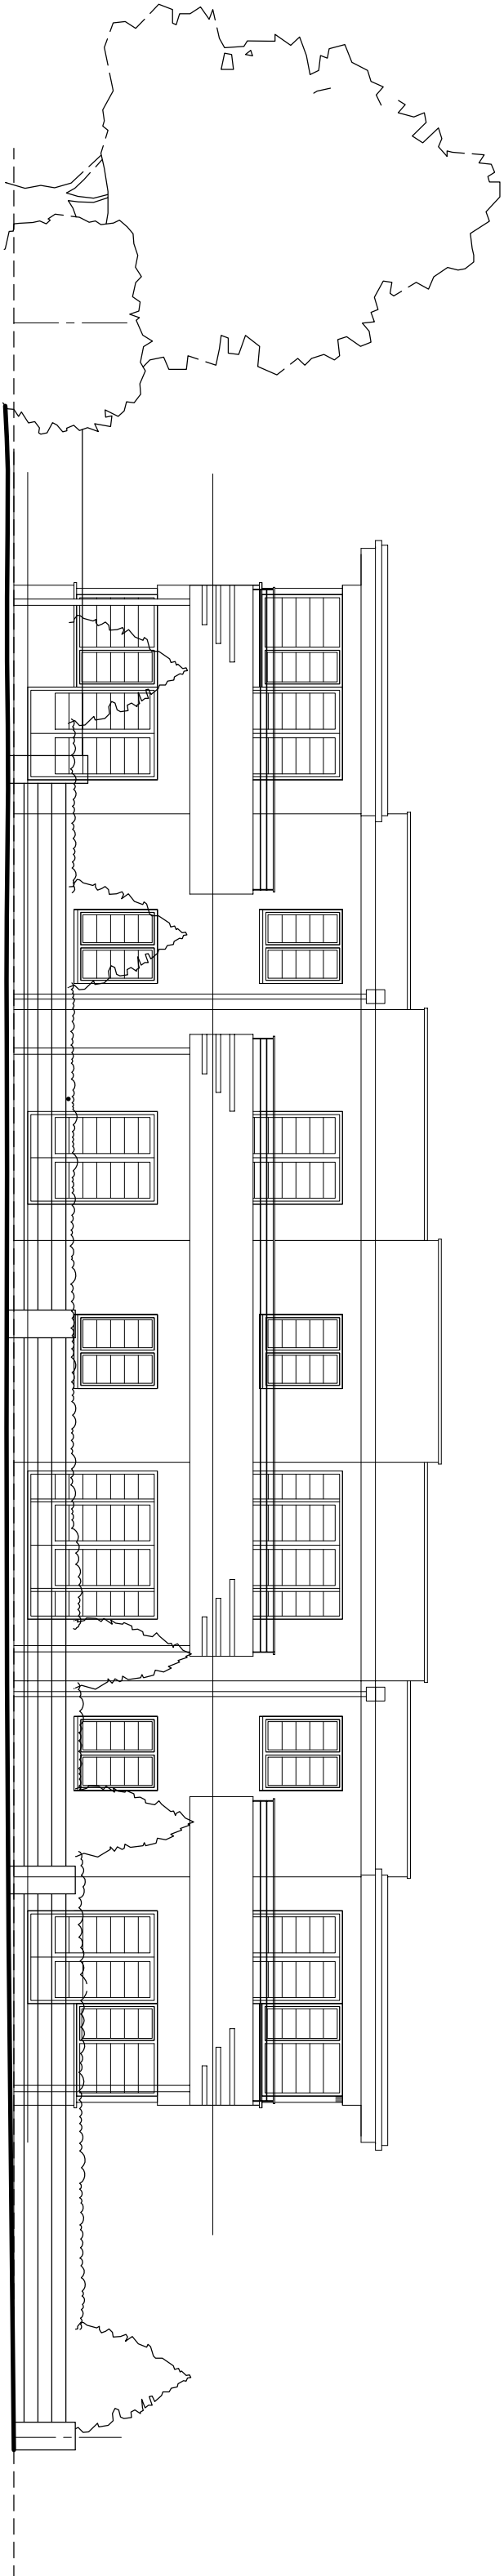


Little Paddock

Extent of site

Beehive Lane

West Elevation - Ocean Drive

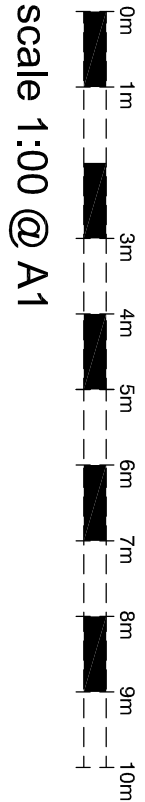

DRAWING TITLE

Street Elevations

DATE SCALE 1:100 @ A1 DRAWN BY GM

CHECKED BY

DRAWING NO. 2.20

REVISION B



THE PRACTICE
34 High Street
West Sussex
BN1 1SD

01323 888300
01323 888308
info@folkesarch.co.uk

CLIENT
Globe Estates (southern) Ltd

JOB TITLE

Residential development at
1 Beehive Lane
Ferring
West Sussex