



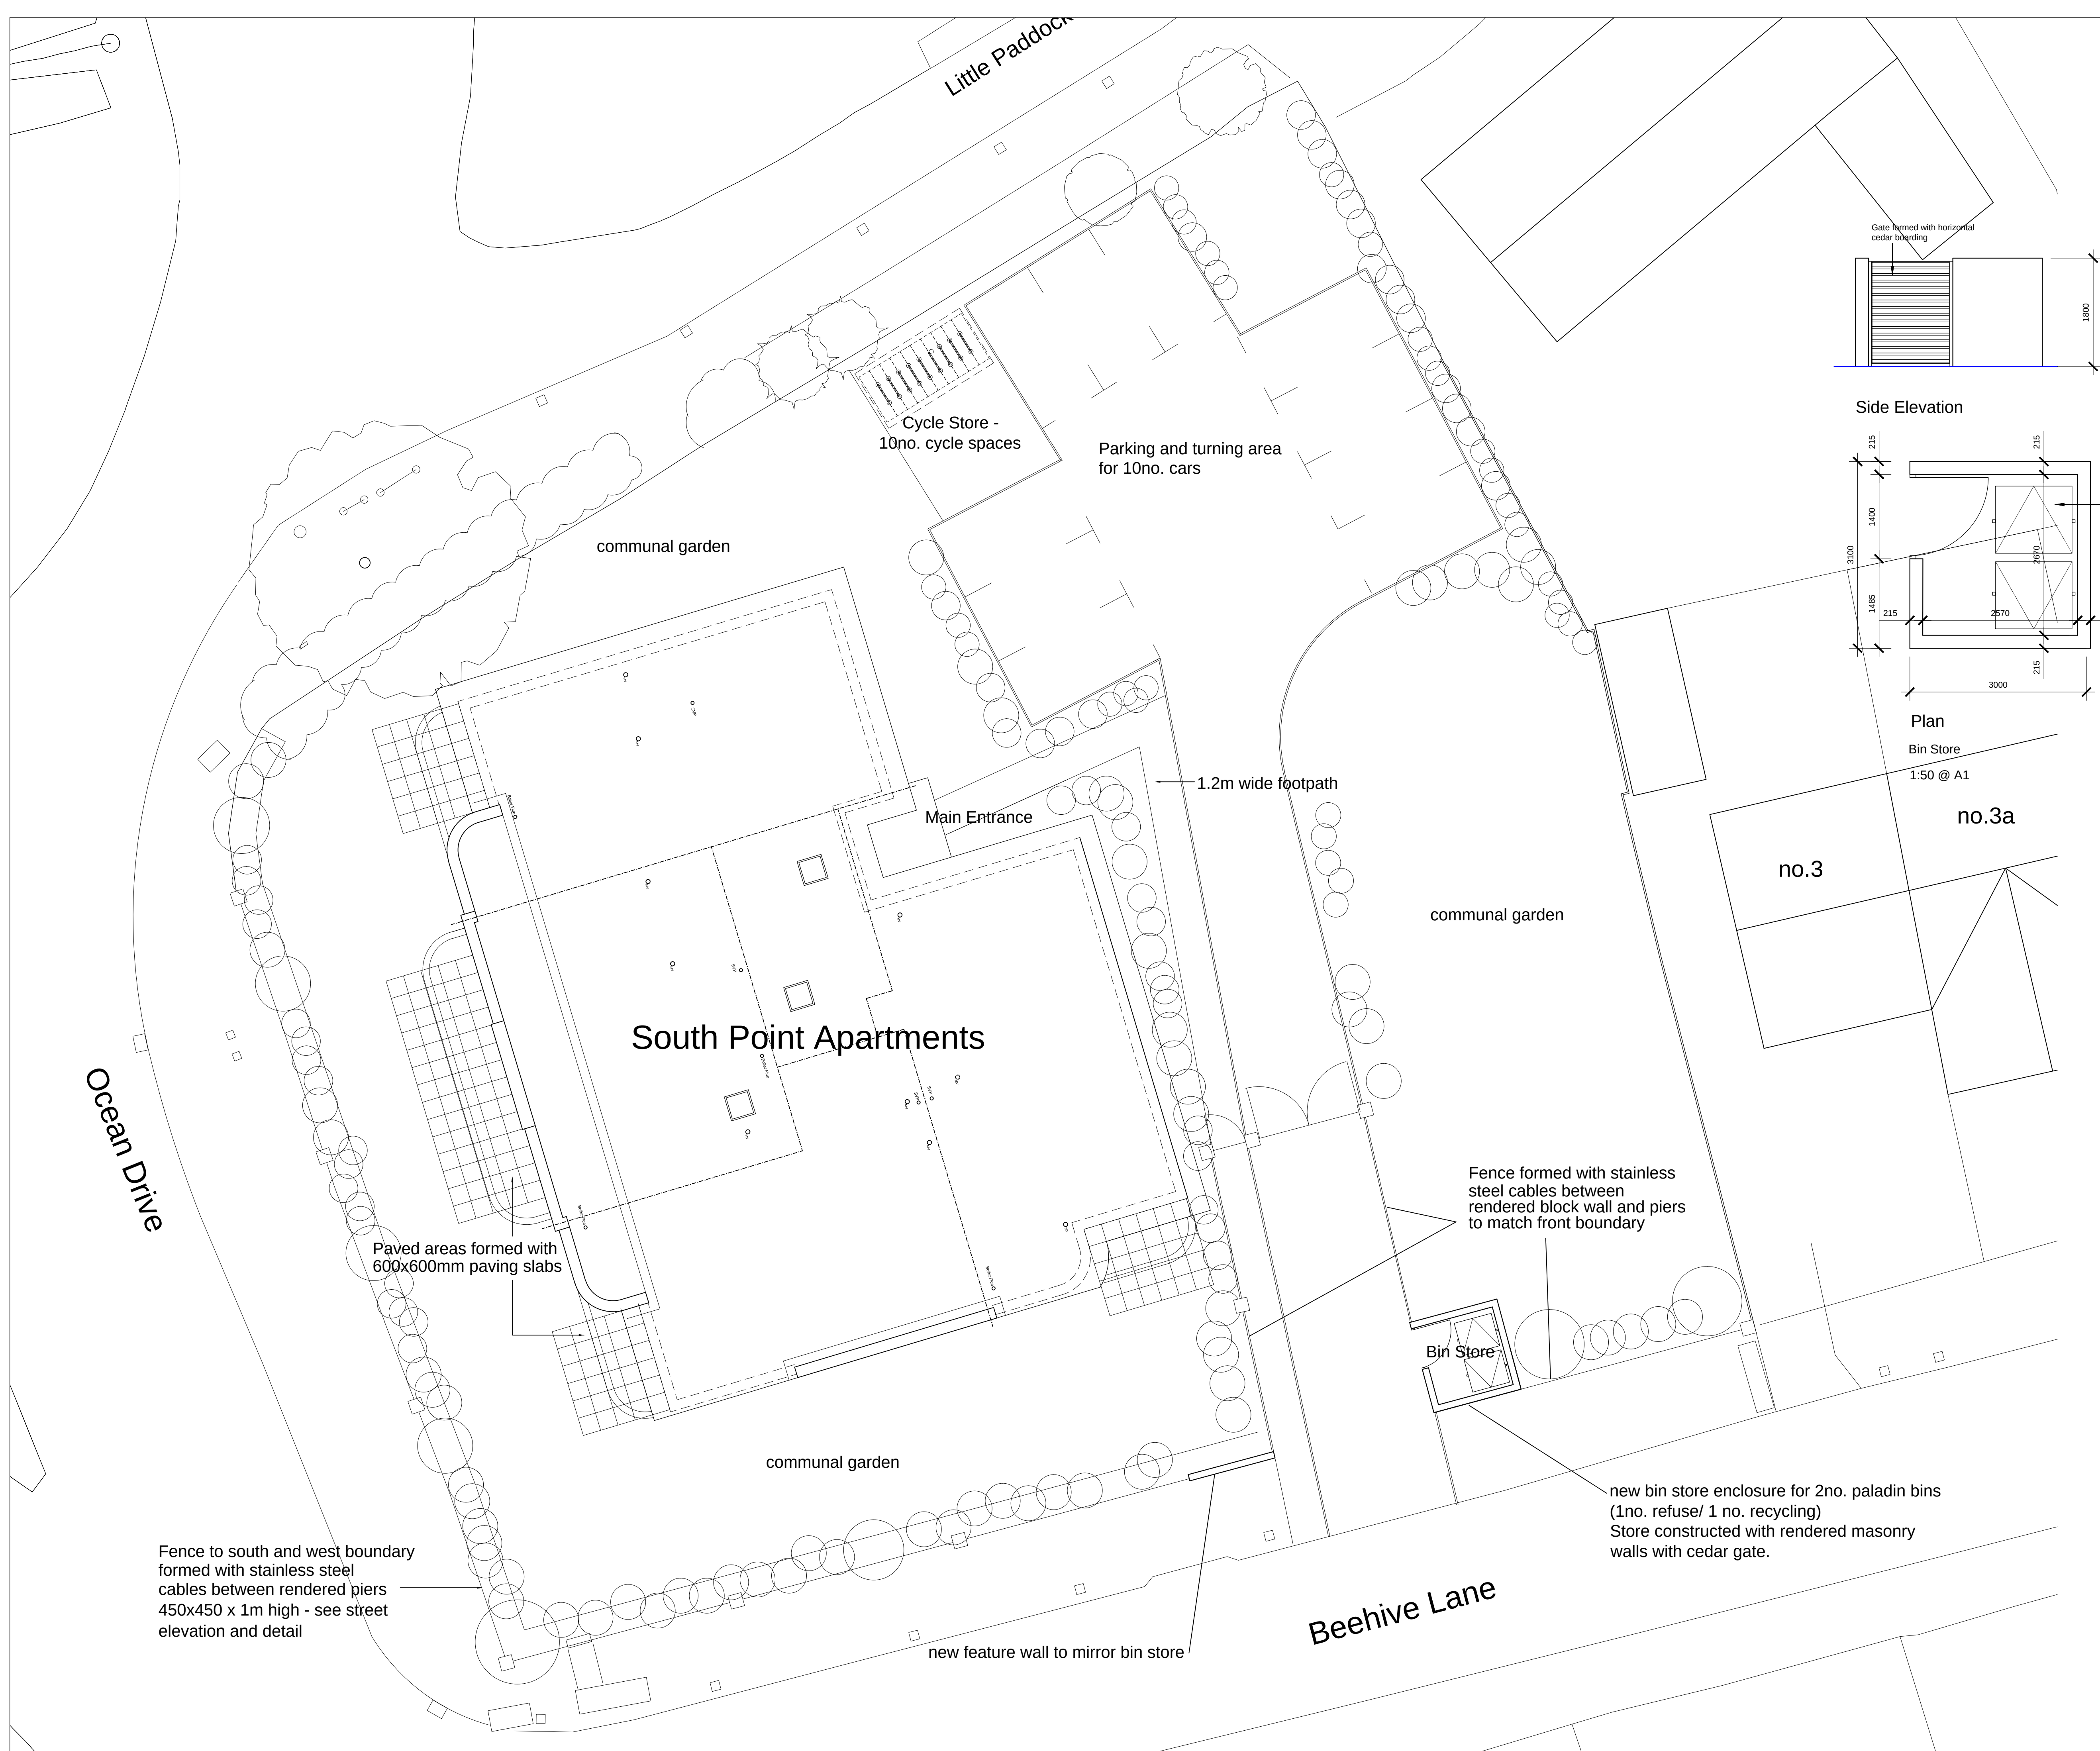


NOTES


DO NOT SCALE OFF THIS DRAWING
CHECK ALL DIMENSIONS ON SITE BEFORE ANY WORK IS
COMMENCED
ALL GOODS MATERIALS AND WORKMANSHIP MUST CONFORM
WITH CURRENT BUILDING REGULATIONS, BRITISH STANDARDS
AND CODES OF PRACTICE
COPYRIGHT OF THIS DRAWING IS RETAINED BY THE ARCHITECT
AND IT MUST NOT BE REPRODUCED WITHOUT WRITTEN
CONSENT

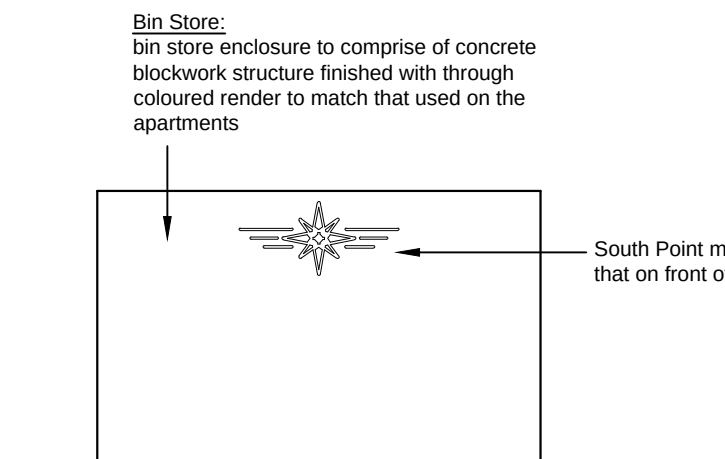

Front Elevation

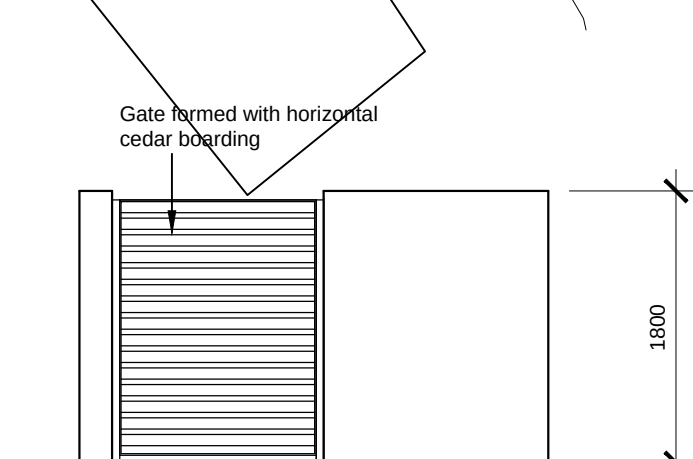

Side Elevation

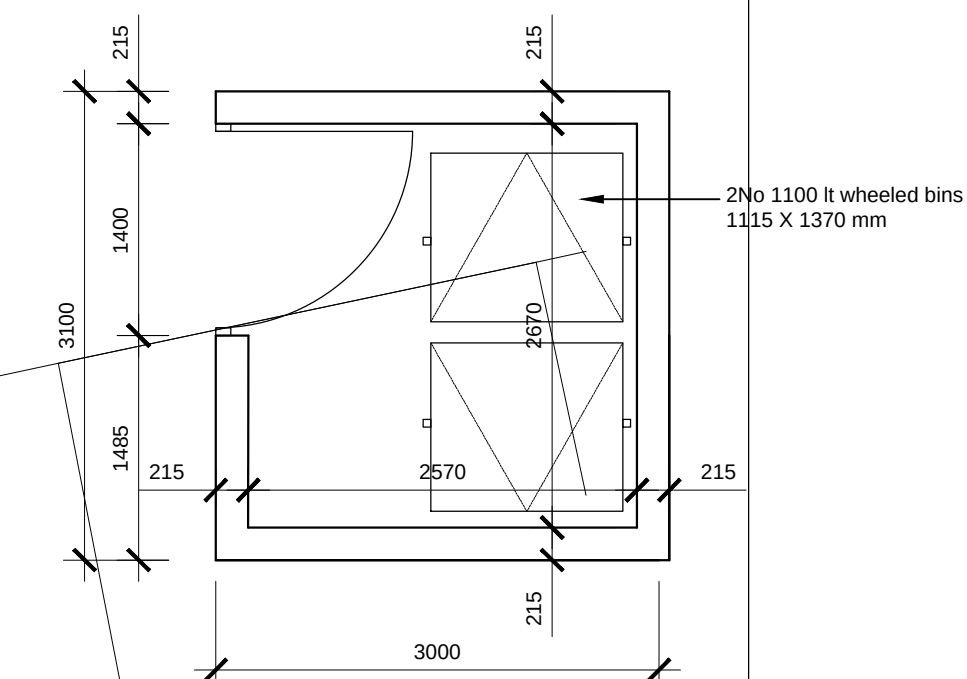


Plan

Bin Store

1:50 @ A1

no.3a

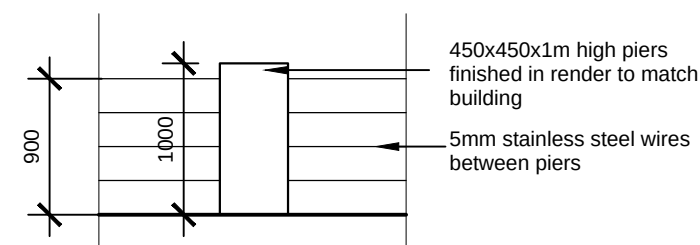

Front Boundary treatment

1:50 @ A:

E	22-03-18	GM	Bin store amended
D	20-03-18	GM	Bin store amended
C	14-03-18	GM	Details of bin store added
B	01-03-18	GM	Bin store front boundary and paving amended
A	03-08-17	JB	Client changes to the electrics
REV	DATE	BY	AMENDMENT



t. 01903 858629
f. 01903 816496
info@folkearchitects.co.uk

THE DESIGN STUDIO
94 High Street
Steyning
West Sussex
BN44 3R

CLIENT

Globe Estates (southern) Ltd

JOB TITLE

South Point
1 Beehive Lane
Ferring
West Sussex

DRAWING TITLE

Site Plan

CONSTRUCTION ISSUE

DATE	SCALE	DRAWN BY
June '17	1:100 @ A1	ec
		CHECKED BY
		mf

JOB NO.	DRAWING NO.	REVISION
17025	3.01	E