




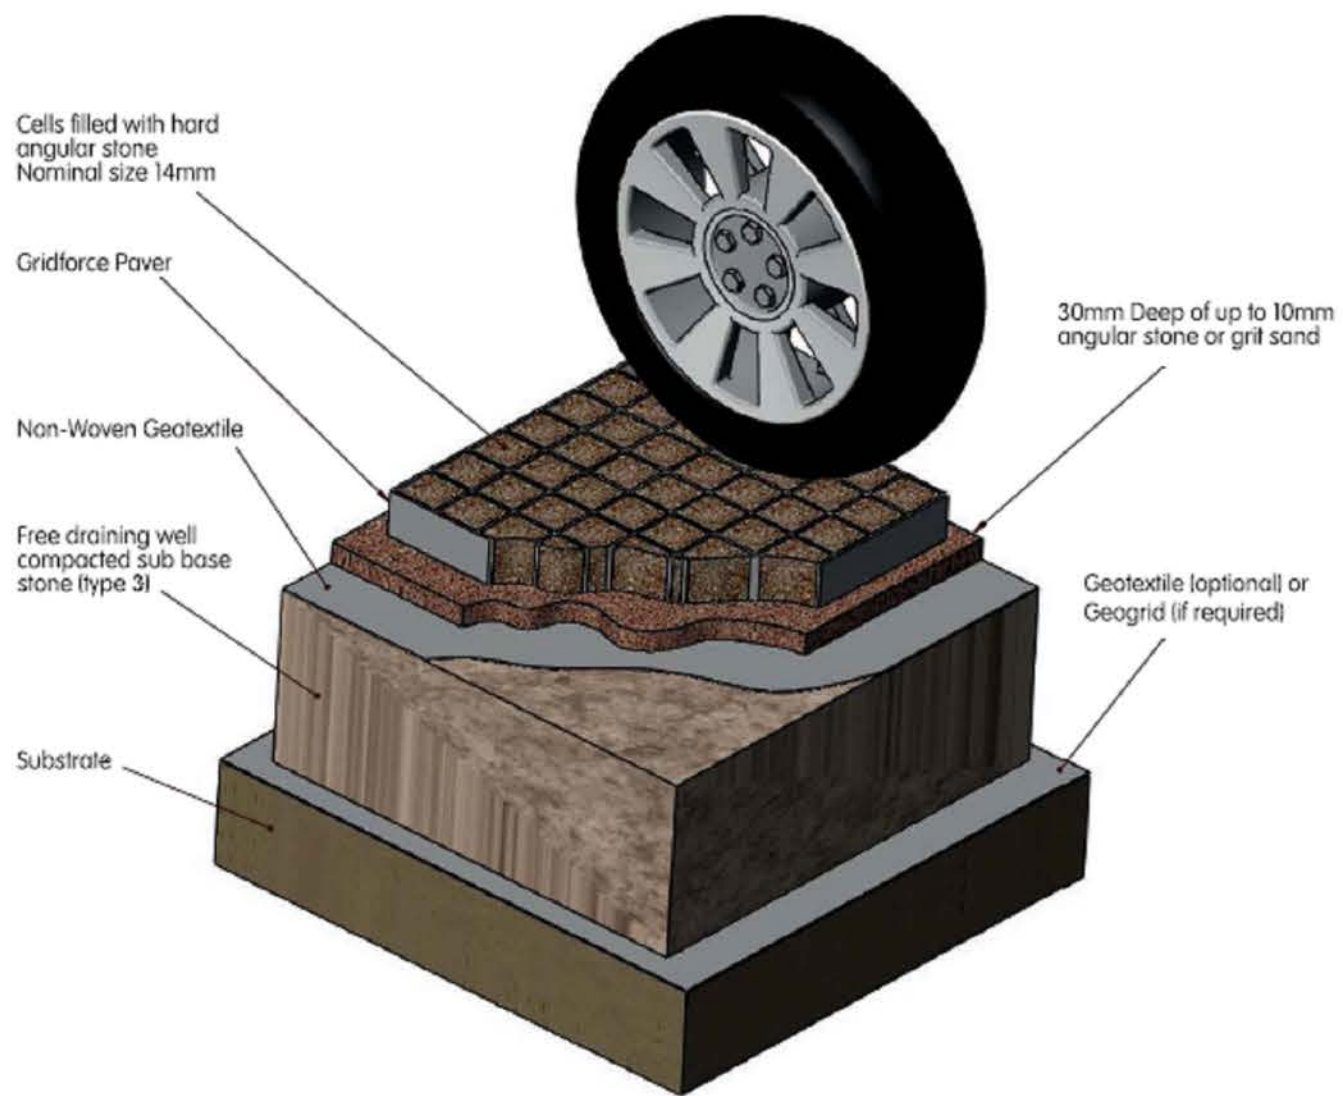

01 PROPOSED SITE PLAN
Scale: 1:200

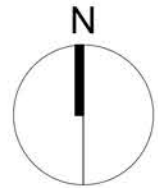

02 PRODUCT DIAGRAM (GRIDFORCE)
1002

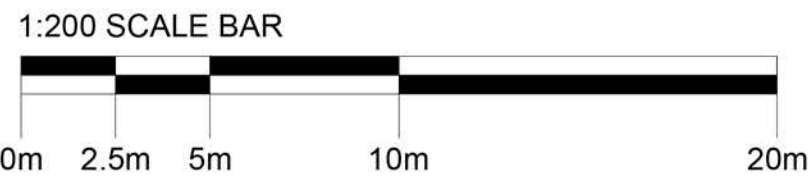

03 PRODUCT CASE STUDY (GRIDFORCE): BEFORE
1002



04 PRODUCT CASE STUDY (GRIDFORCE): AFTER
1002



05 EXISTING SITE PHOTO
1002

Notes

- All dimensions must be checked on site and not scaled from this drawing, apart from the local authority.
- Any works commencing on site prior to obtaining full planning and building regulation approval including full condition discharge, is entirely at the client's / contractor's risk.
- The contractor is responsible for taking and checking all levels and dimensions prior to ordering materials and starting work on site.
- Any discrepancies are to be reported to OM Architectural Design prior to commencing any works.
- All building work is to be carried out in accordance with building regulations and to the satisfaction of the local authority and as such additional unforeseen building works may be required on site.
- These drawings do not constitute full working drawings.
- All drawings are copyright of OM Architectural Design and may not be copied or reproduced by any third party without prior written consent.

KEY

- Area under applicant ownership
- Area under private ownership
- Arun District Council Land
- Extent of ground reinforcement works
- Vehicle Access Route
- Pedestrian Access

00	20 March 2019	SB	OM
Rev	Date + notes	Drwn	Chkd

OM Architectural Design

Works House, Station Road, Angmering, BN16 3AA
Tel: 07590 508302
E-mail: info@olivermcgowan.co.uk

Project
Ferring Beach,
Car Parking & Ground Works

Drawing
Proposed Site Plan
& Photos for Info

Job Ref	Dwg No	Revision
BBL	1002	00
Scale(s)	Size	Date
1:200	A1	March 2019
Drwn	Chkd	
SB	OM	

Status
Planning