




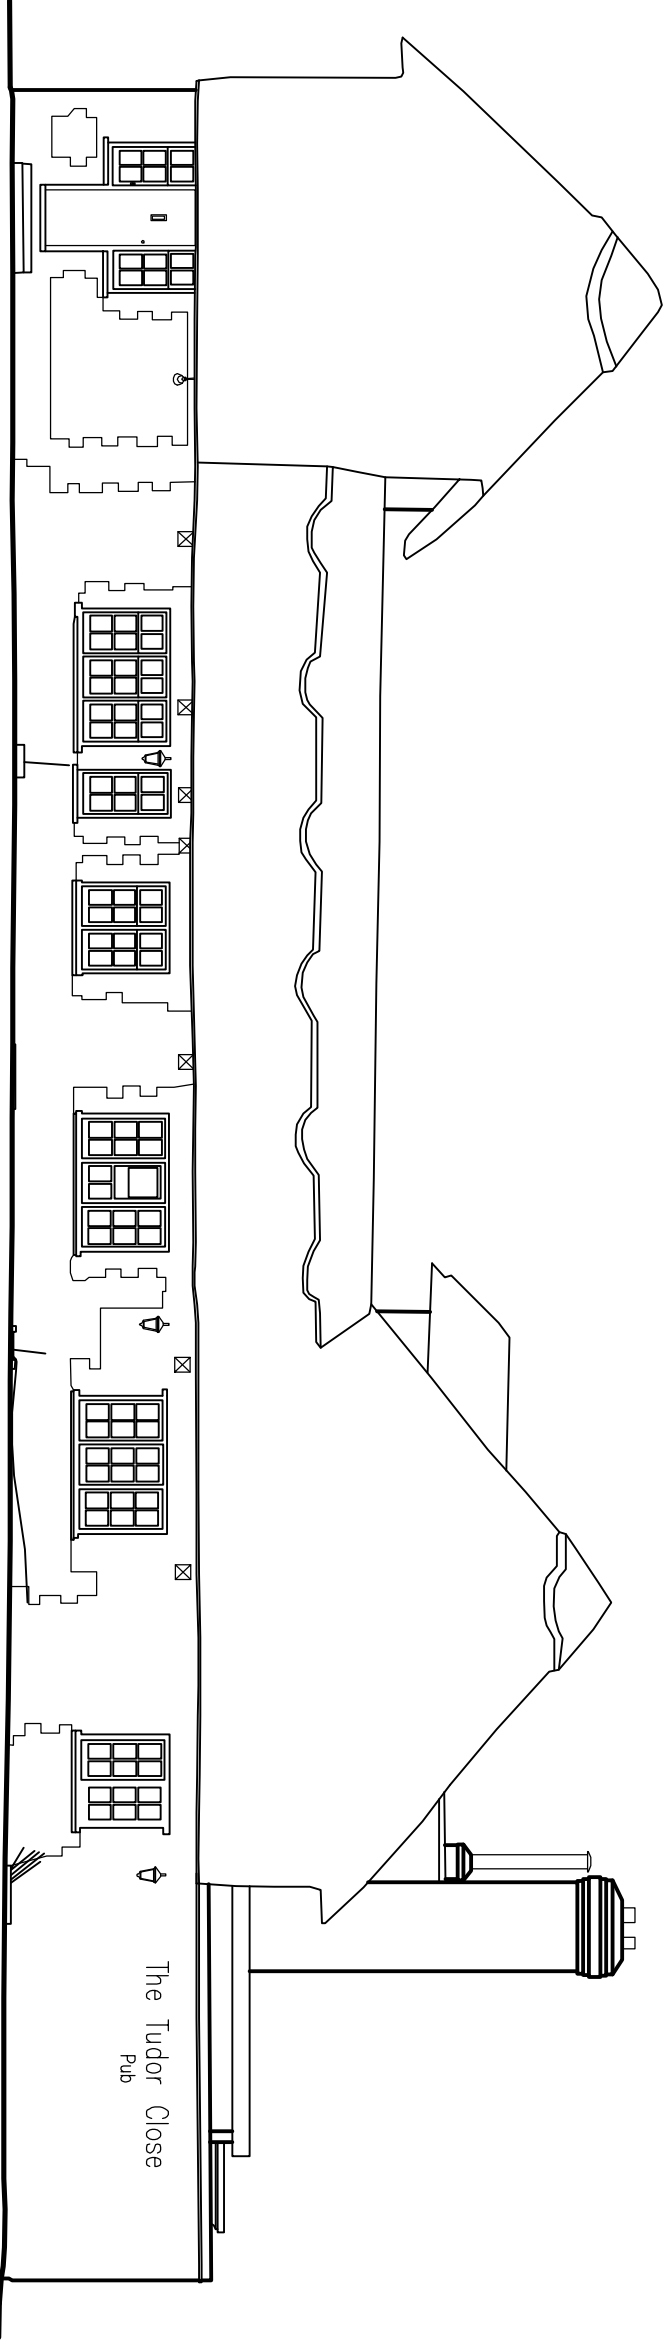


North Elevation
As Existing
1:100

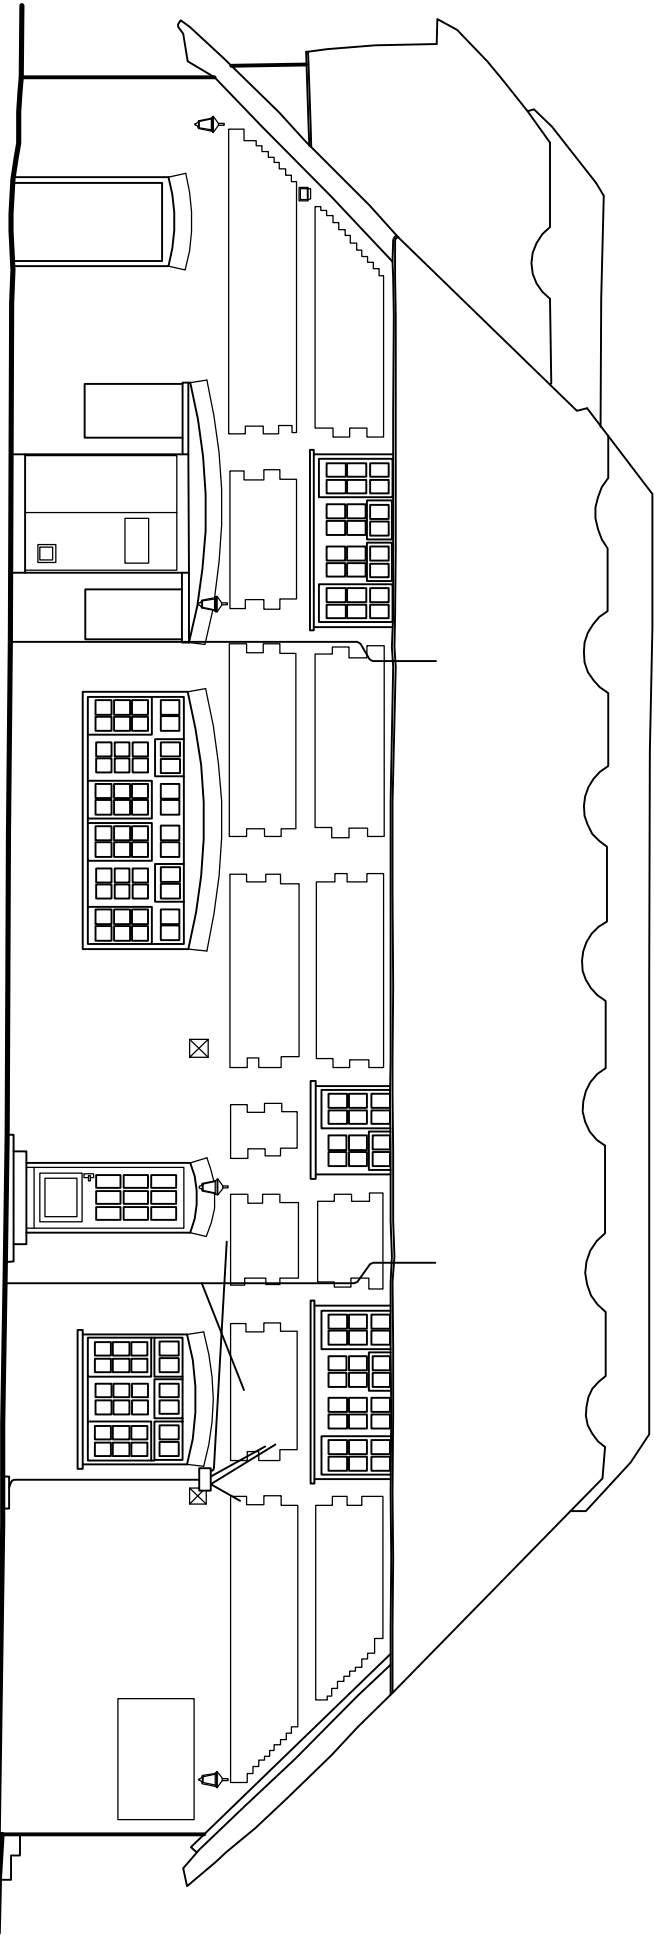

East Elevation
As Existing
1:100

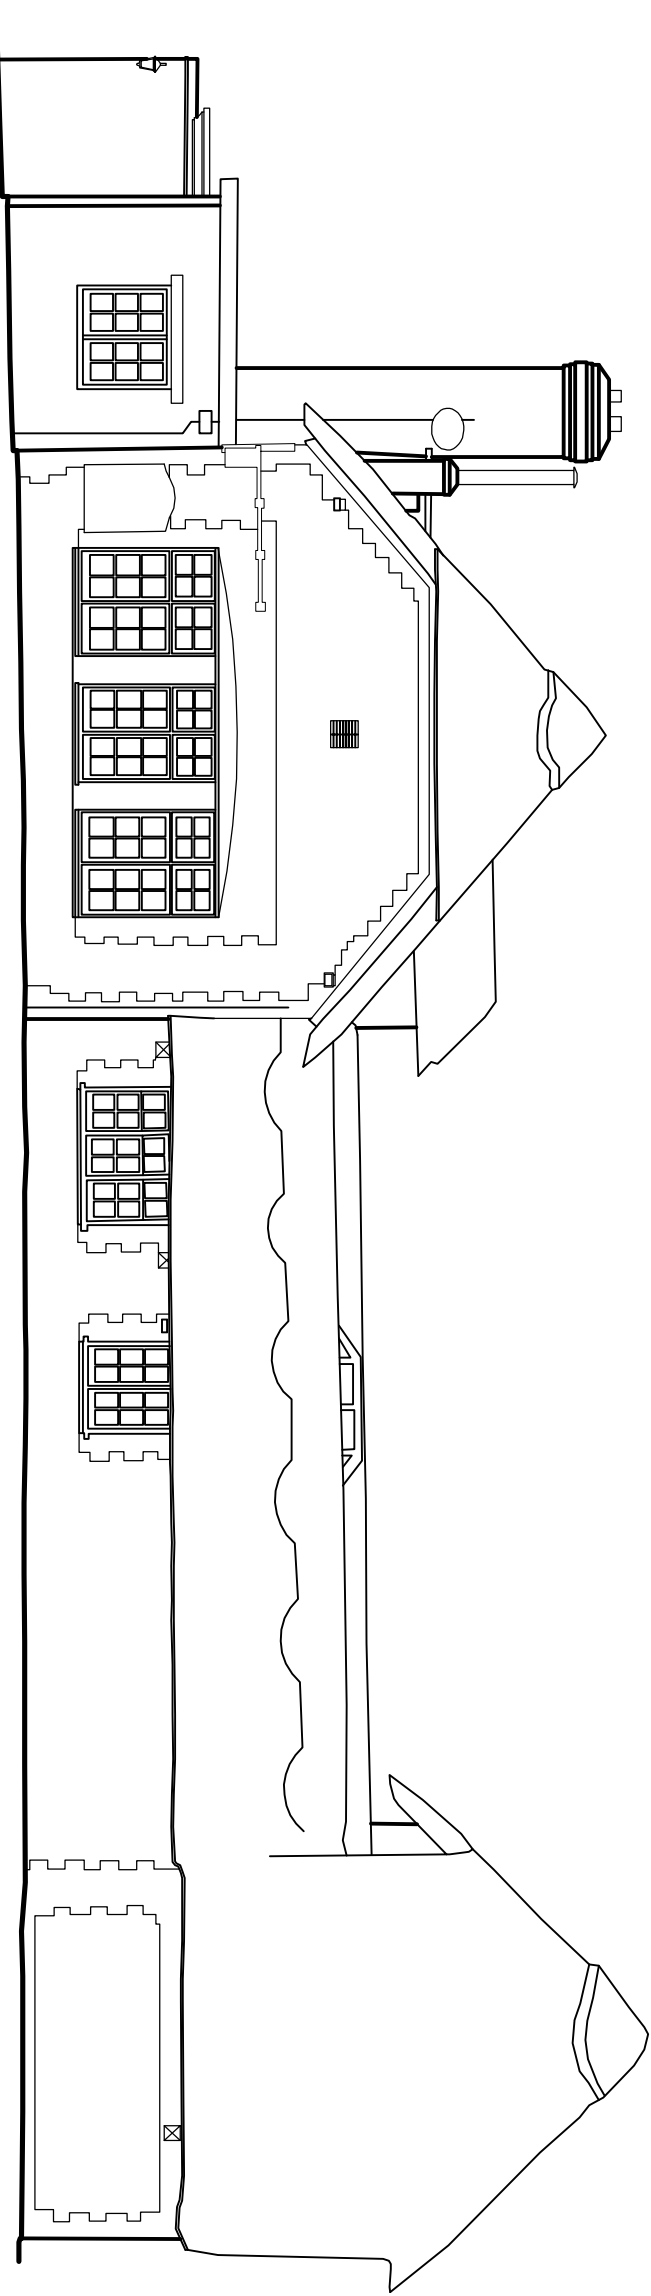

South Elevation
As Existing
1:100

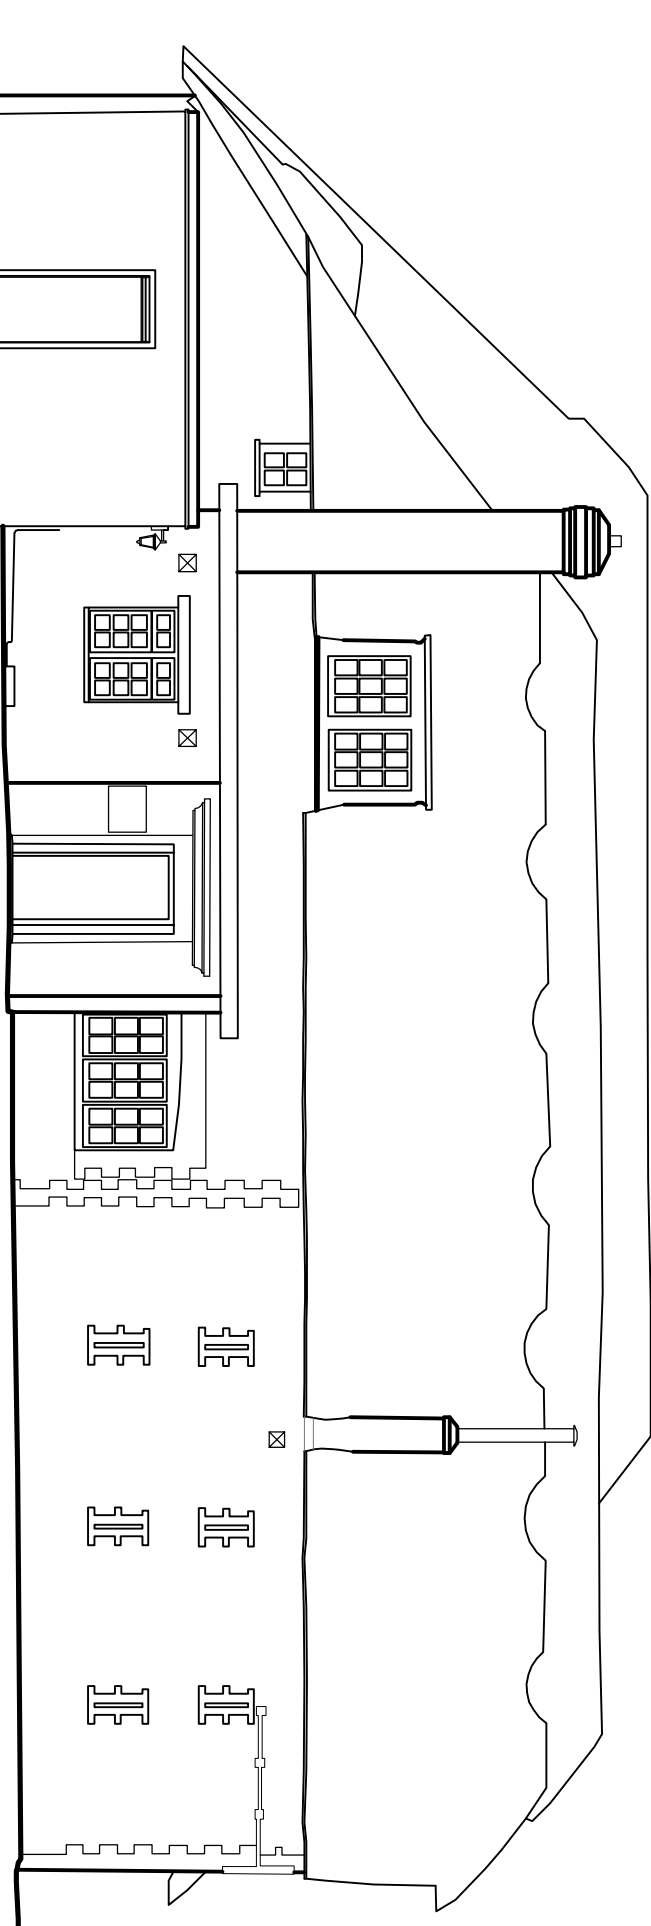

West Elevation
As Existing
1:100

Project:
Proposed Development at:
The Tudor Close
Ferringham Lane
Ferring
BN12 5NQ

Drawing Title:
**Elevations
As Existing**

Client:

Copyright of:
Clive Voller Associates
Chartered Building Surveyors
Garden Cottage
Fearn Lane
Ditchling
BN6 8UN
Tel: 01444 877010
Fax: 01444 870099
Web: www.clivevoller.com




Scale:
1:100 @ A1

Date:
July 2019

Drawn:

Dwg. No. **3932-04**

Rev'n

 

1:100 Scale Bar