



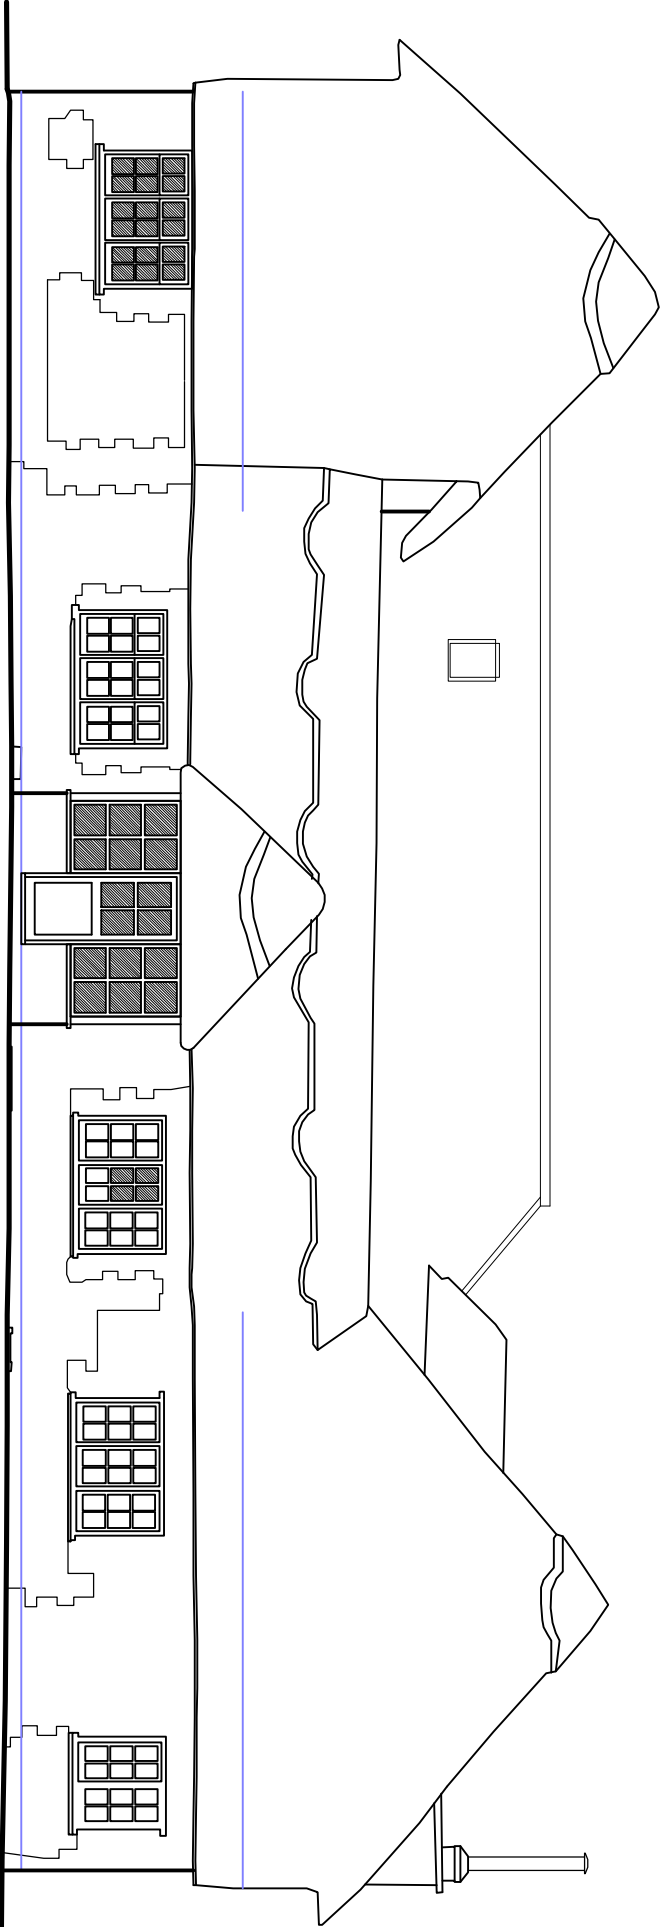


North Elevation

As Proposed
1:100

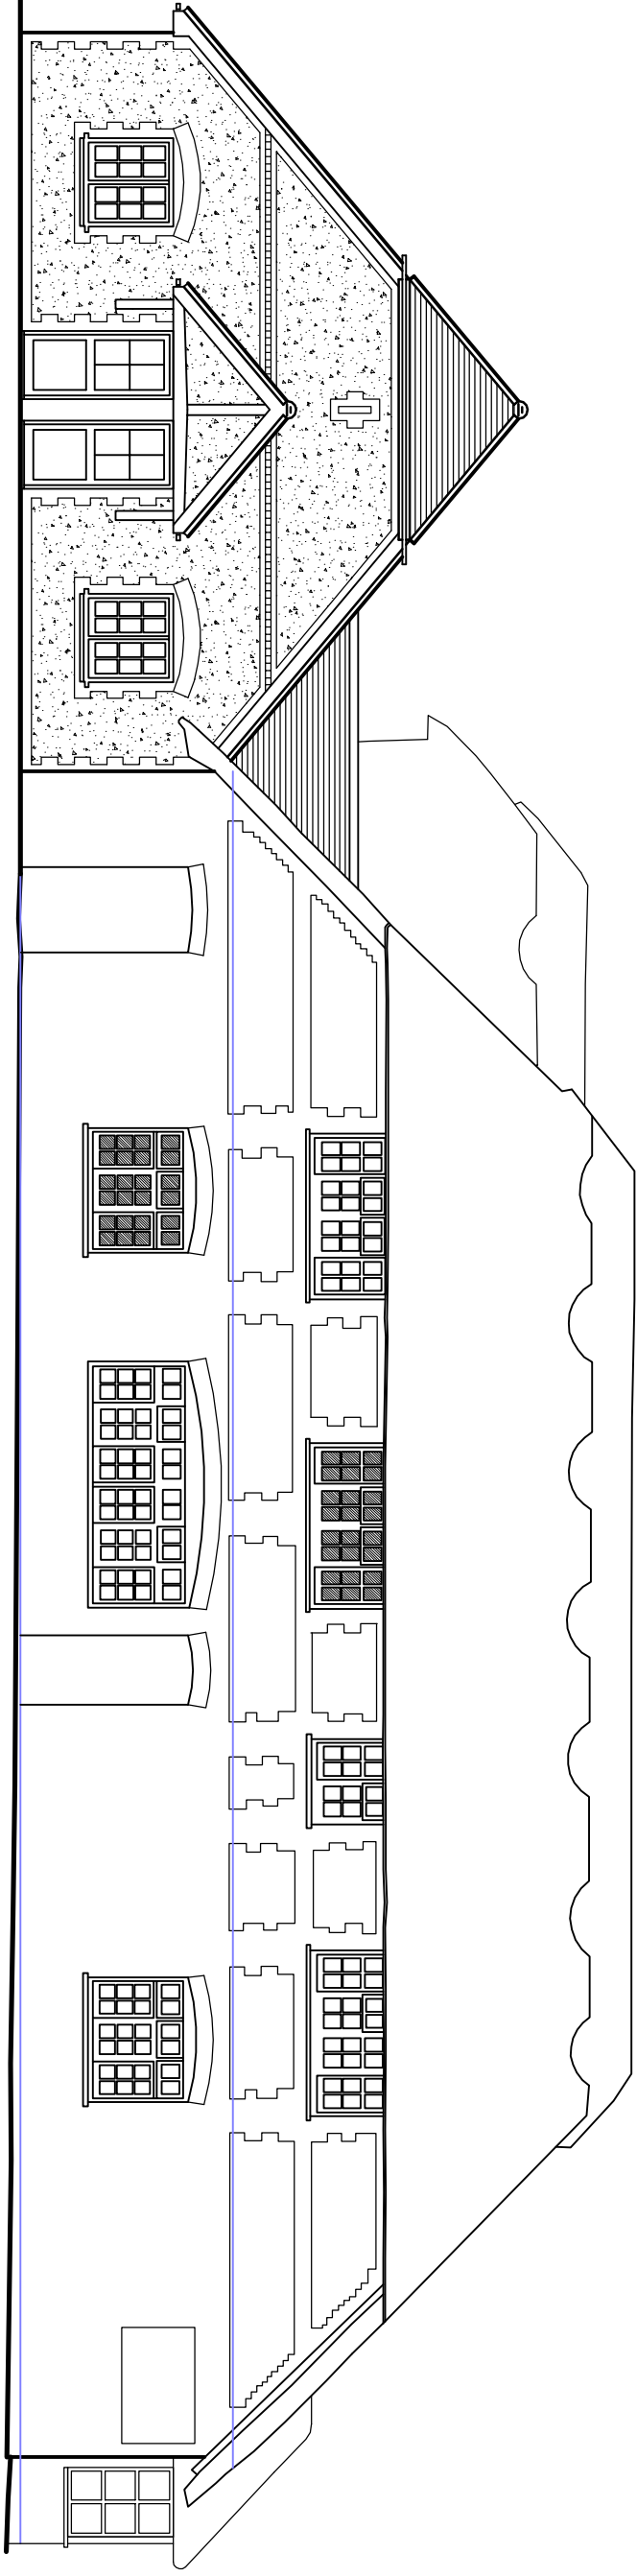


East Elevation

As Proposed
1:100

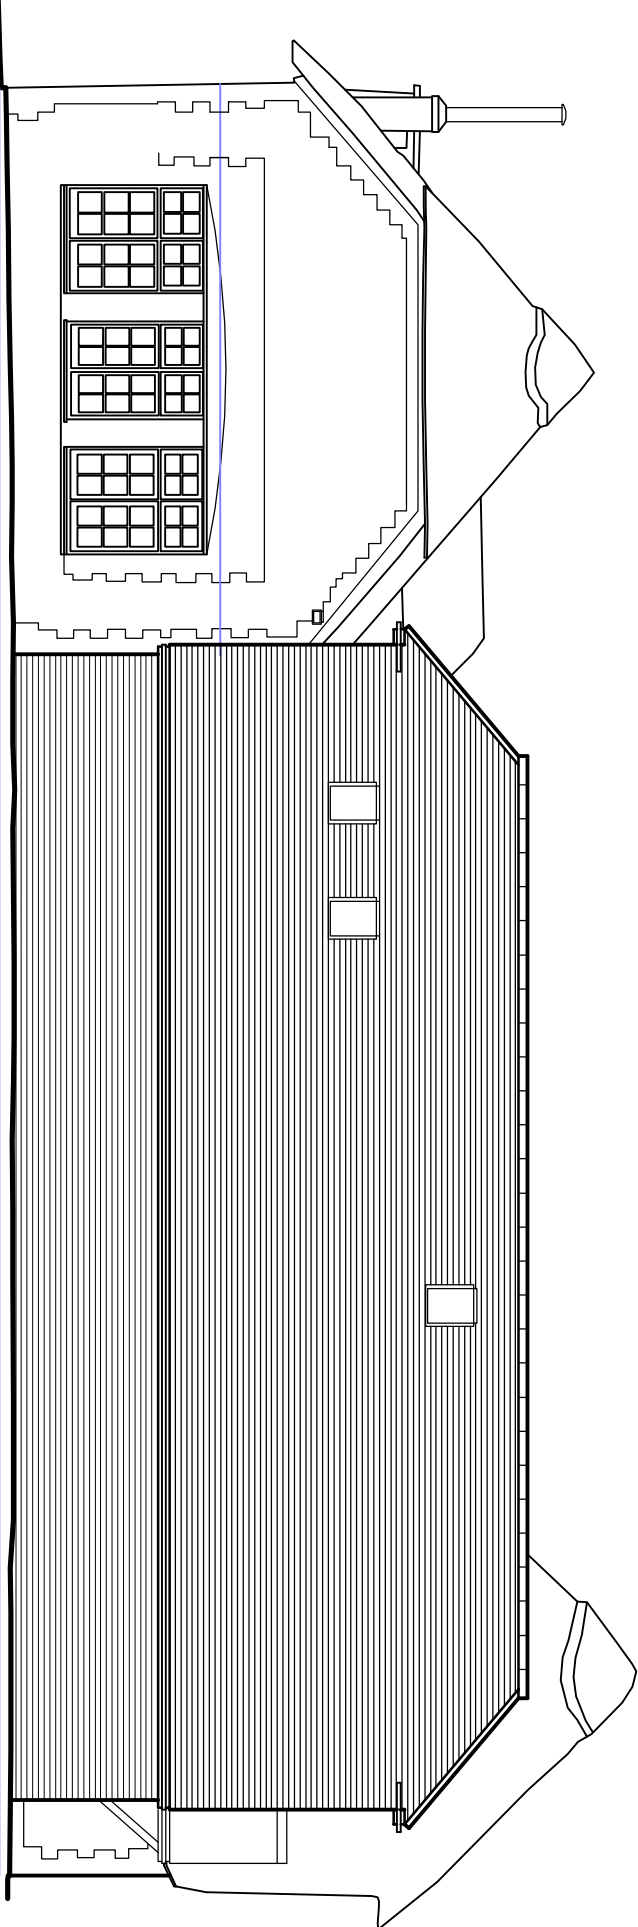

South Elevation

As Proposed
1:100

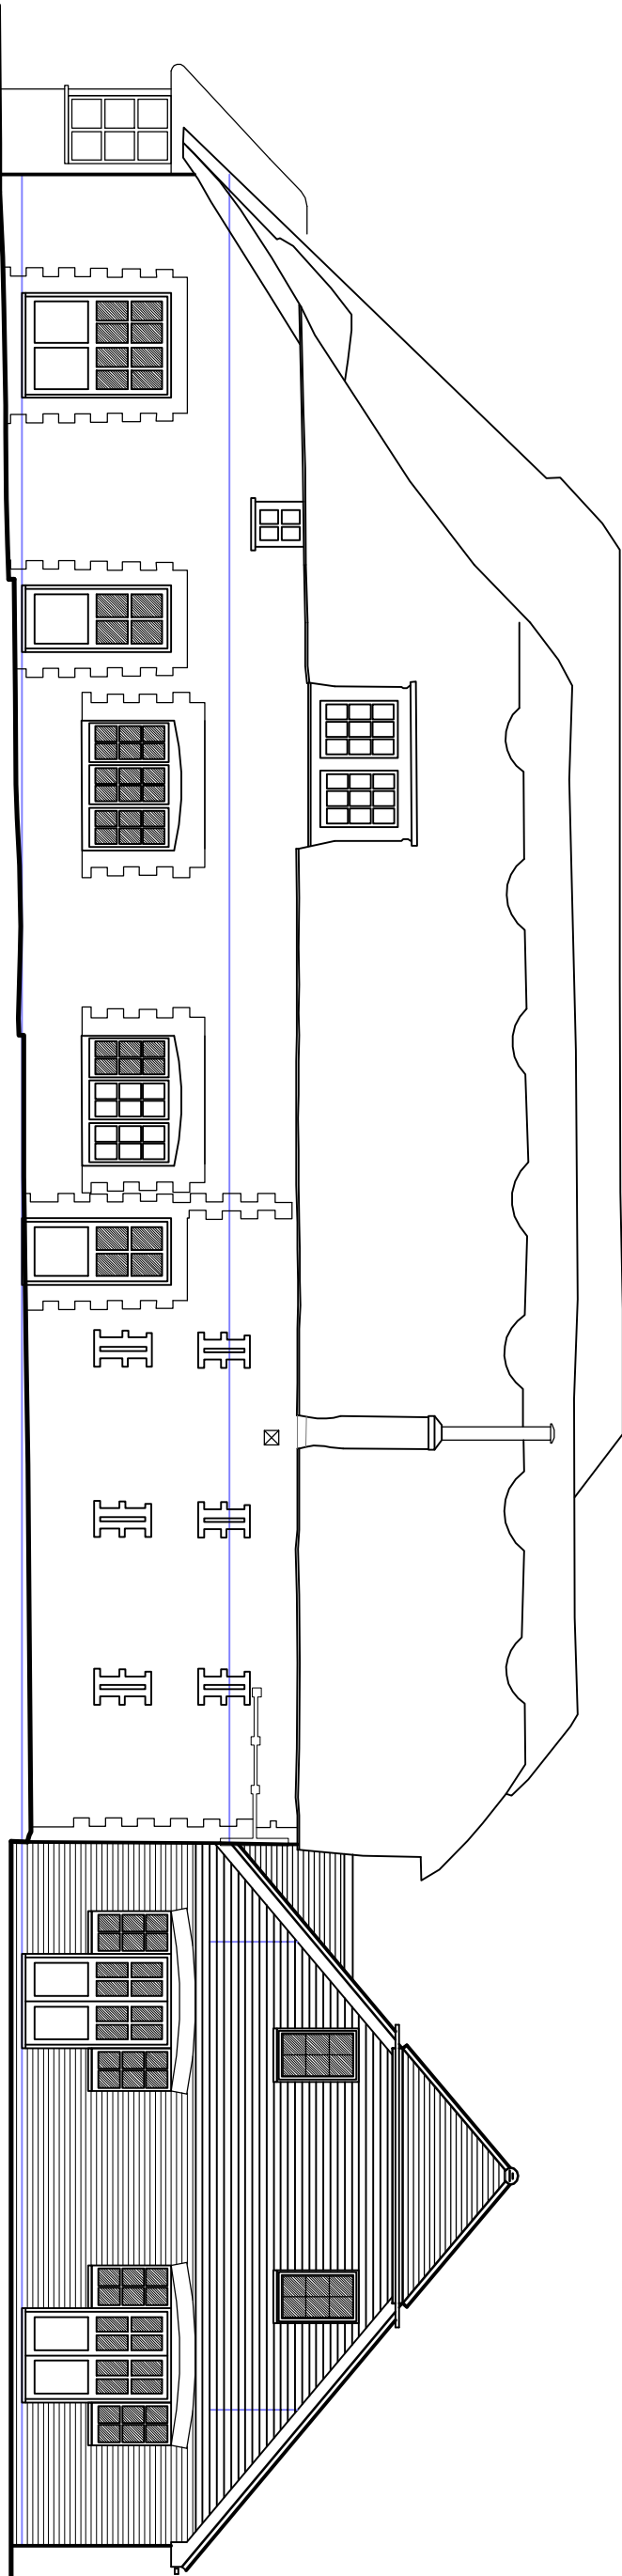

West Elevation

As Proposed
1:100

B Jan 2020 Amended to consultants comments
A Jan 2020 Amended to consultants comments

Project:
Proposed Conversion of:
The Tudor Rose
Ferringham Lane
Ferring

Drawing Title:
Elevations
As Proposed

Client:

Copyright of:
Olive Voller Associates
Chartered Building Surveyors
Garden Cottage
Farm Lane
Ditchling
BN6 8UN
Tel: 01444 877010
Fax: 01444 870099
Web: www.olivevoller.com




Scale:
1:100 @ A1

Date:
Nov 2019

Drawn:

Dwg. No. 3932-C3

Rev'n
B

 

1:100 Scale Bar