


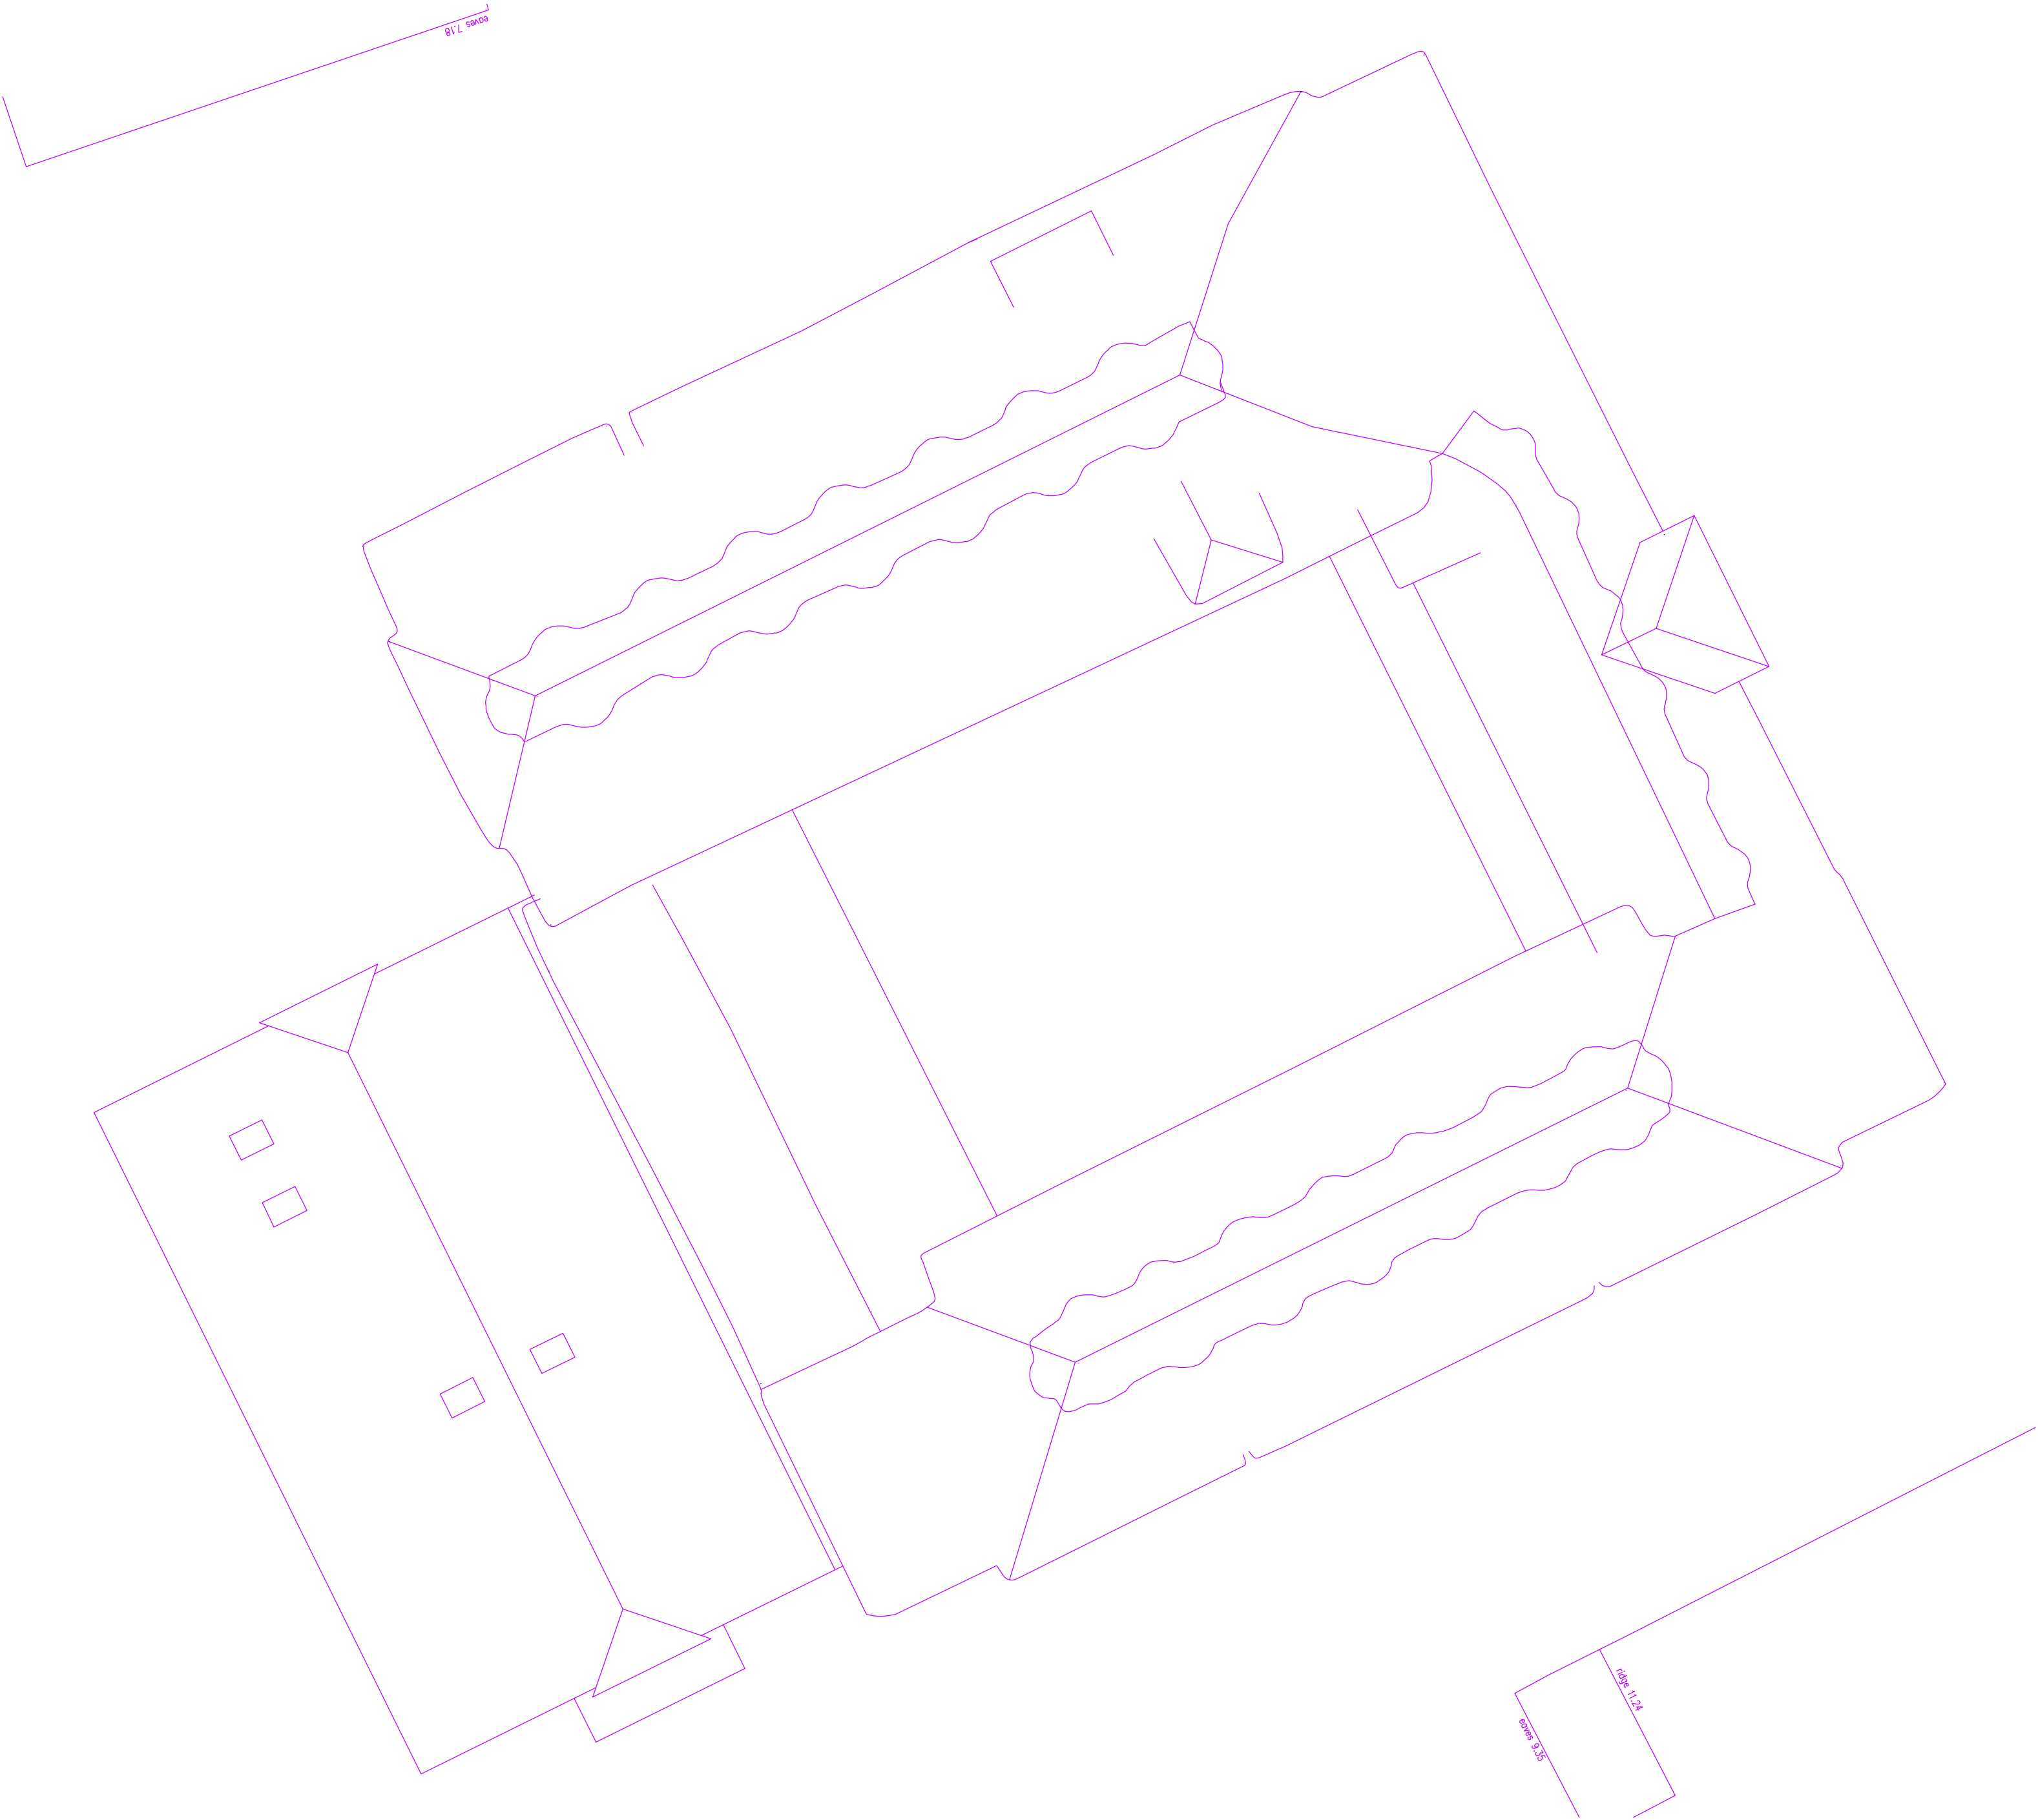


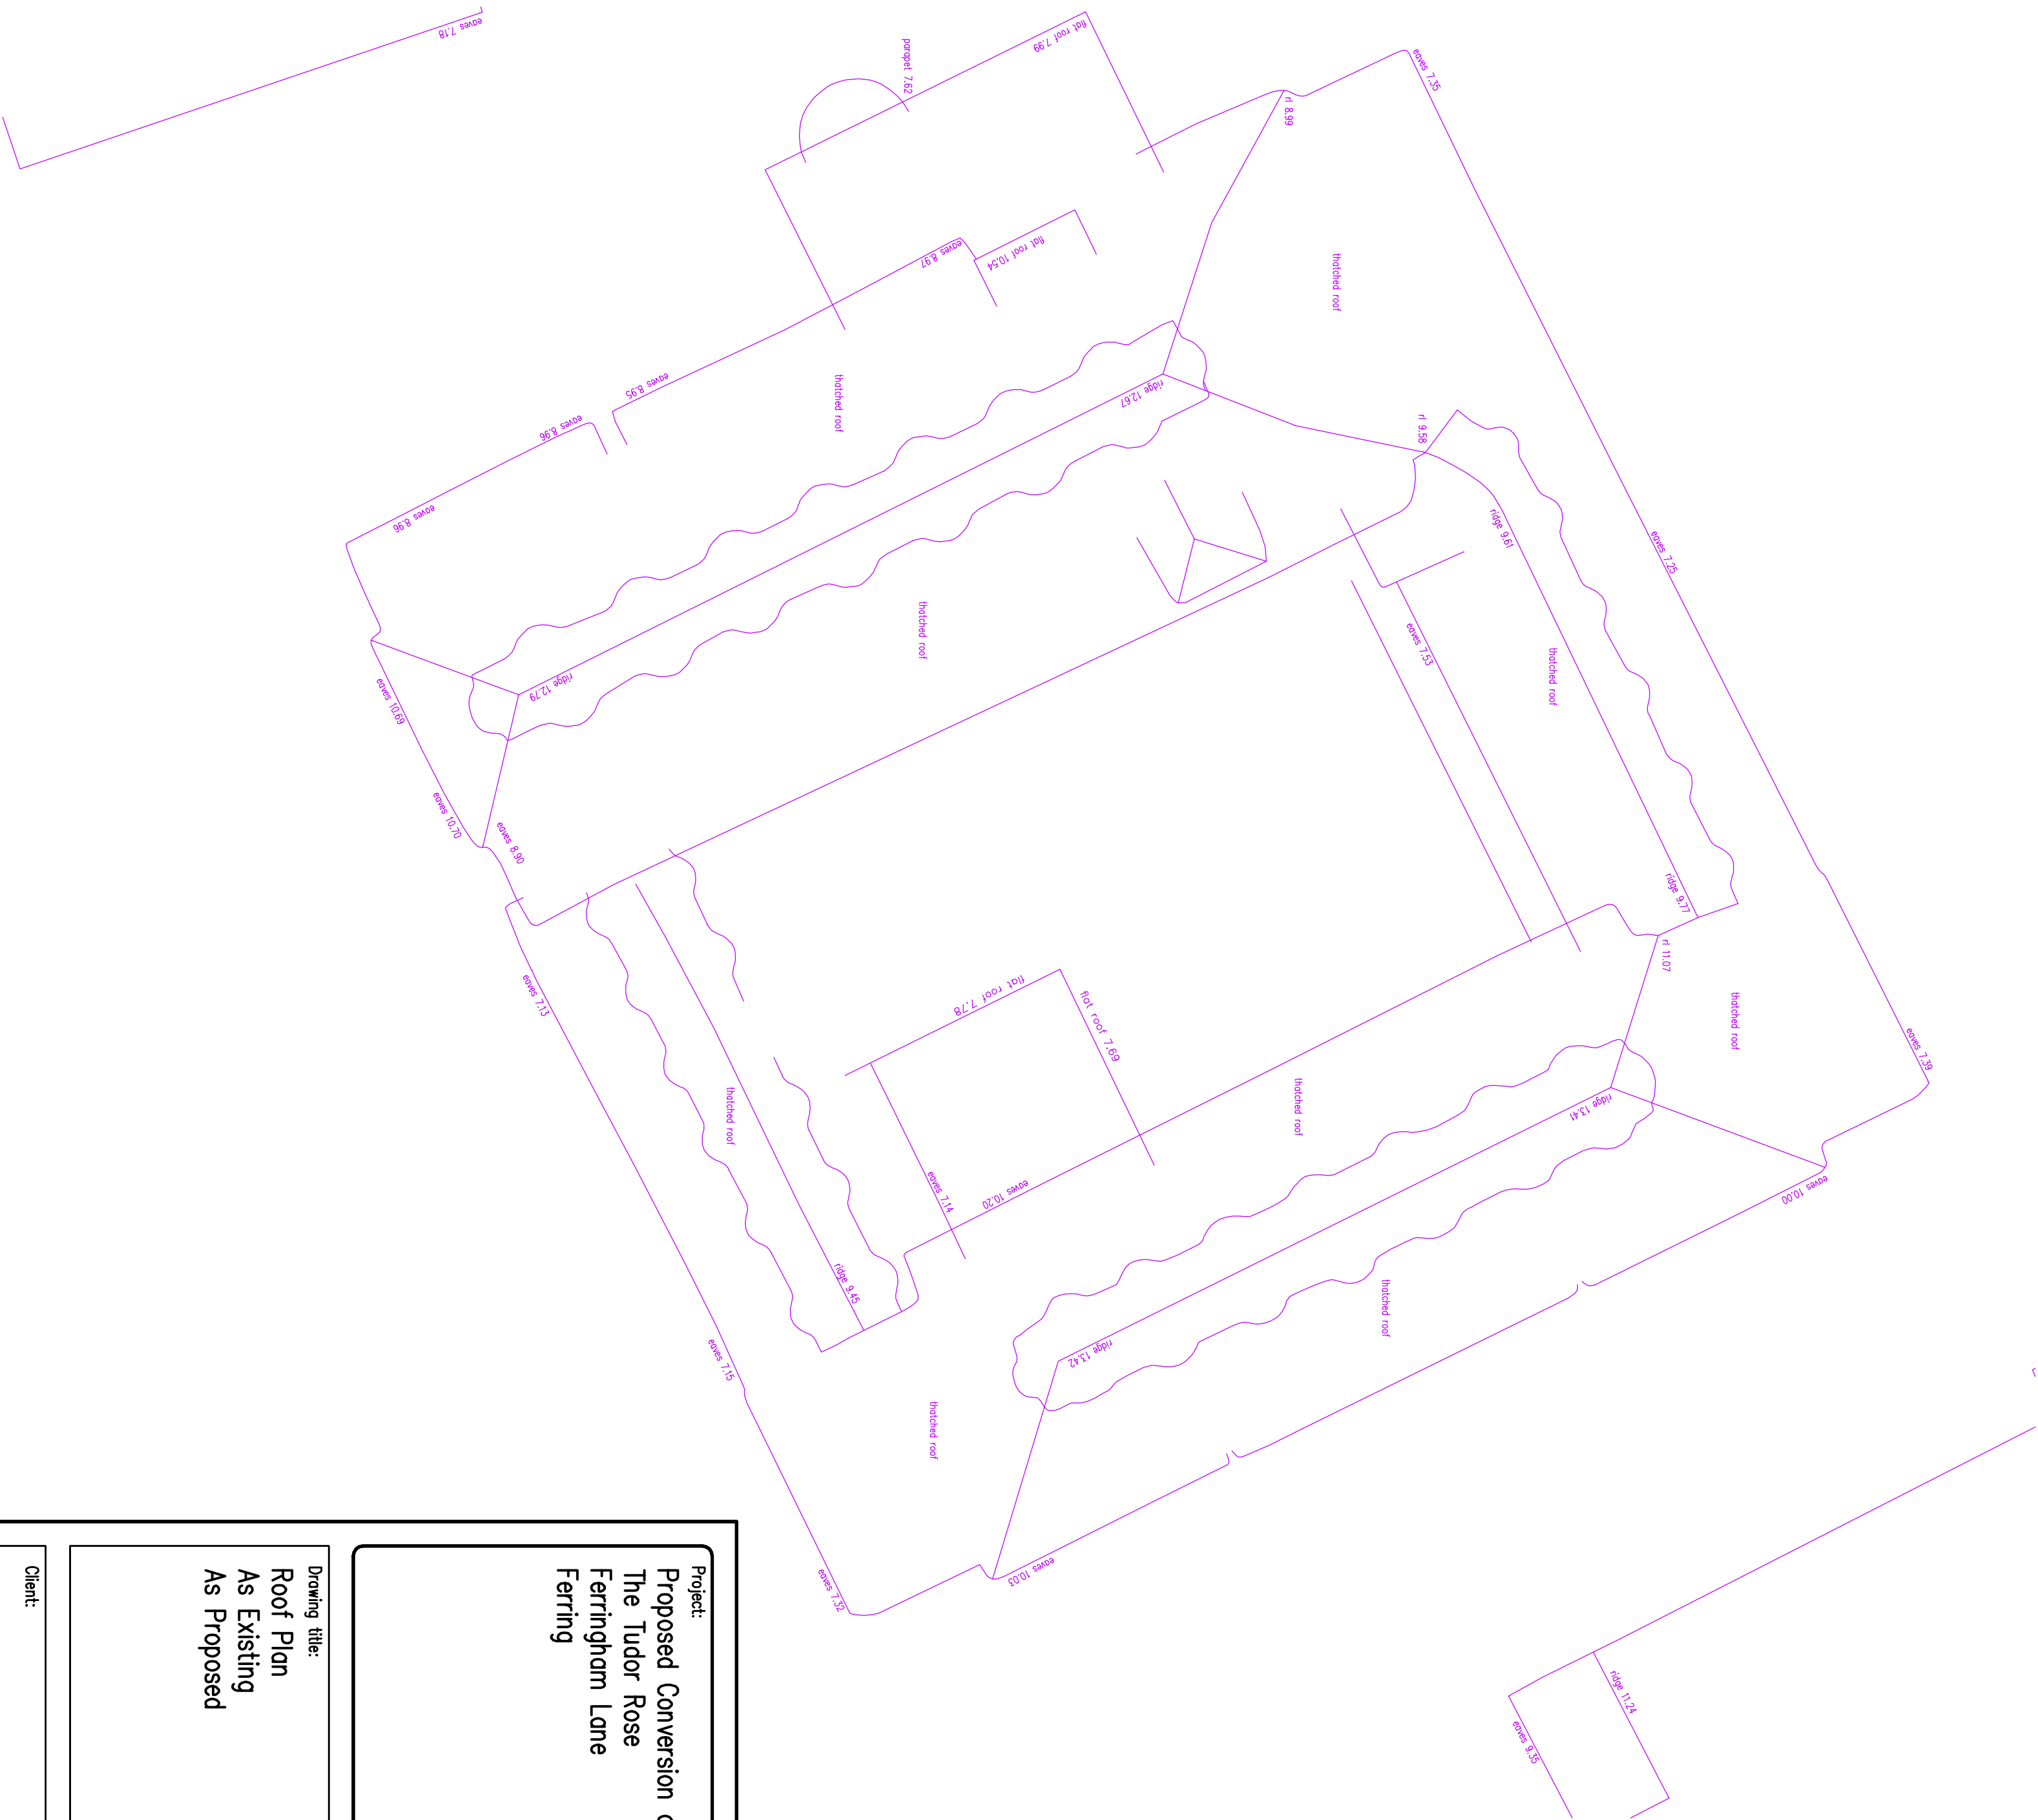

Roof Plan
As Proposed
1:100

 

Roof Plan
As Existing
1:100

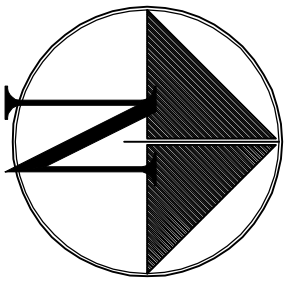

Copyright of:
Clive Voller Associates
Chartered Building Surveyors
Garden Cottage
Farn Lane
Ditchling
BN6 8UN
Tel: 01444 877010
Fax: 01444 870099
Web: www.clivevoller.com



Scale:
1:100 @ A1

Date:
Jun 2020

Drawn:
deryl

Dwg. No. **3932-C5**

Rev'n
—

Project:
**Proposed Conversion of:
The Tudor Rose
Ferringham Lane
Ferring**

Drawing Title:
**Roof Plan
As Existing
As Proposed**

Client: