

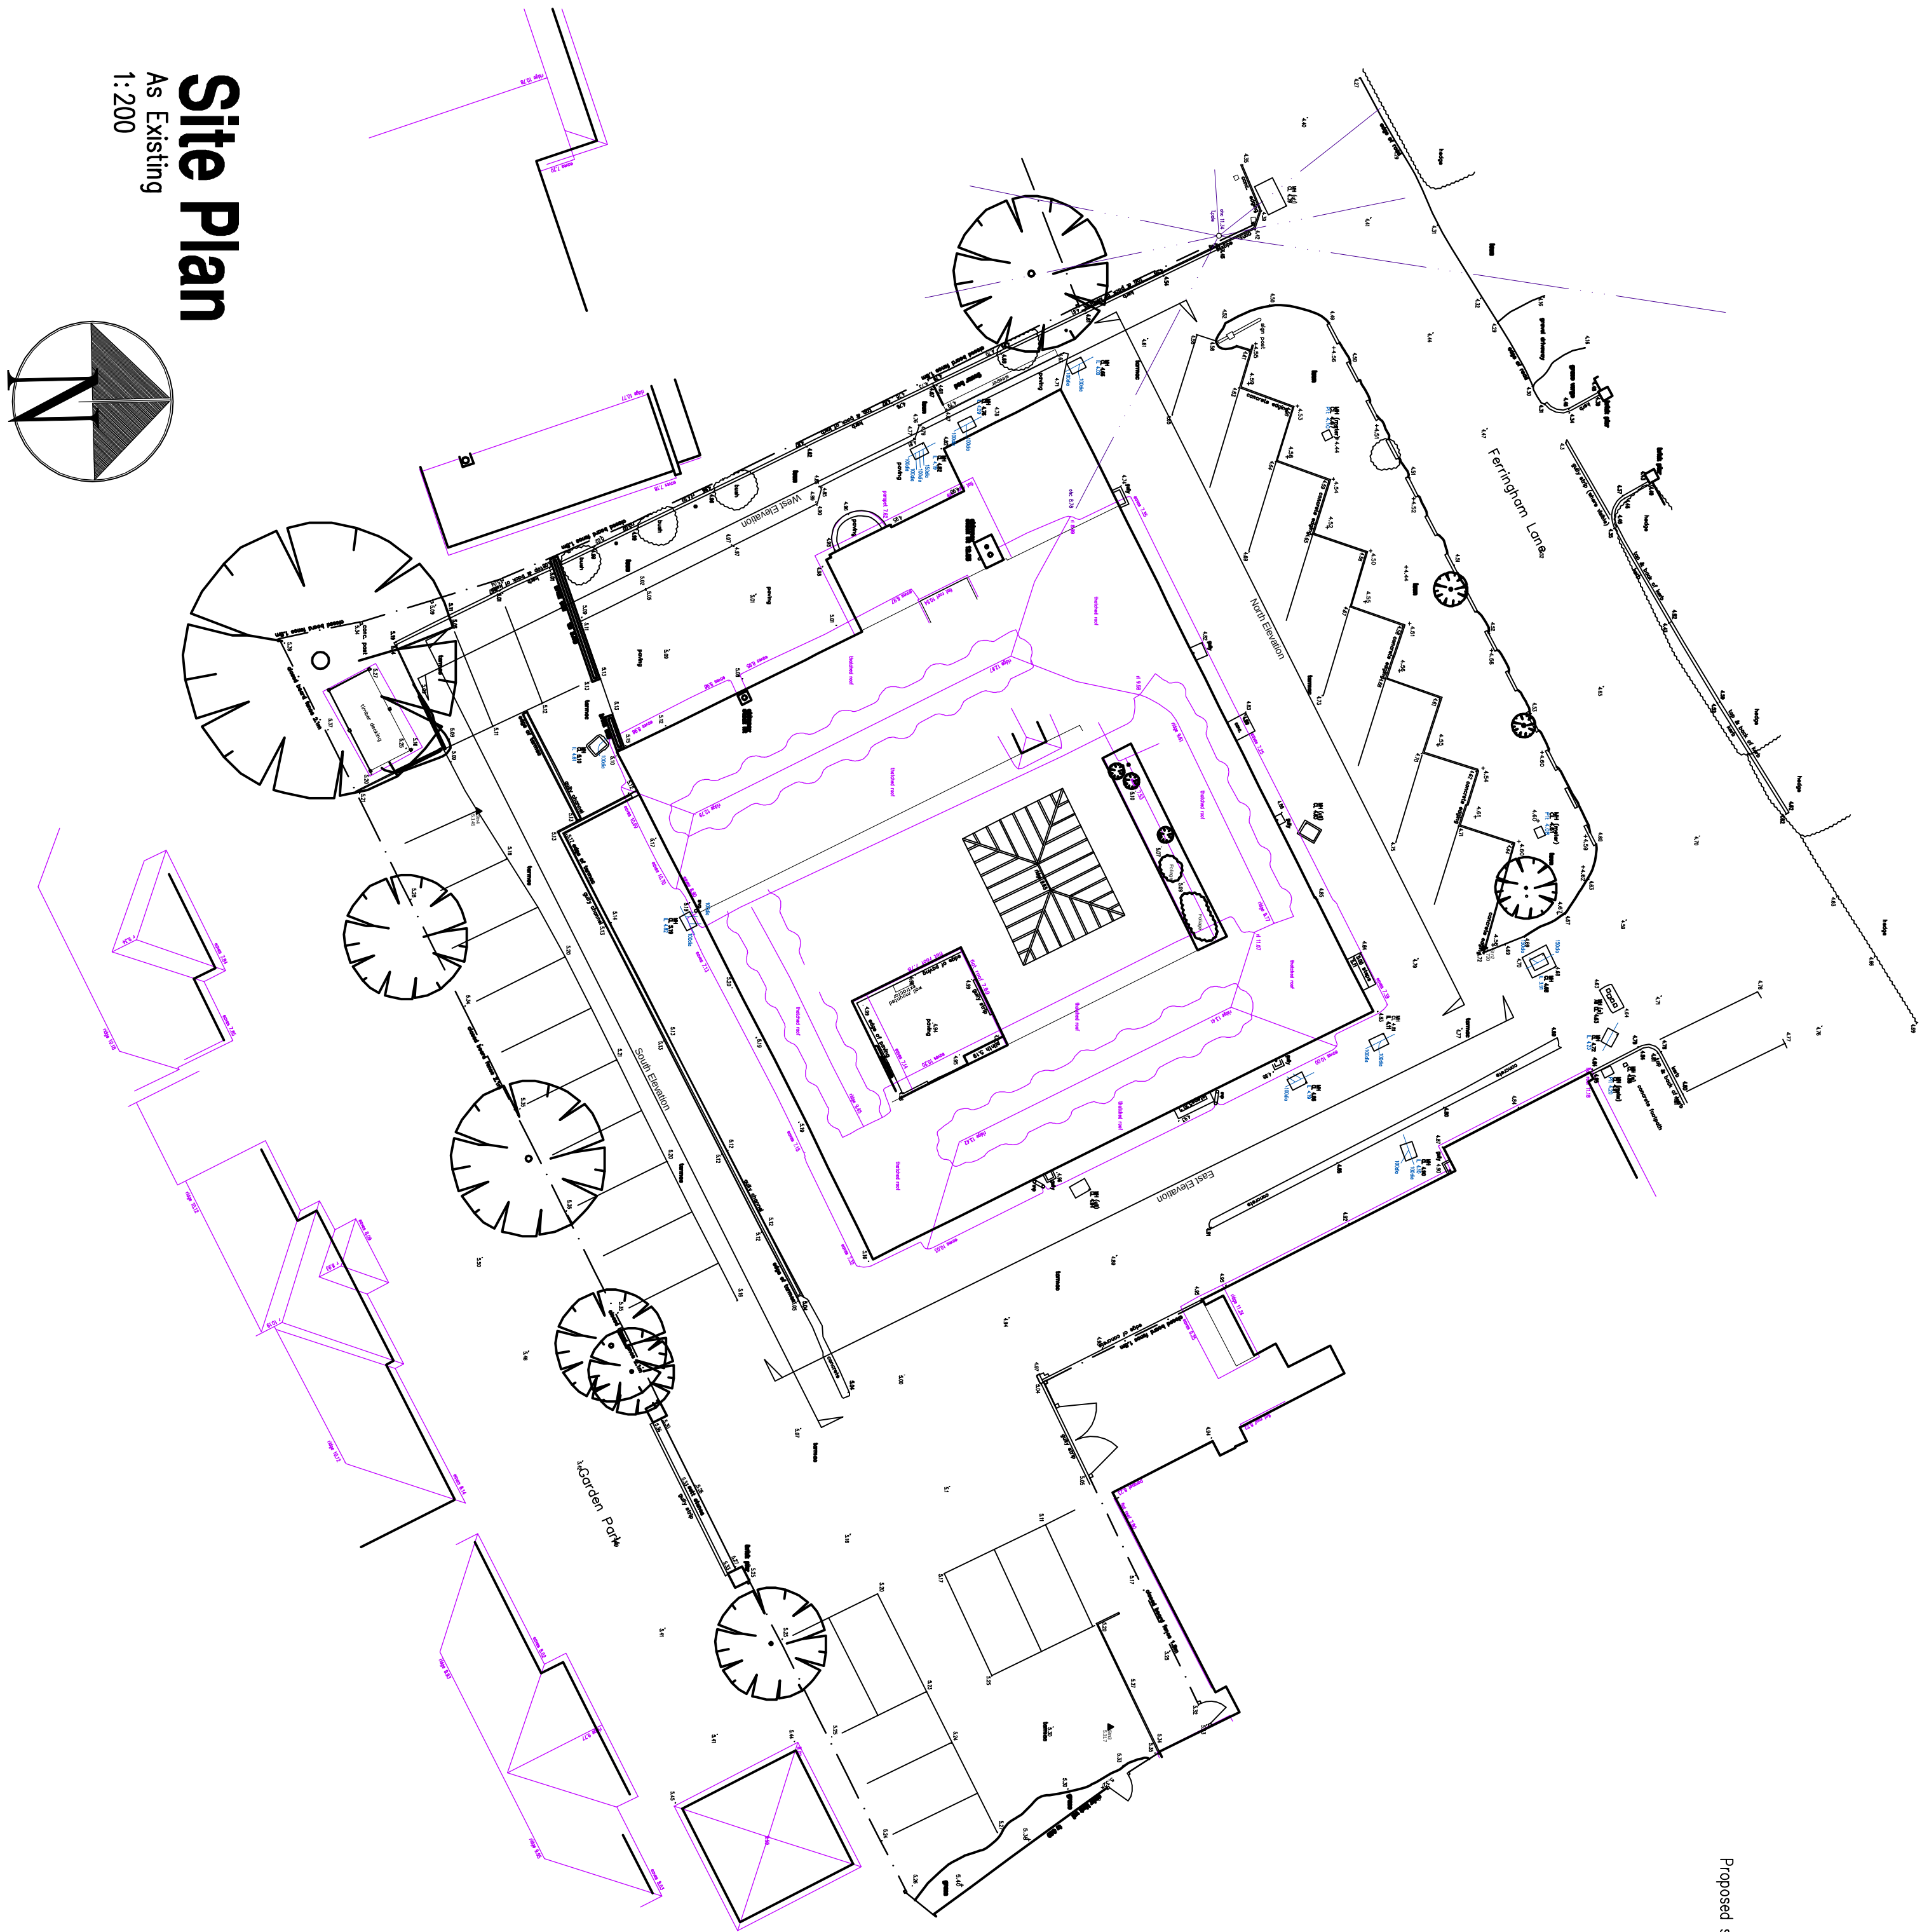


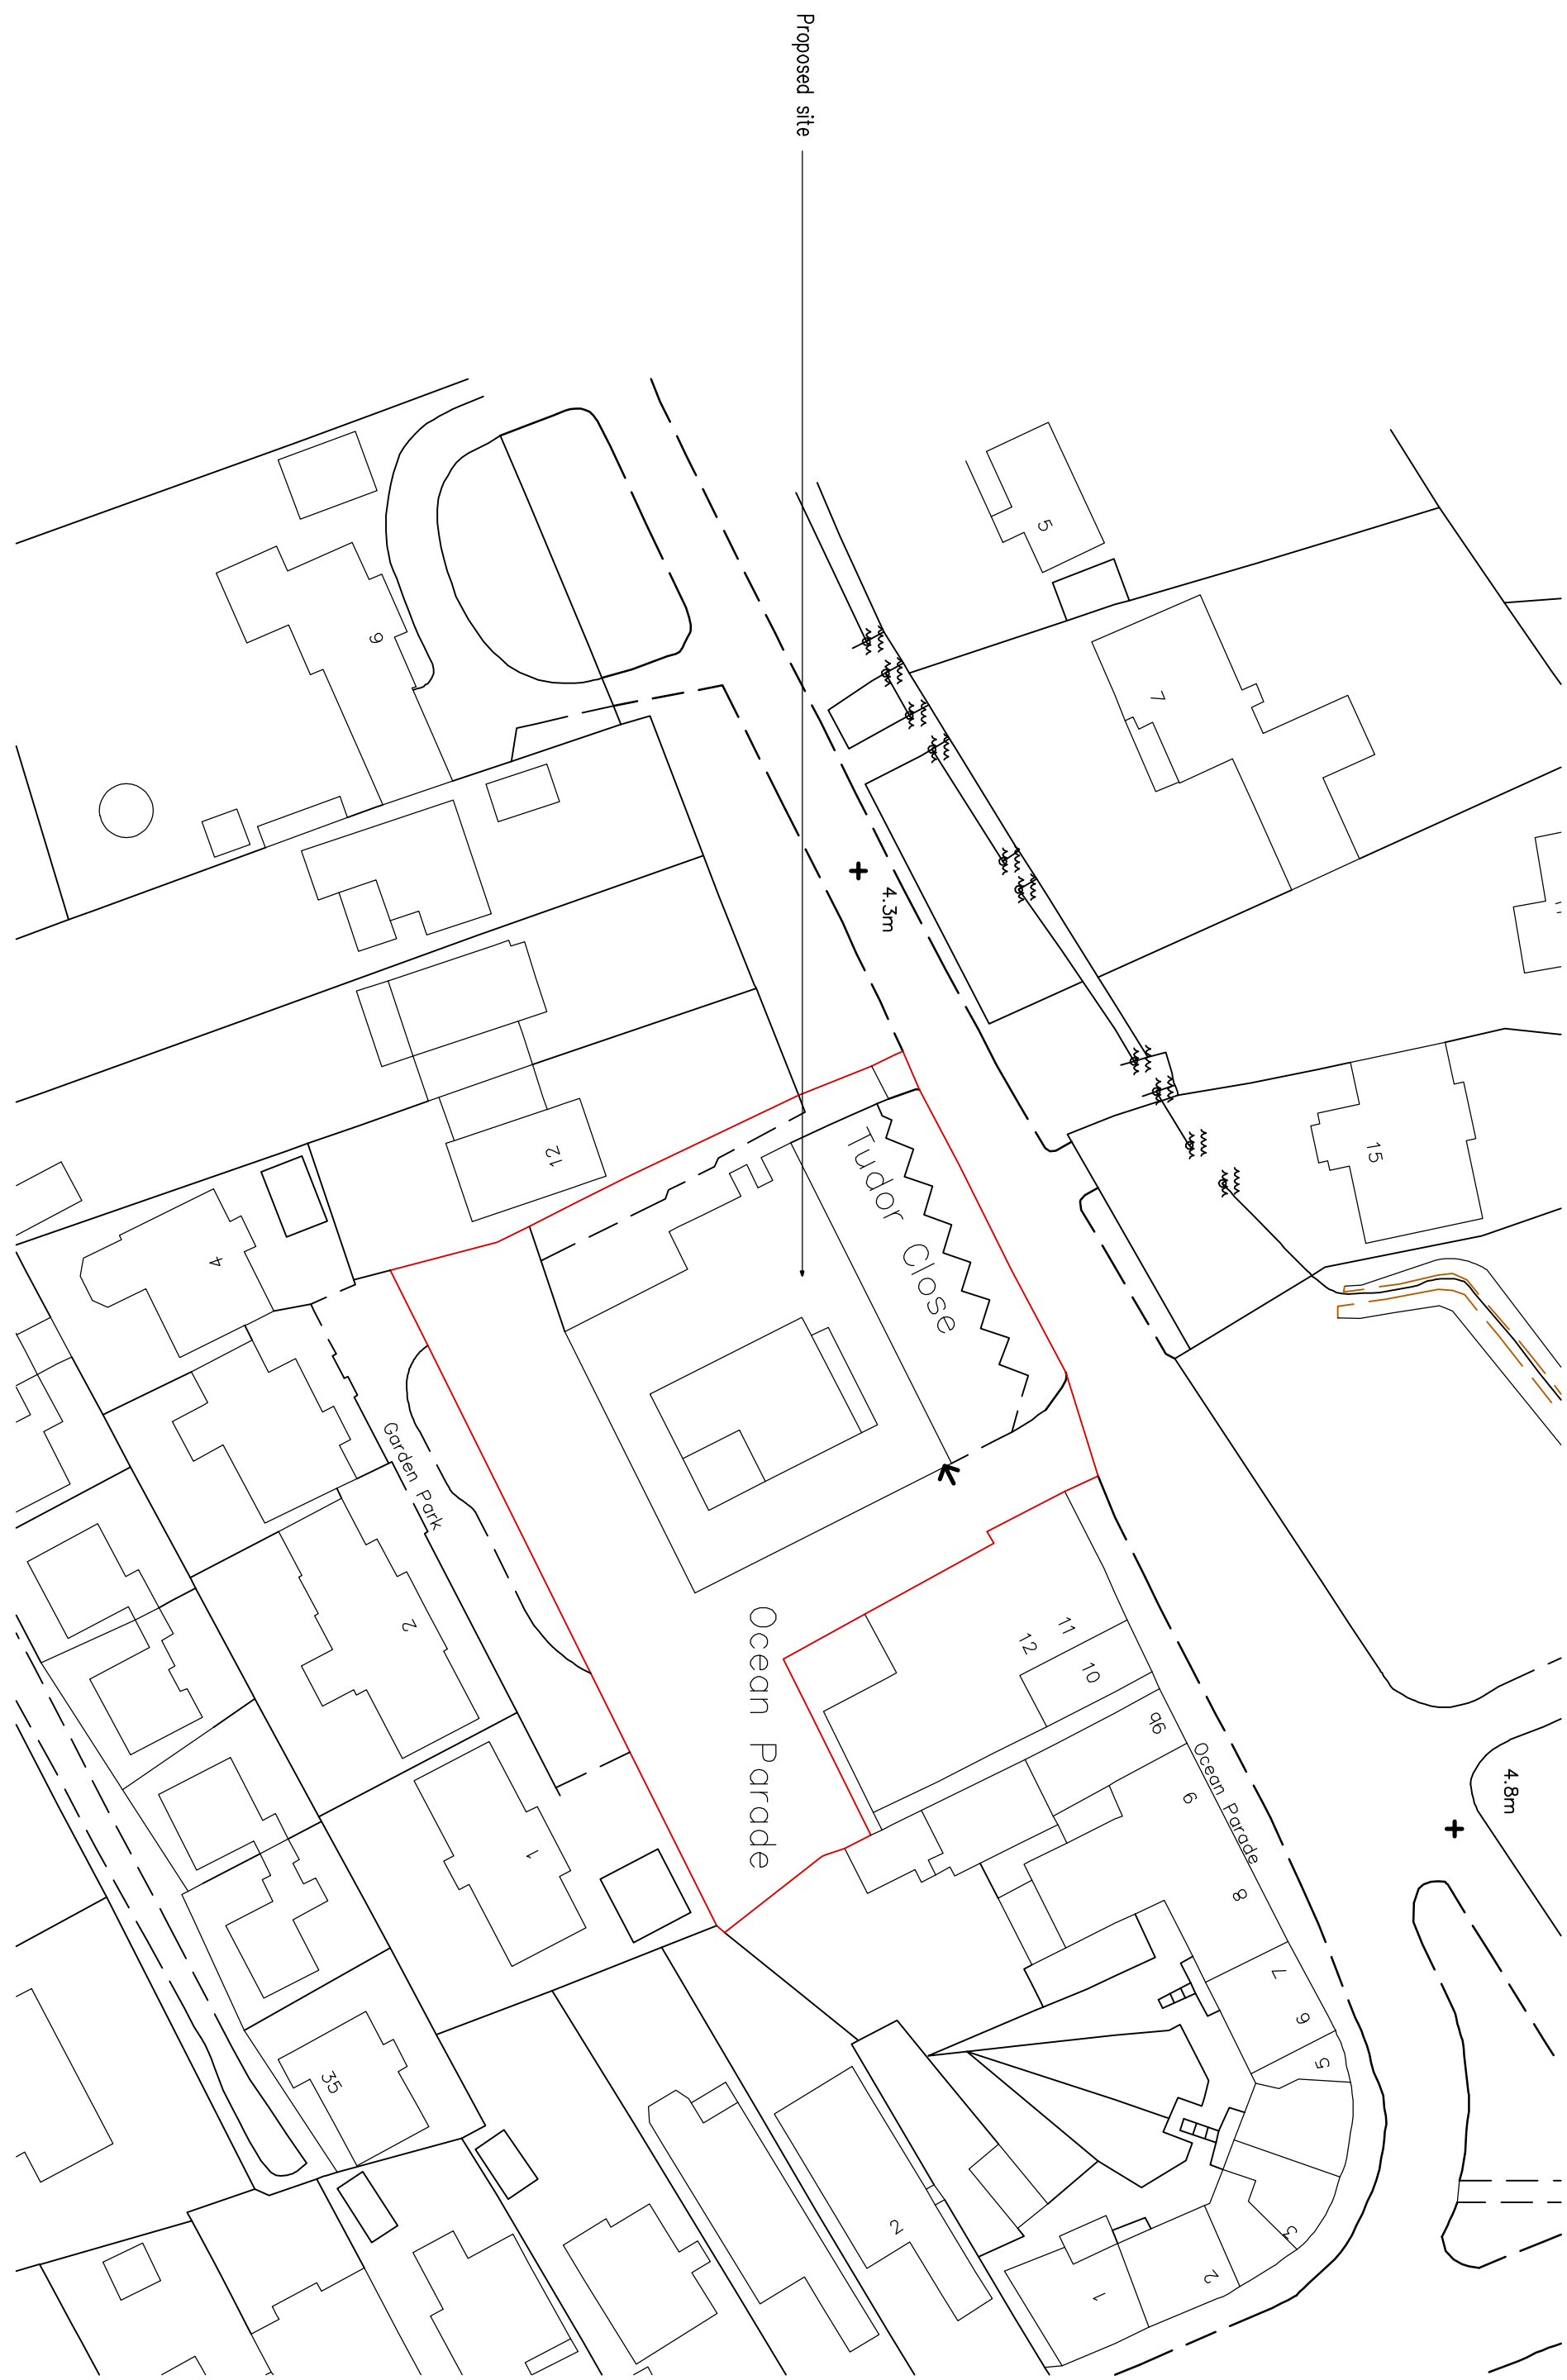


Site Plan

As Existing
1:200

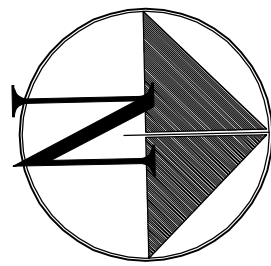


Block Plan

1:500

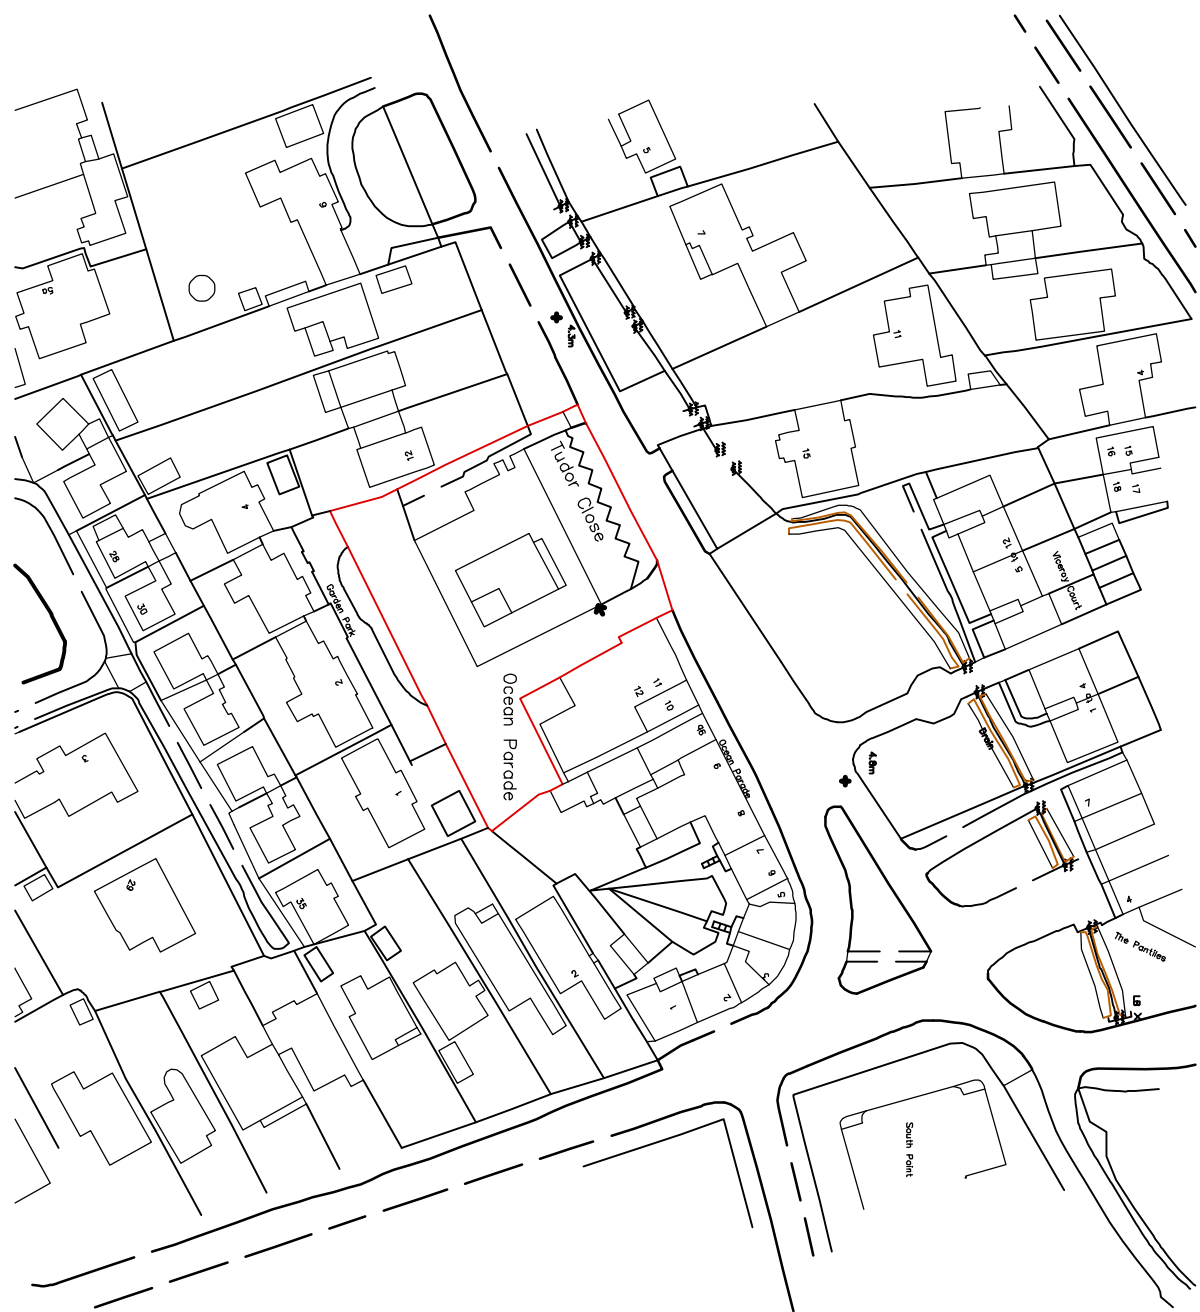

Location Plan

1:1250

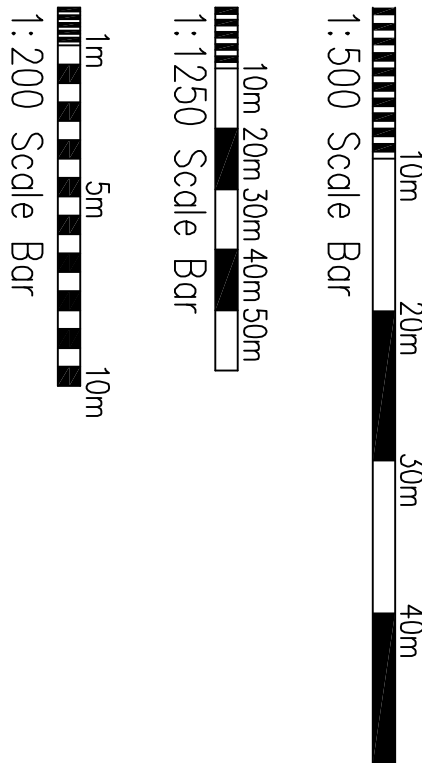

Copyright of:
Clive Voller Associates
Chartered Building Surveyors
Garden Cottage
Farm Lane
Ditchling
BN6 8UN
Tel: 01444 871010
Fax: 01444 870099
Web: www.clivevoller.com



Scale:
1:200, 1:500, 1:1250 @ A1

Date:
July 2019

Dwg. No. 3932-01

Rev'n
B

17 April 2020 Red line amended
17 April 2020 Amended to consultant comments

Project:
Proposed Development at:
The Tudor Close
Ferringham Lane
Bognor Regis
BN12 5NQ

Drawing Title:
Site Plan
As Existing
Block & Location Plans

Client: