


Drawing Title 028_07 Proposed West & South Elevations Land between 11A The Grove and 30 Brook Lane, Ferring	
Completion date 17/03/2021	
Drawn by Guy Rochez	
Scale: 1:100@A3	
Print Size: A3	
Notes:	

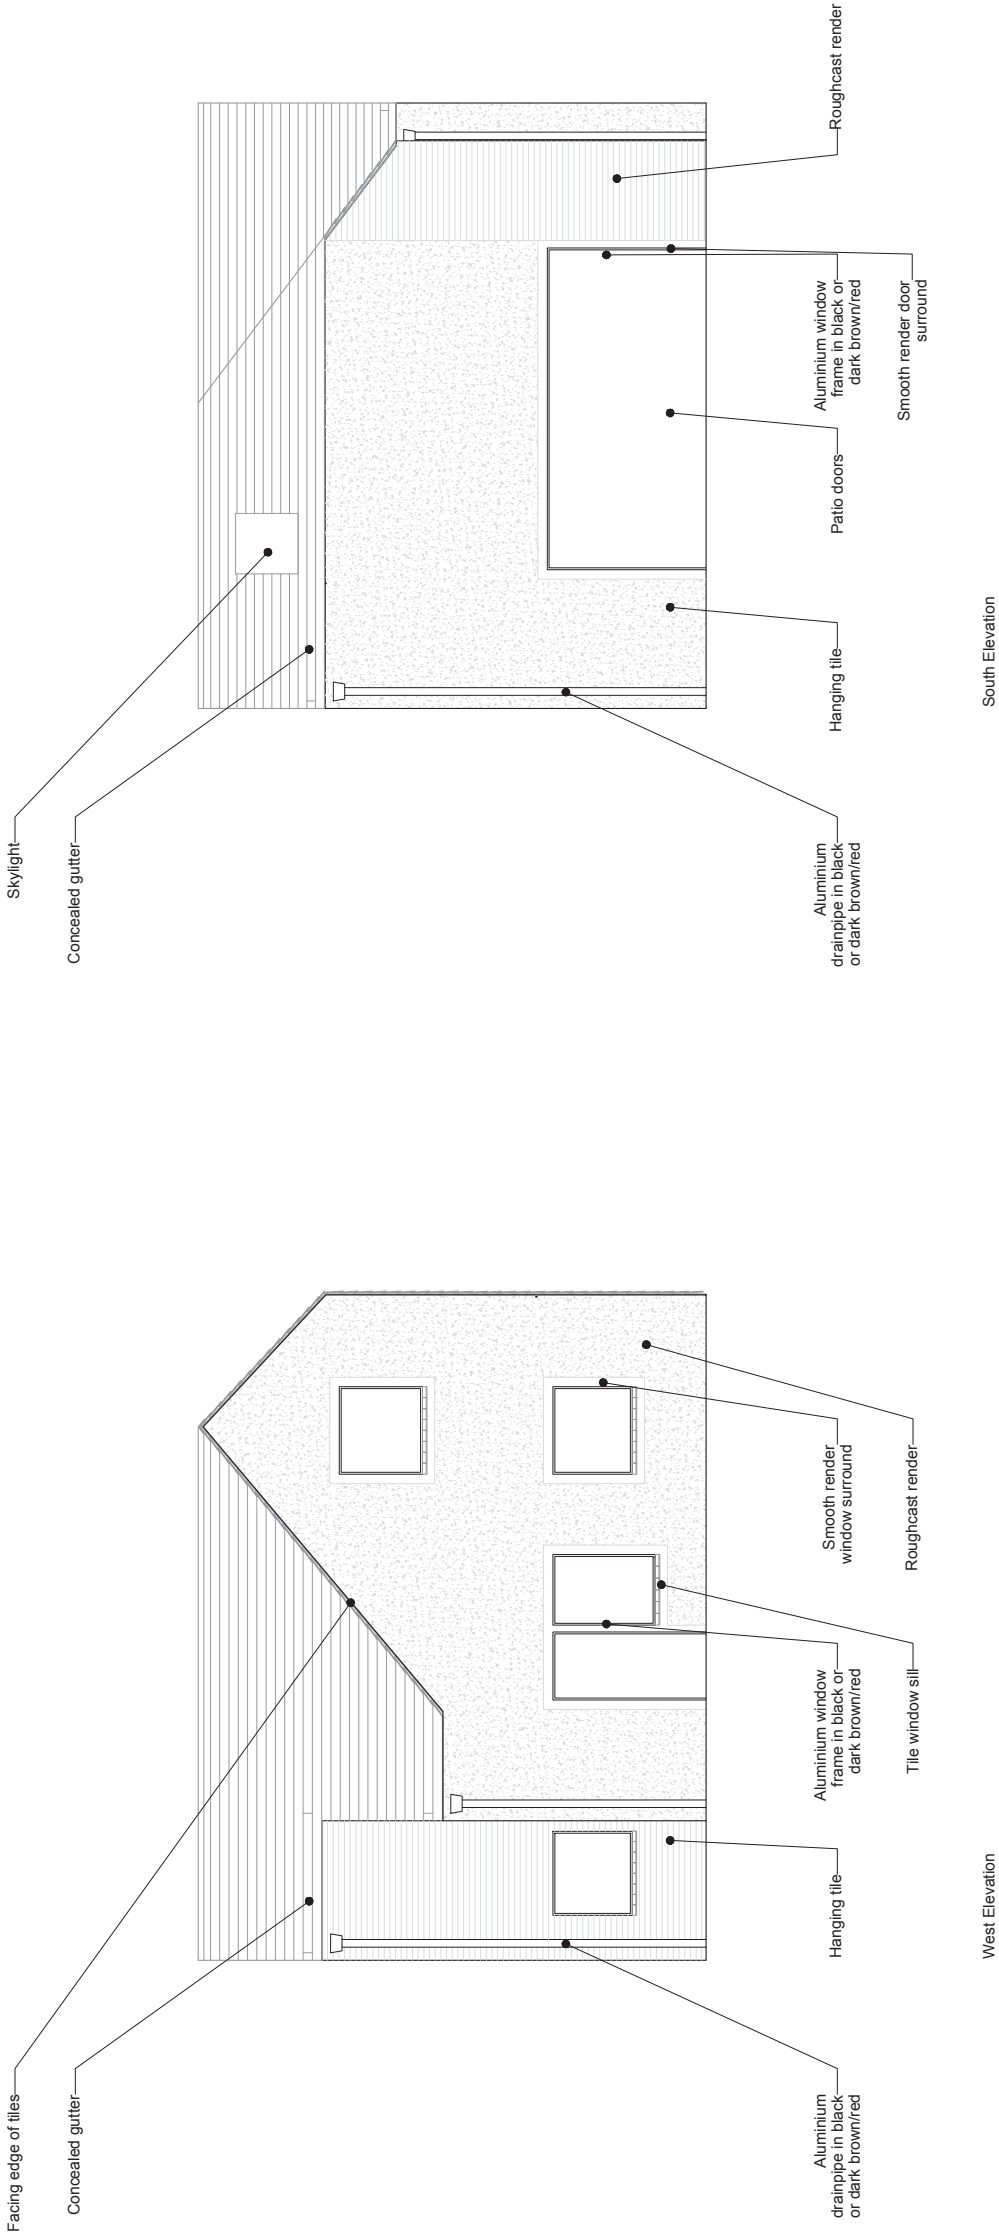

Any discrepancies or queries should be brought to the attention of the authors. Do not scale off this drawing. Guy Rochez retains copyright of these drawings and the work depicted on them. No unauthorised reproduction of work.

This drawing is for the purposes declared in the Status Box only. Whilst all reasonable efforts are used to ensure drawings are accurate, the authors do not accept any liability for any reliance on these drawings for purposes other than those stated.