


Drawing Title 028_04 Proposed Roof Plan Land between 11A The Grove and 30 Brook Lane, Ferring					
Completion date 17/03/2021					
Drawn by Guy Rochez ARB					
Scale: 1:100@A3					
Print Size: A3					
Notes:					

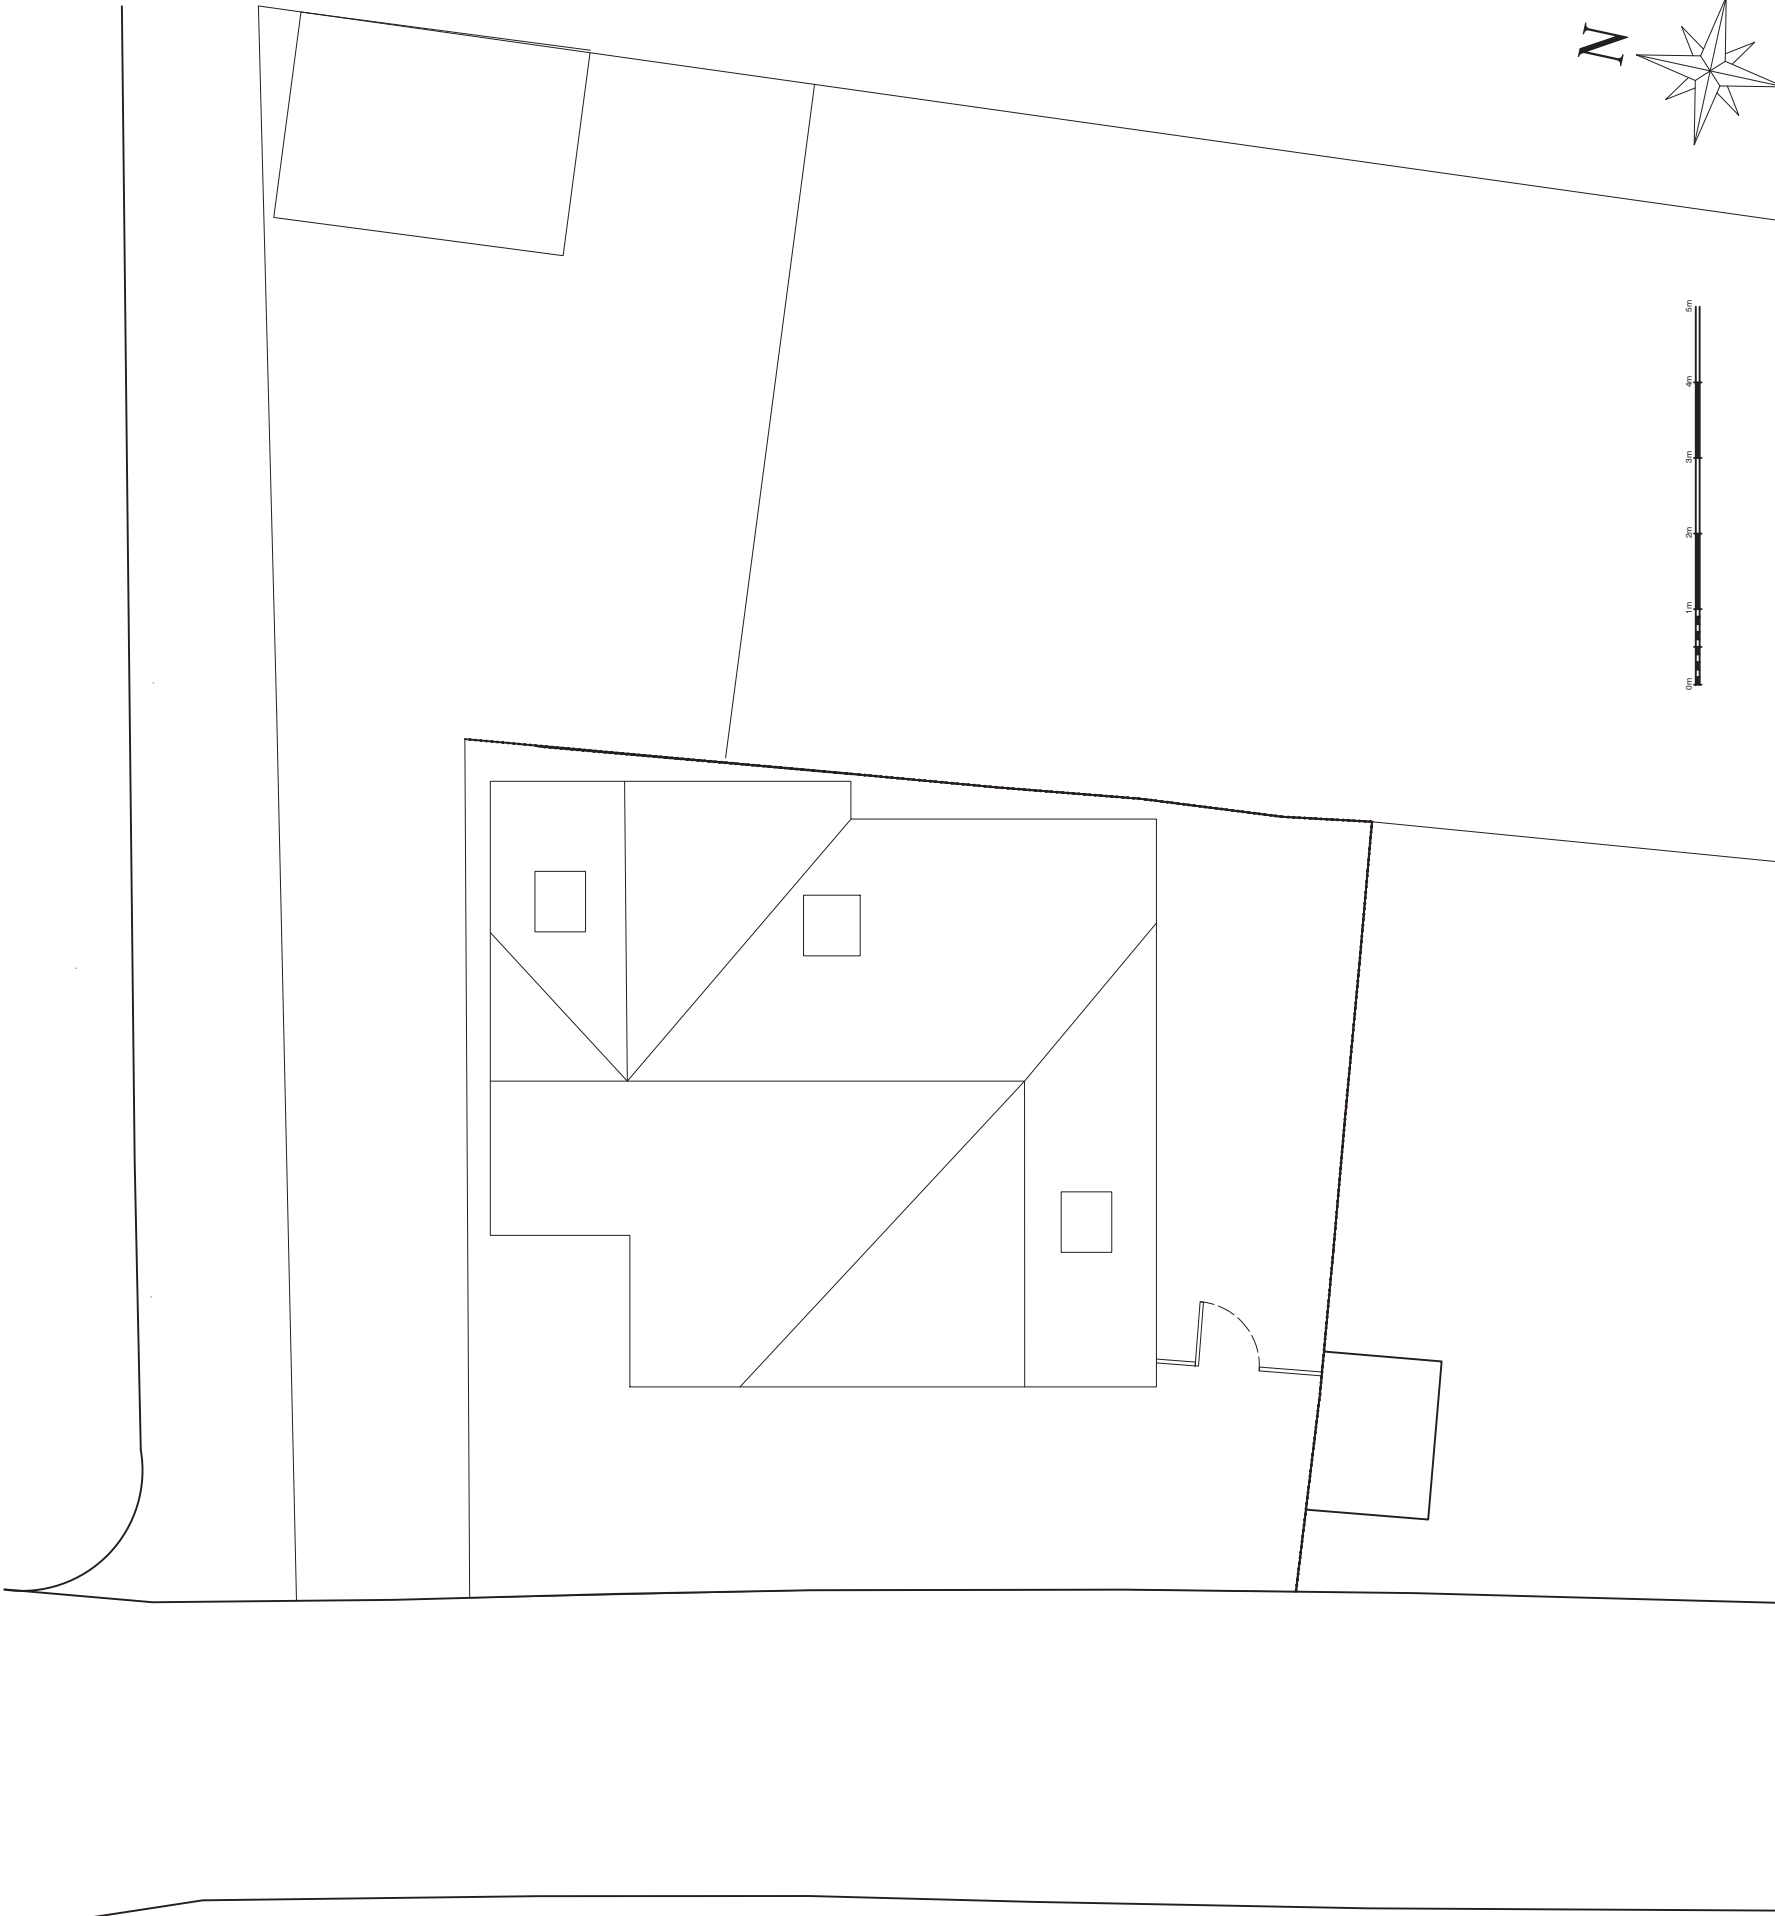

Any discrepancies or queries should be brought to the attention of the authors. Do not scale off this drawing. Guy Rochez retains copyright of these drawings and the work depicted on them. No unauthorised reproduction of work.

This drawing is for the purposes declared in the Status Box only. While all reasonable efforts are used to ensure drawings are accurate, Guy Rochez ARB does not warrant or accept any liability for any errors or omissions, and does not accept any reliance on these drawings for purposes other than those stated.