


BUILDING REGULATION
NOTES


* 1/2 hour fire resistant door, fitted with a self closer.
10mm intumescent strips to be placed around door
edges.

A: denotes location of first floor
load-bearing walls.

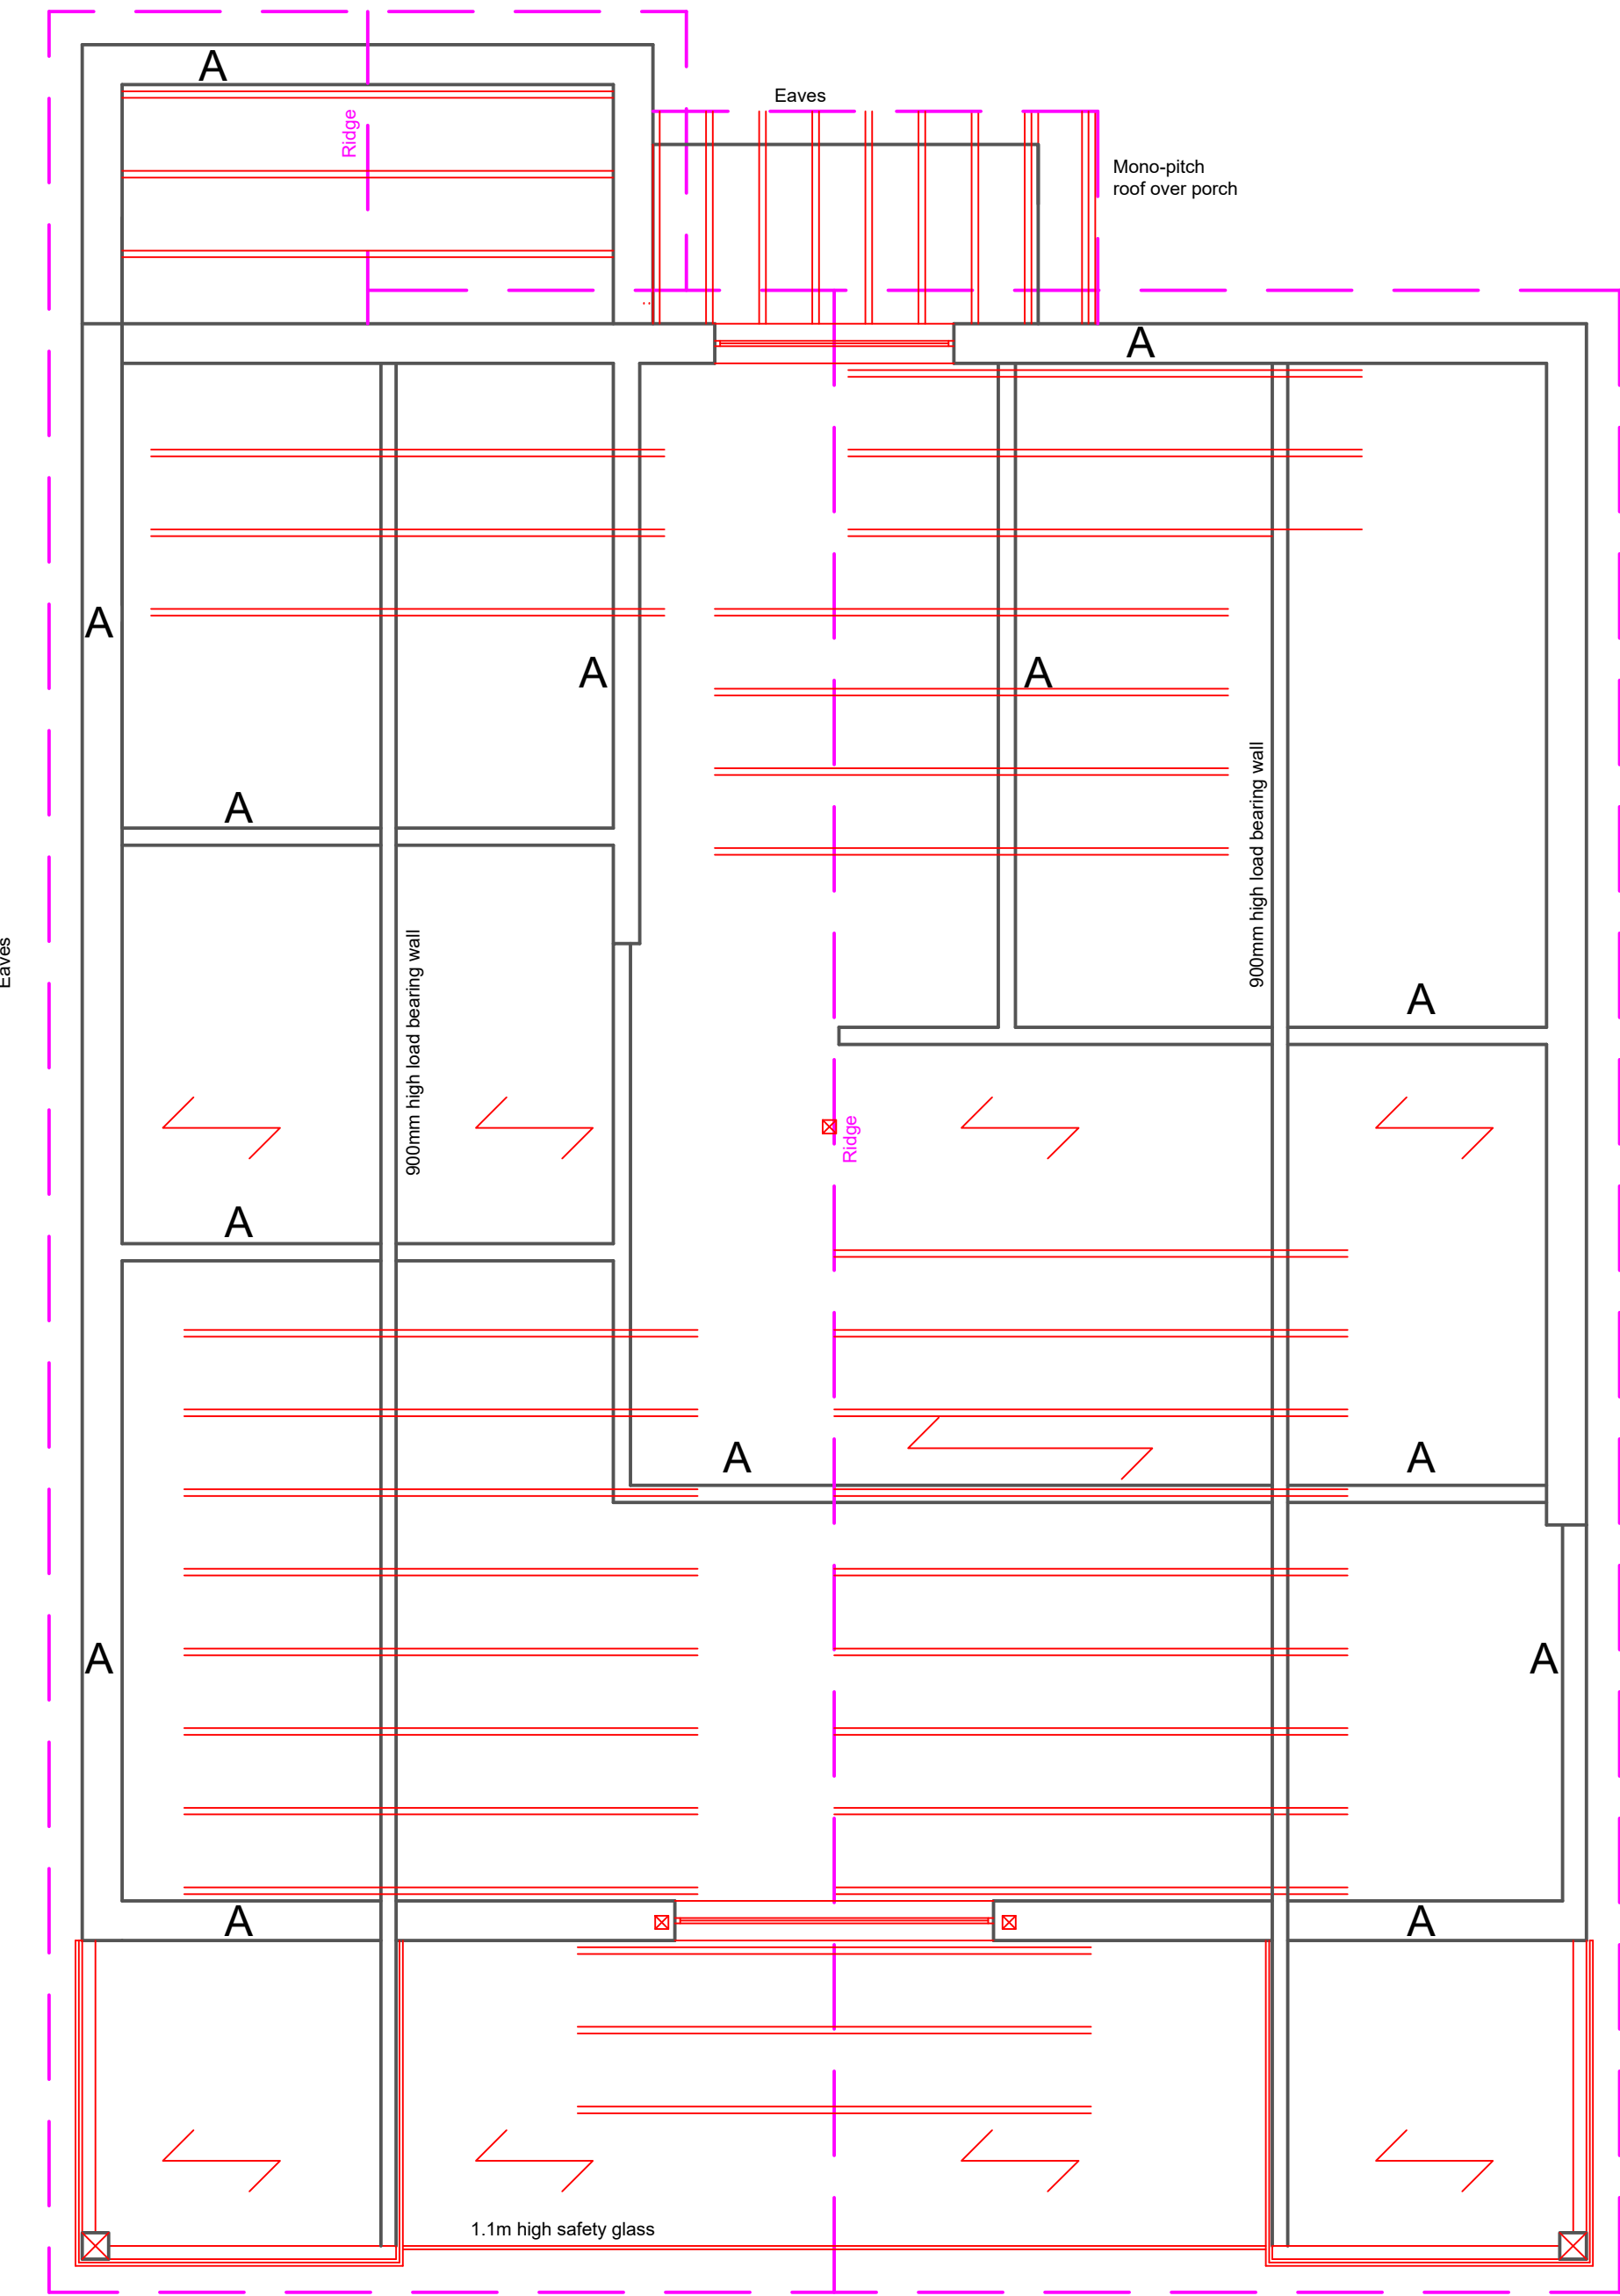


Approved roof plan


A: denotes location of first floor
load-bearing walls.

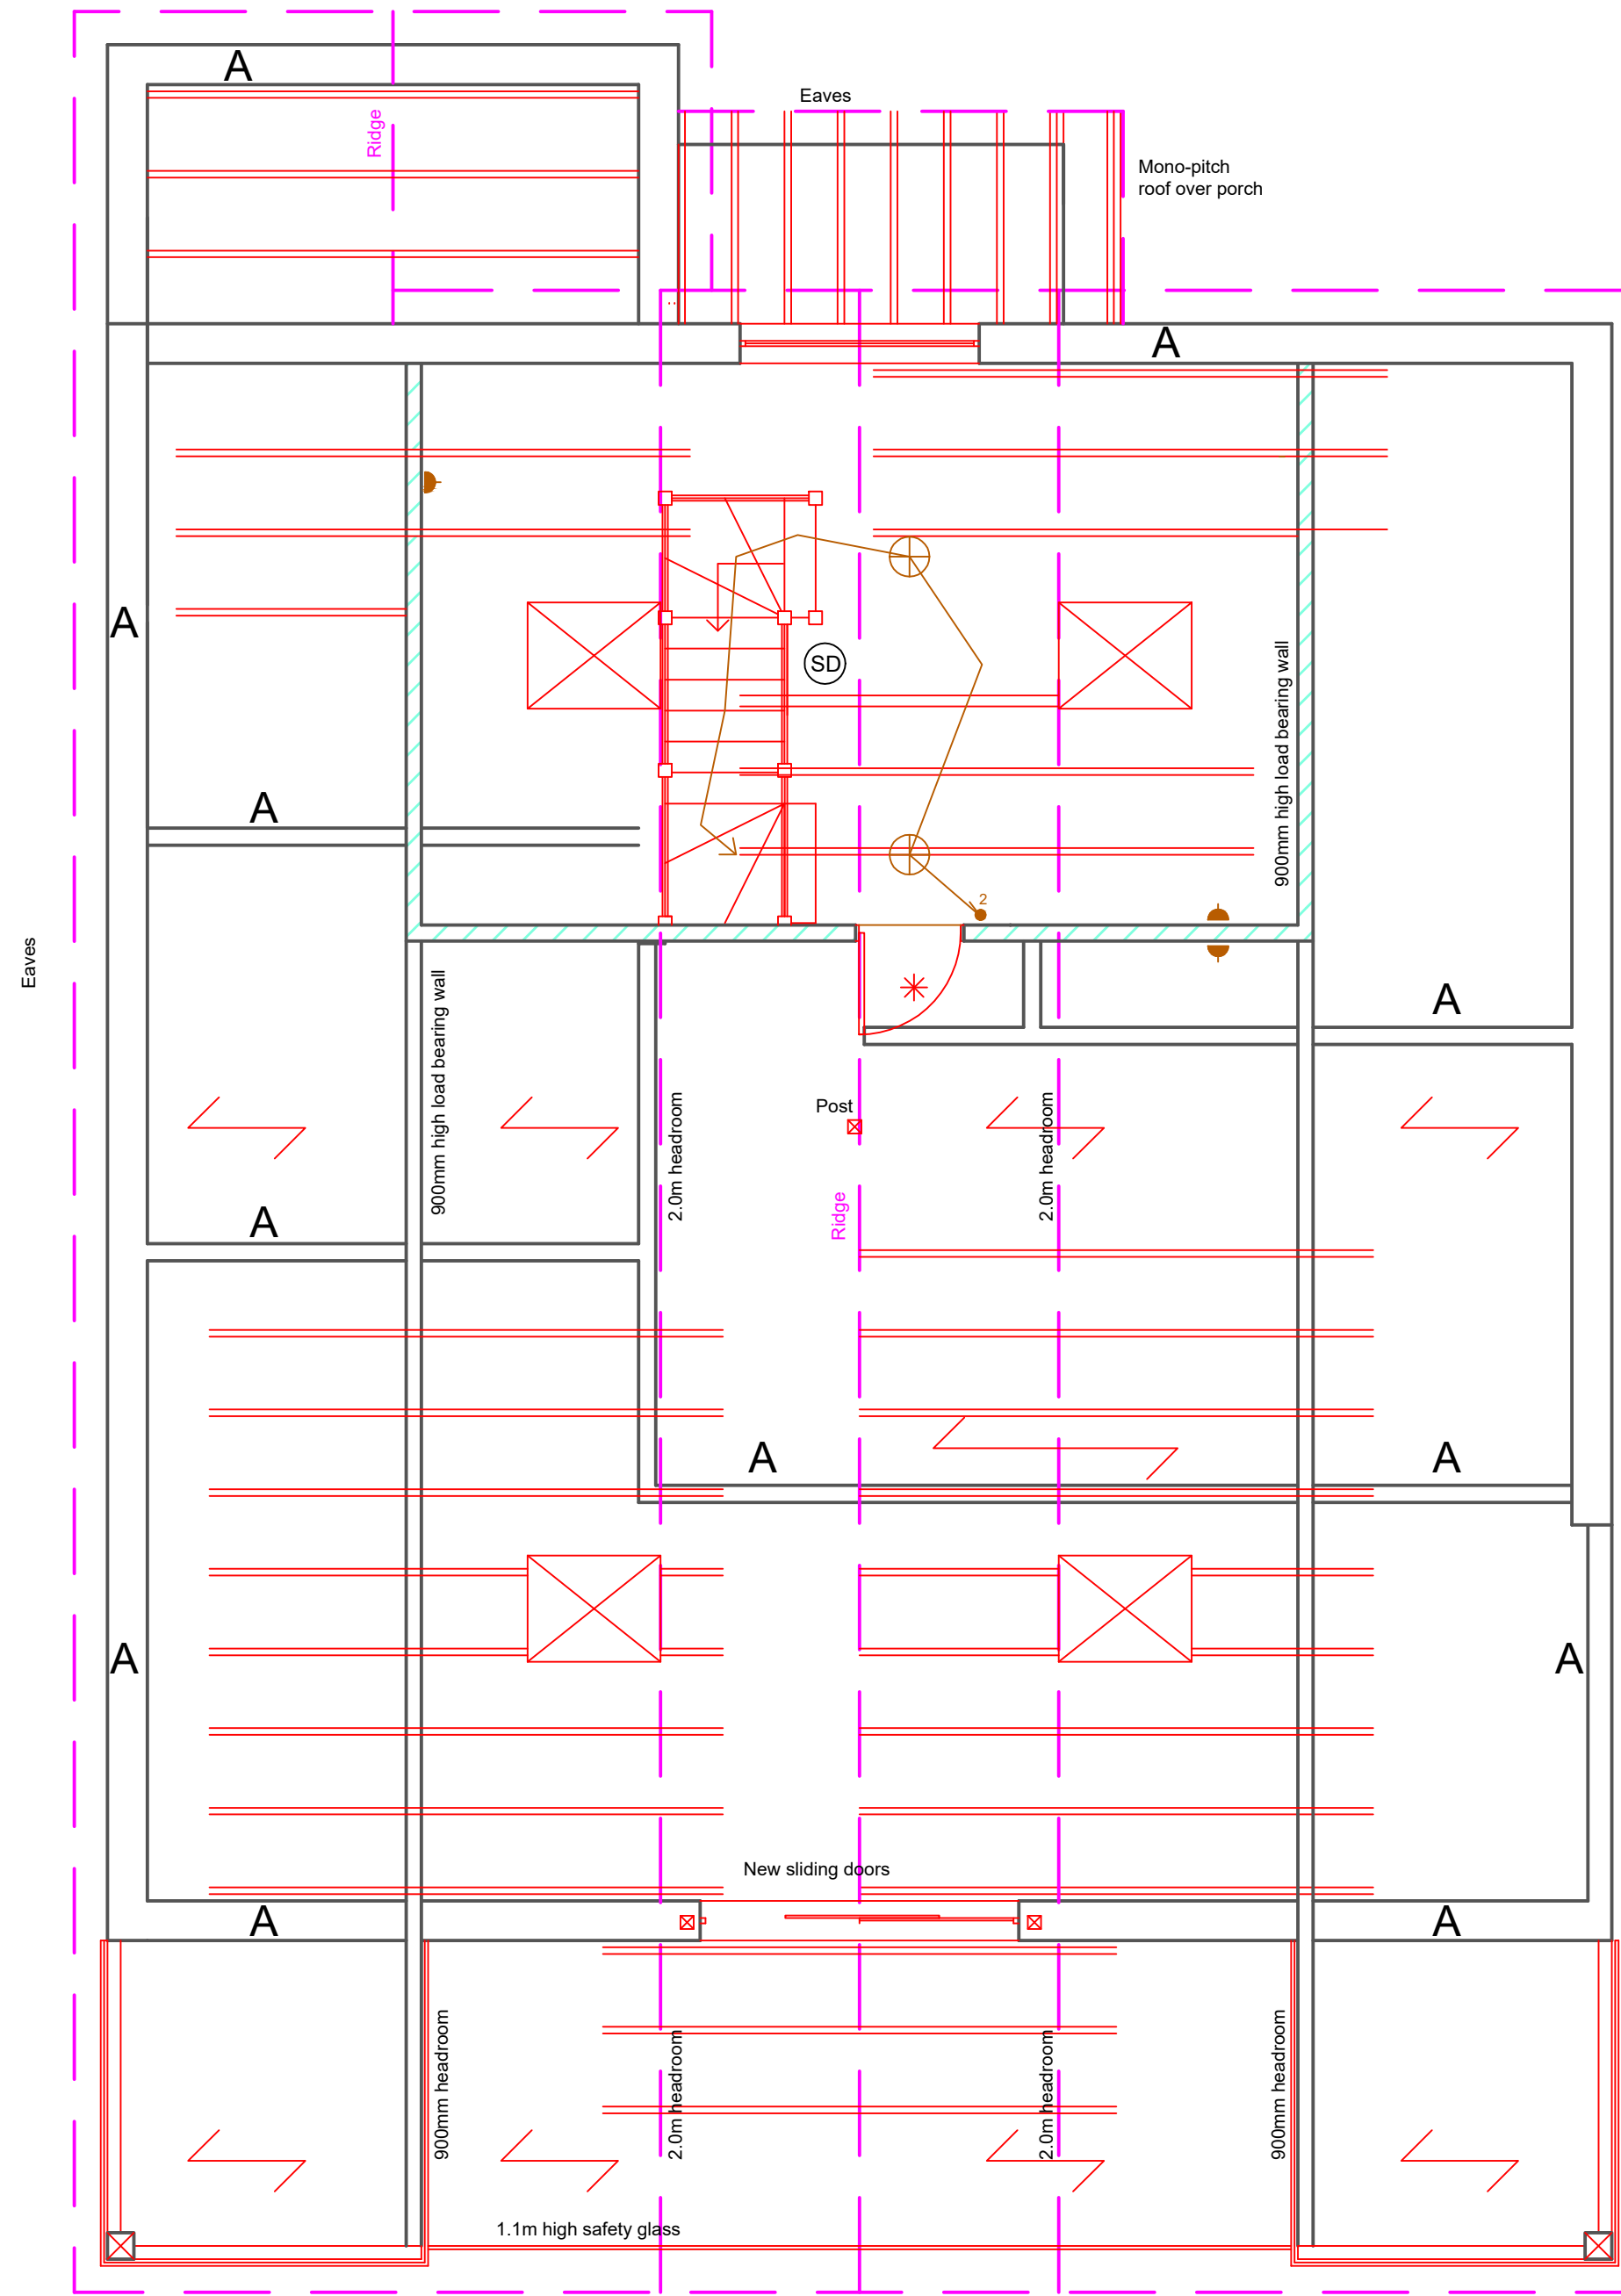

Actual roof plan

 

Scale bar

 

Date	Revisions

Copyright

Graham Askew
Chartered Building Surveyor
Principal: Graham Askew MRICS

Bay Tree Cottage,
5 Hurston Grove
Hurston Lane, Storrington,
West Sussex, RH20 4HQ.
Tel/Fax: (01903) 743231
email: askewsurveyor@outlook.com

Client

Mr & Mrs S Ash

Job Title

31 South Drive
Ferring
Worthing
West Sussex
BN12 5QU

Drawing Title

Replacement dwelling.
Roof void plan showing
sliding doors onto balcony.

NOTE:
All dimensions must be checked on
site and not scaled from this drawing

Scale 1:50

Date 07.03.2022 Drawn by K.L.Carter

Drg No.	In conjunction with:-	Rev.
2014/27/200		