




Proposed Loft Extension 20, Little Paddocks Ferring BN12 5NJ

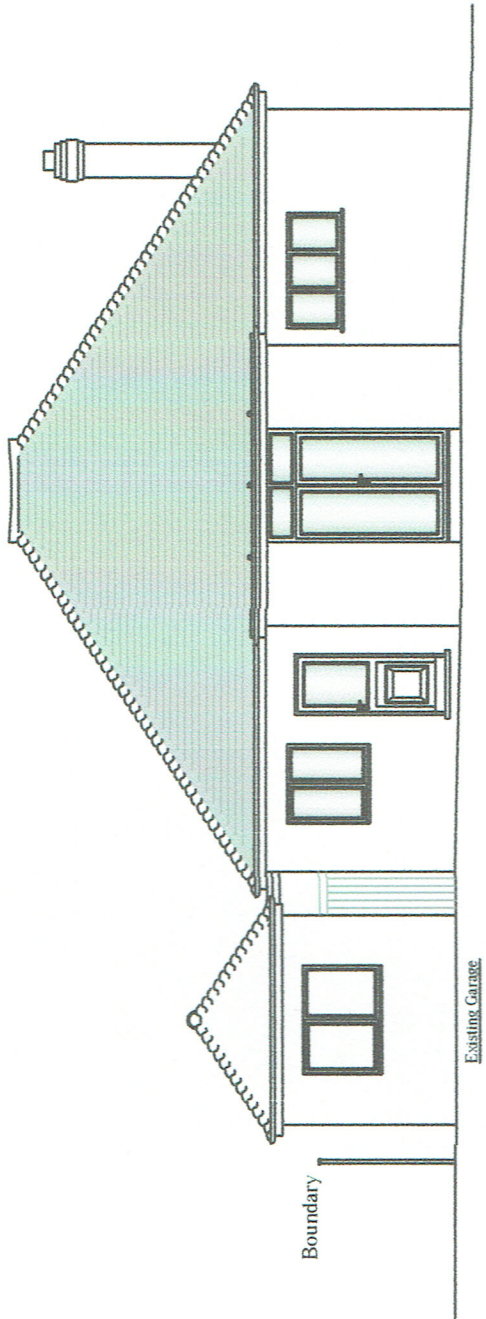


Existing Rear Elevation (North)

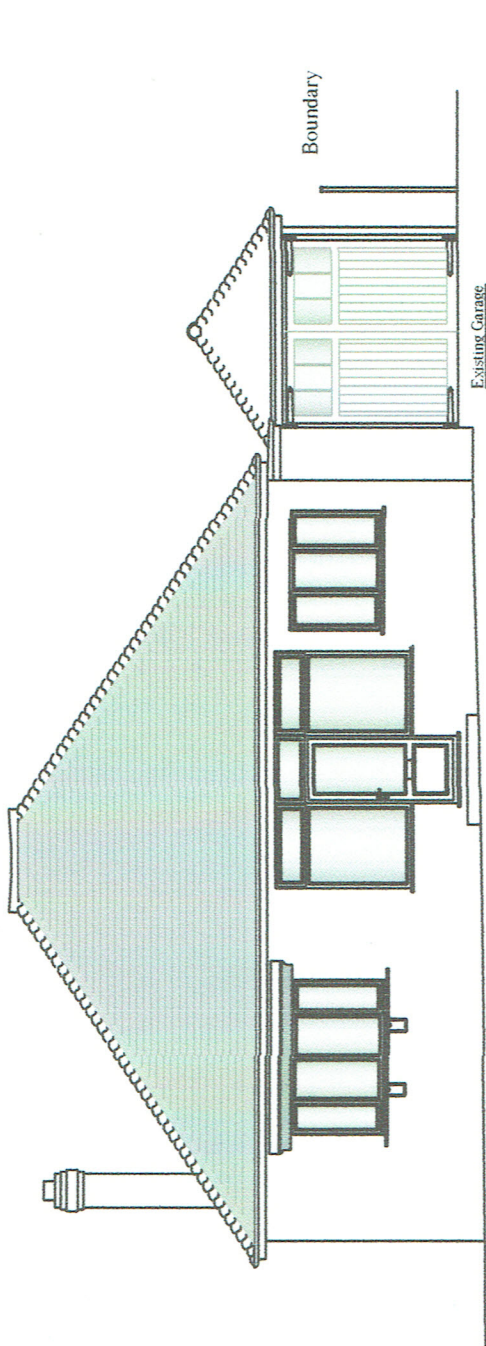


Existing Front Elevation (South)

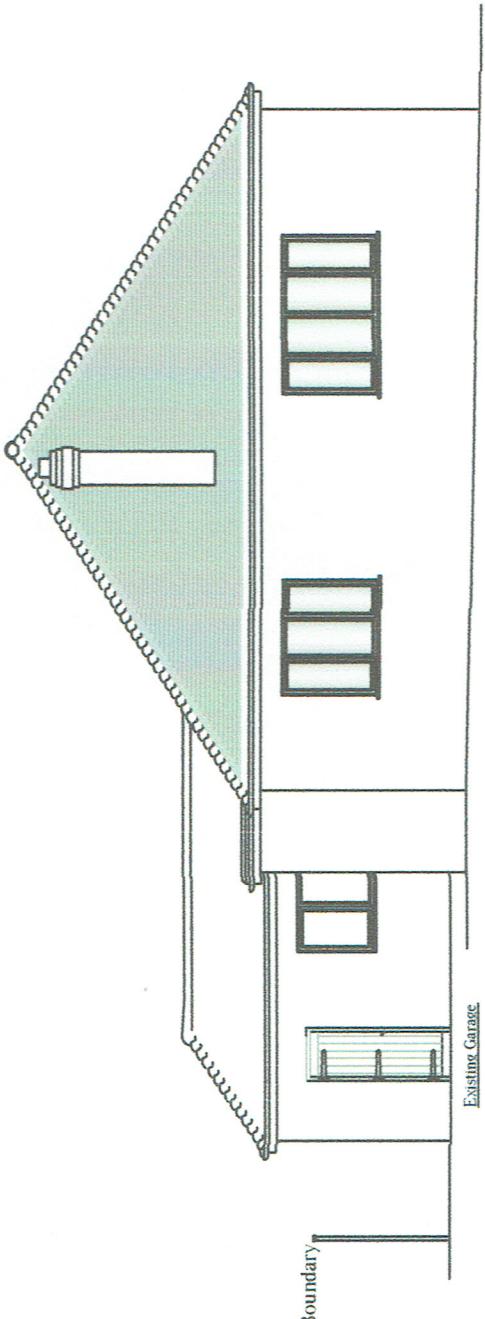

Existing Side Elevation (West)

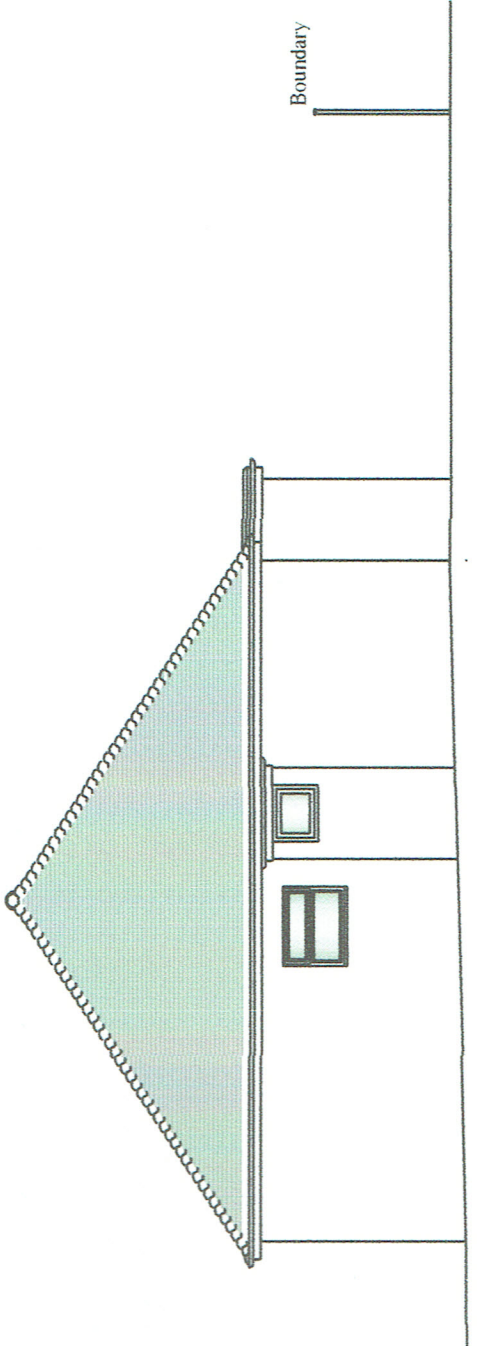

Existing Side Elevation (East)

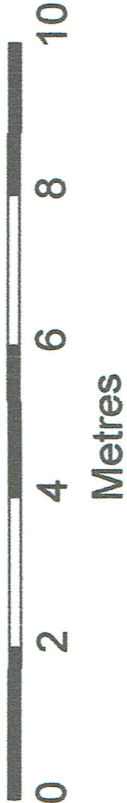

Scale 1:100 @ A3

|                                                             |                                                |         |            |
|-------------------------------------------------------------|------------------------------------------------|---------|------------|
| Client's Name                                               | Drawing Title                                  | Drawn   | Date       |
| Mr. & Mrs. M. Dignan                                        | Loft Conversion with Dormers and Front Veranda | MD/LP/1 | 04. 01. 21 |
| Job Title                                                   | Scale                                          | Status  | Rev.       |
| 20, Little Paddocks Ferring<br>Worthing West Sussex<br>BN12 | 1:100                                          |         | 01         |