




Proposed Loft Extension 20, Little Paddocks Ferring BN12 5NJ

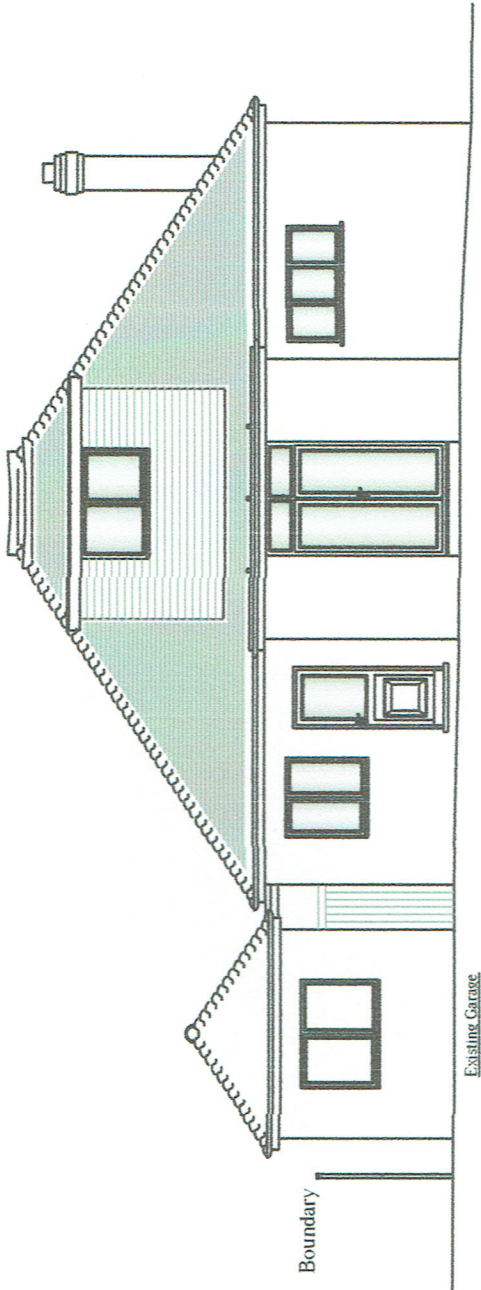


Proposed Rear Elevation (North)

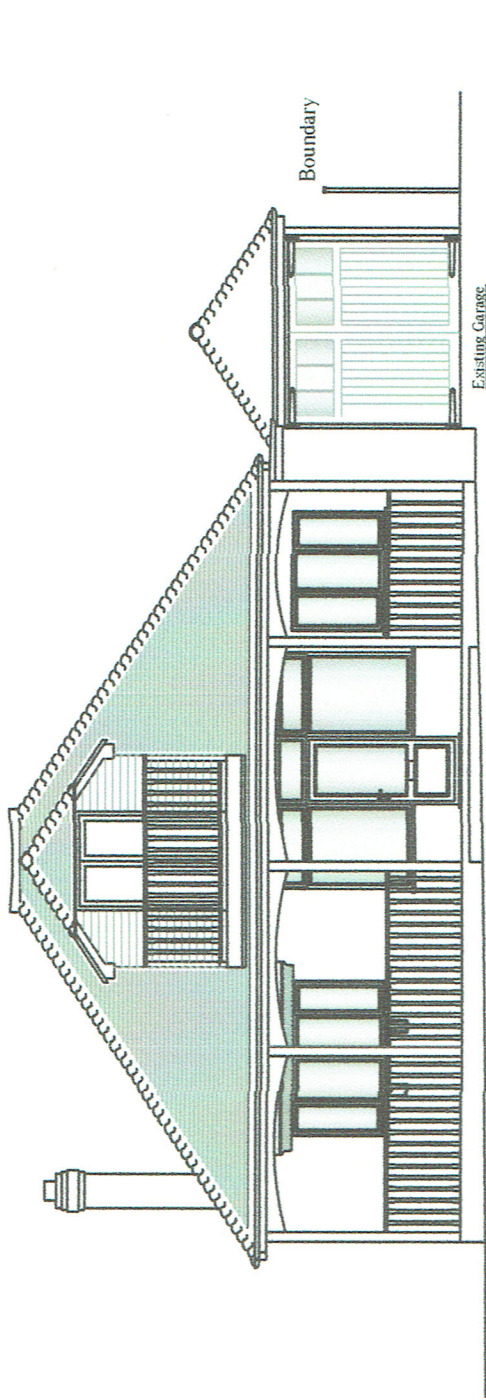

Proposed Front Elevation (South)

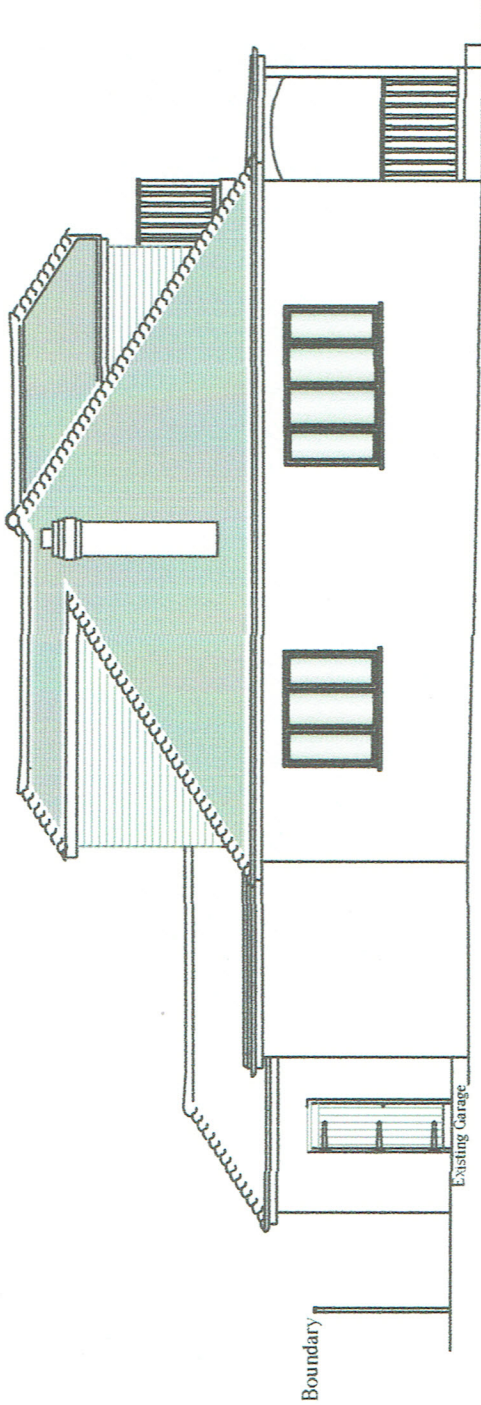


Proposed Side Elevation (West)

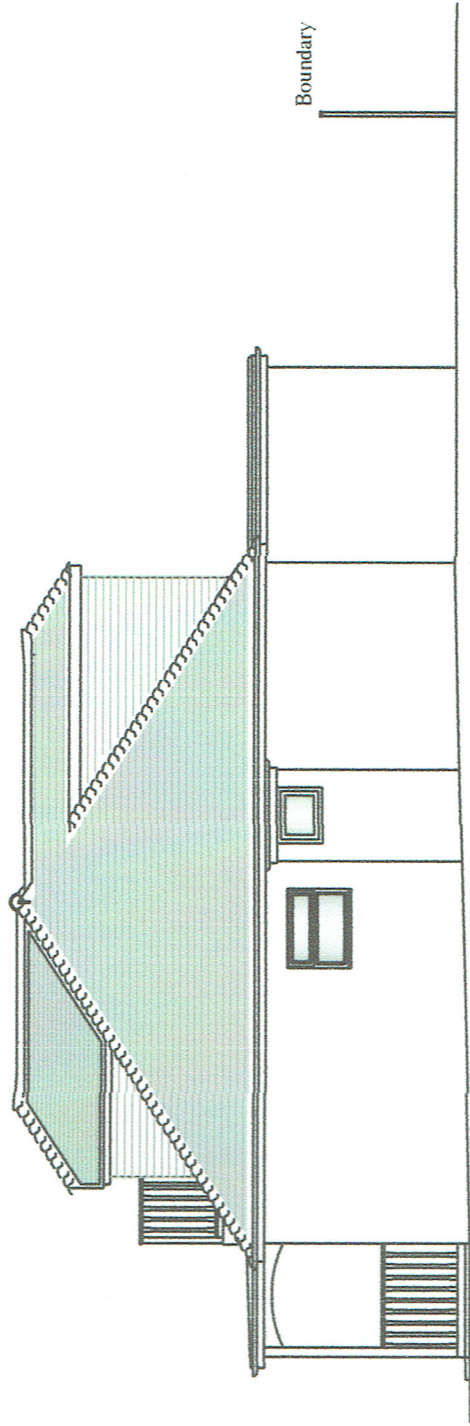

Proposed Side Elevation (East)

Materials

Walls: White painted s/c Render
Roof: Grey Plain tiles with bonnet hips to match existing
Dormers: Grey fibre board cladding
Win/Doors: White d/g uPVC
Bal/Veranda: Grey/white treated timber

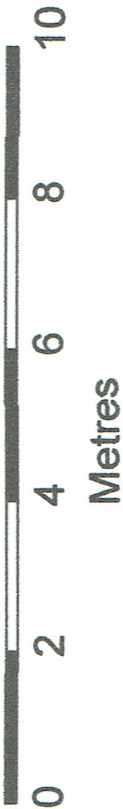

Scale 1:100 @ A3

Client's Name	Mr. & Mrs. M. Dignan	Drawing Title	Loft Conversion with Dormers and Front Veranda	Drawn	04.01.21
Job Title	20, Little Paddocks Ferring Worthing West Sussex BN12	Scale	1:100	Revised	01
				MD/LP/2	