




Proposed Loft Extension 20, Little Paddocks Ferring BN12 5NJ

Boundary

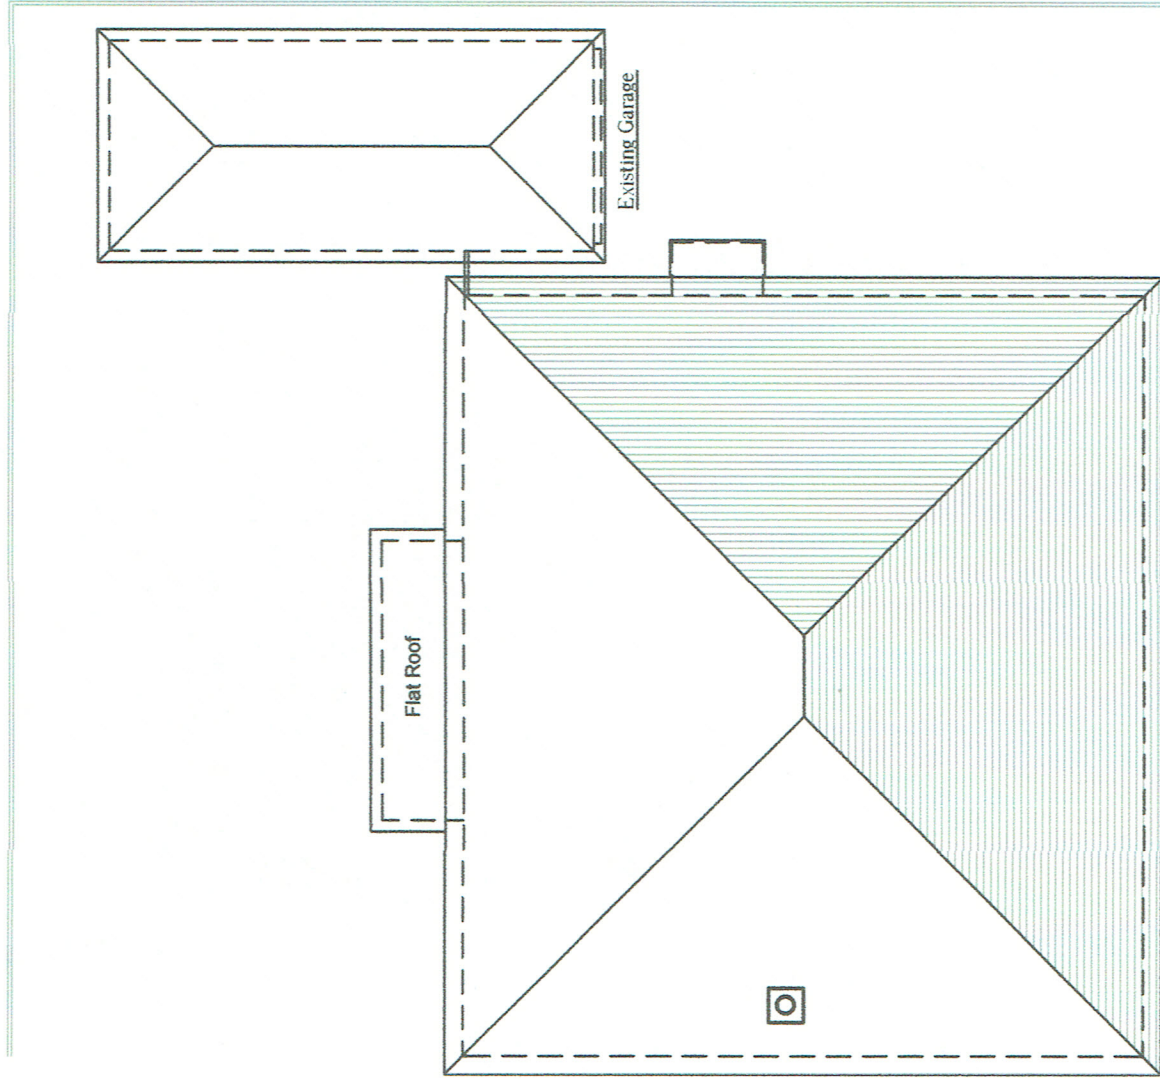


Existing Roof Plan

Boundary

Existing Garage

Flat Roof

Boundary

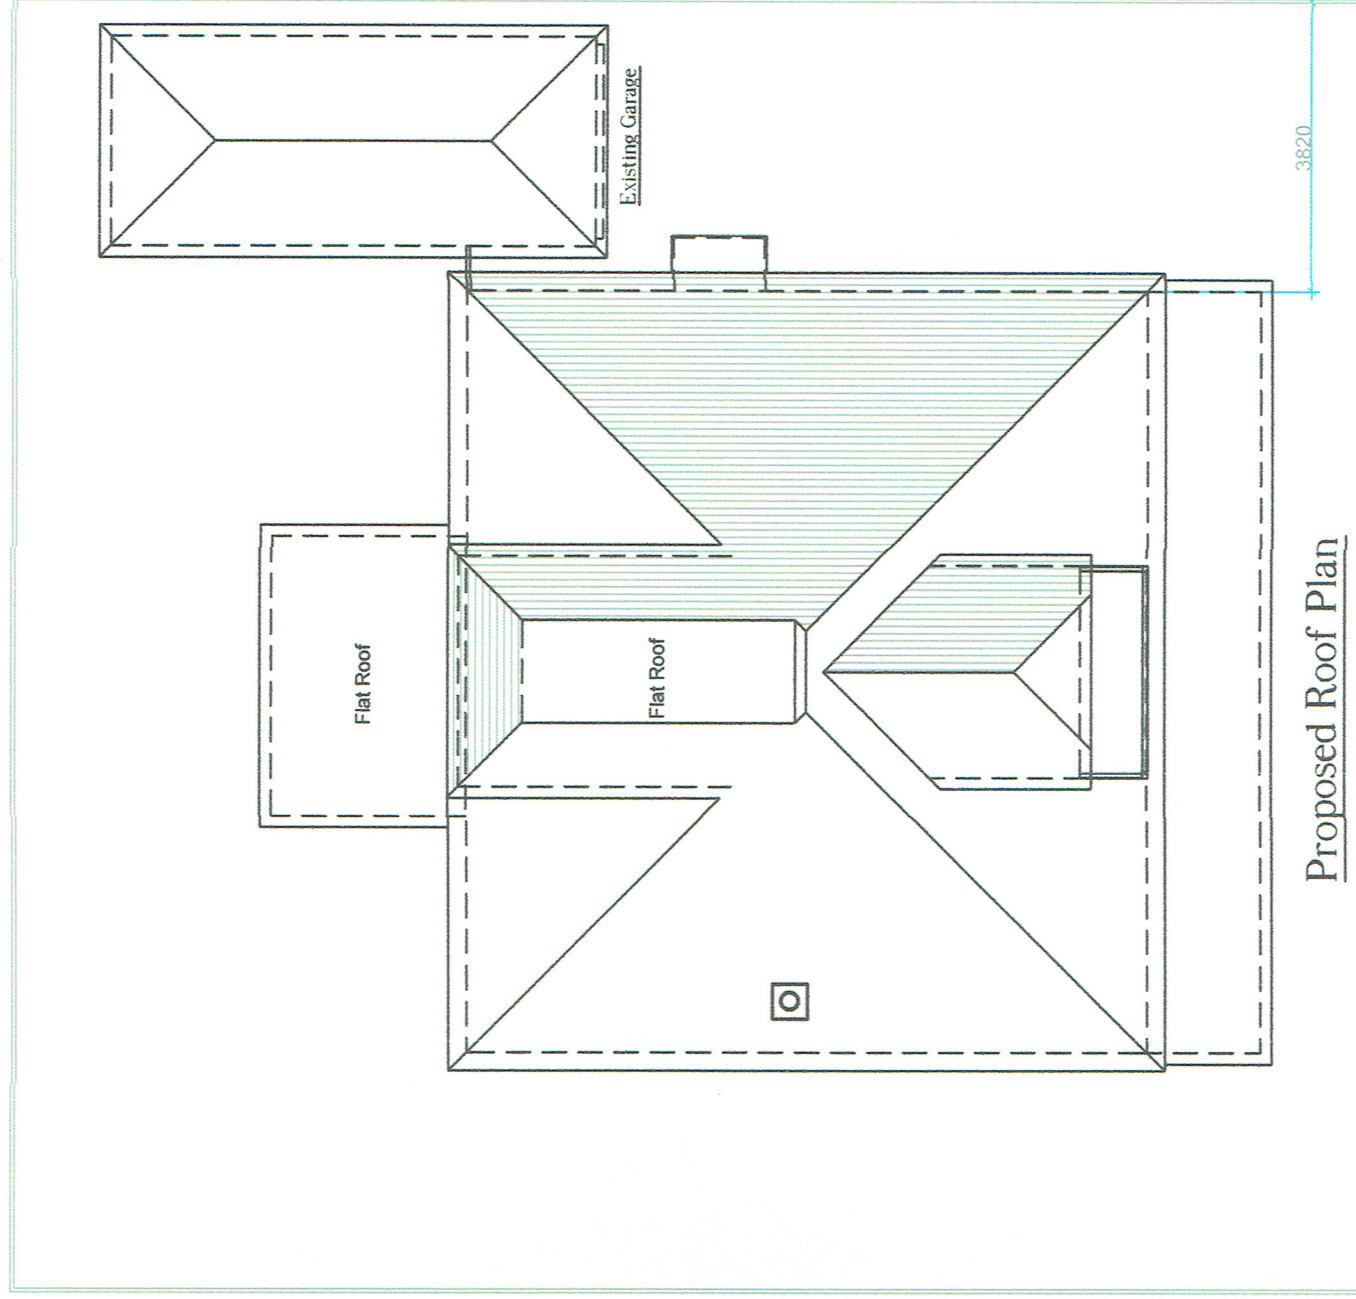


Proposed Roof Plan

Boundary

Existing Garage

Flat Roof

Flat Roof

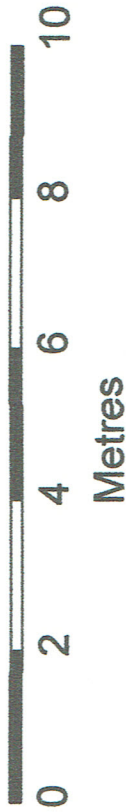

Scale 1:100 @ A3

Client's Name	Drawing Title	Drawing No	Date
Mr. & Mrs. M. Dignan	Loft Conversion with Dormers and Front Veranda	MDLP/4	04.01.21
Job Title	Scale	Status	Rev
20, Little Paddocks Ferring Worthing West Sussex BN12	1:100		01