



Proposed Rear Single Storey Extension 25, Ferring Lane Ferring BN12 6QT

Proposed Roof Plan

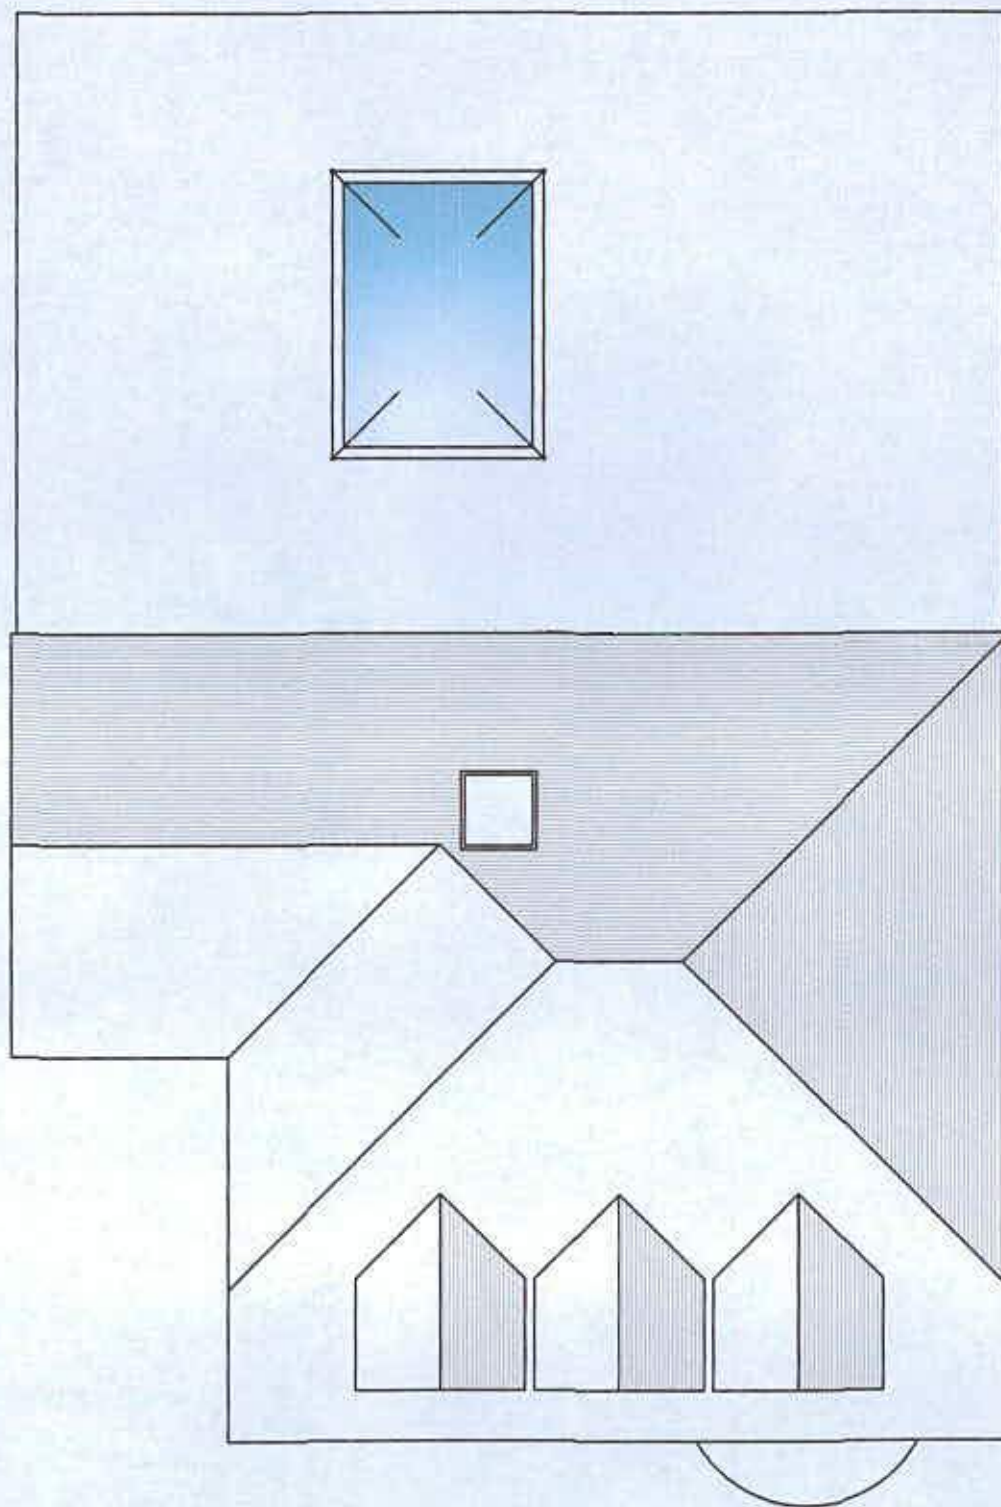

Existing Roof Plan

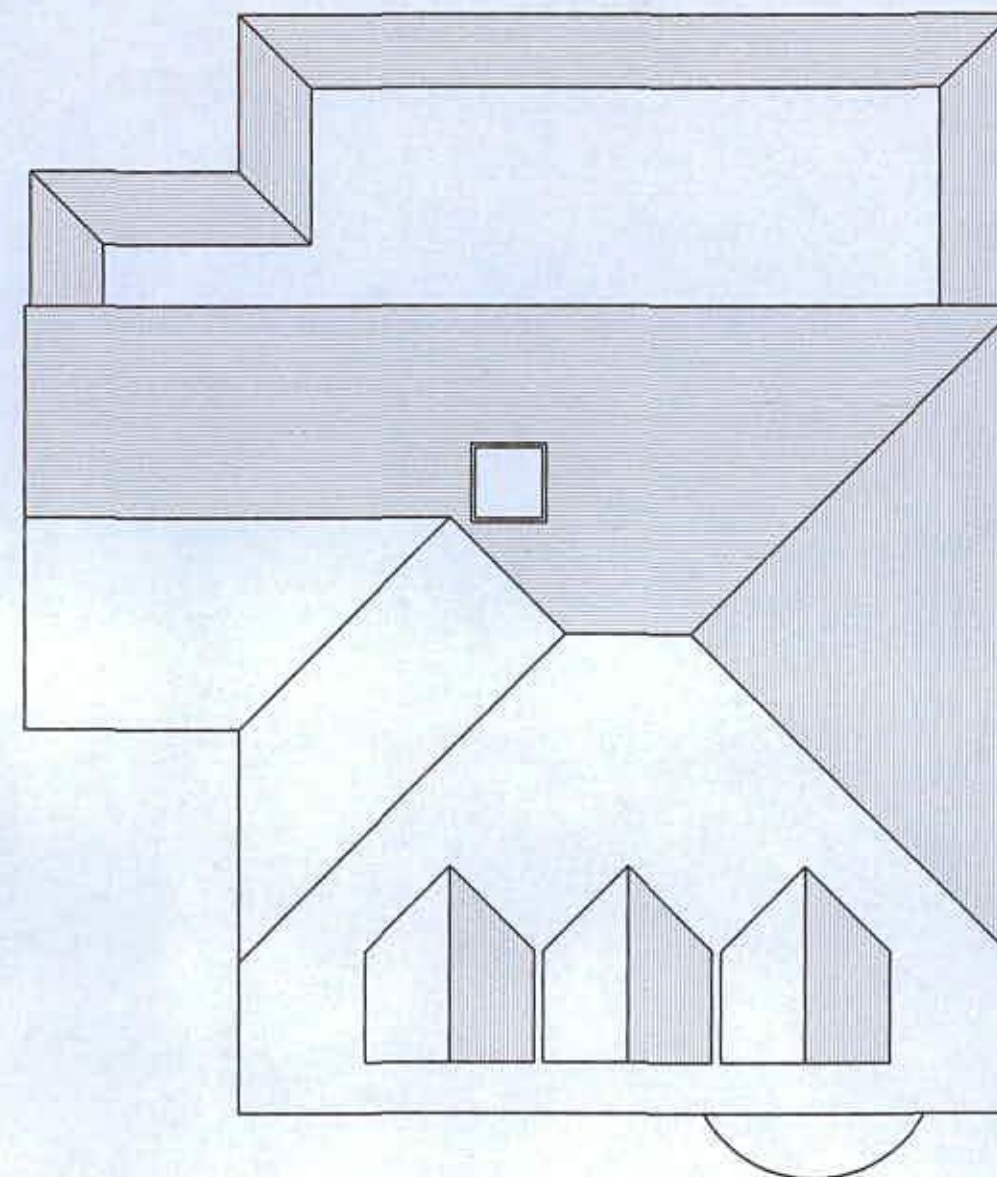

Scale 1:100 @ A3

Client's Name	Drawing Title	Drawn	Date
Mr. & Mrs. D. Pollard	Rear Single Storey Extension		15. 03. 18
	Existing Roof Plan	Drawing No.	Rev.
		FL/PA/4A1	01
Job Title	Scale	Status	
25, Ferring Lane Ferring Worthing W. Sussex BN12 6QT	1:100		

0 2 4 6 8 10
Metres