



Proposed Rear Single Storey Extension 25, Ferring Lane Ferring BN12 6QT

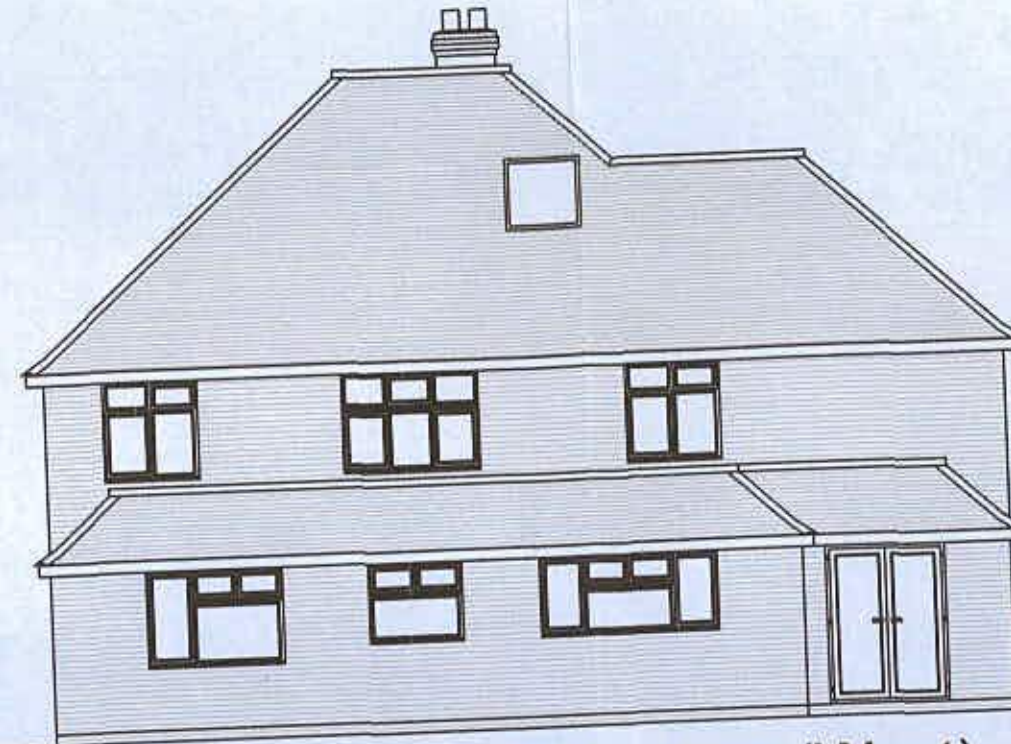

Existing Rear Elevation (West)

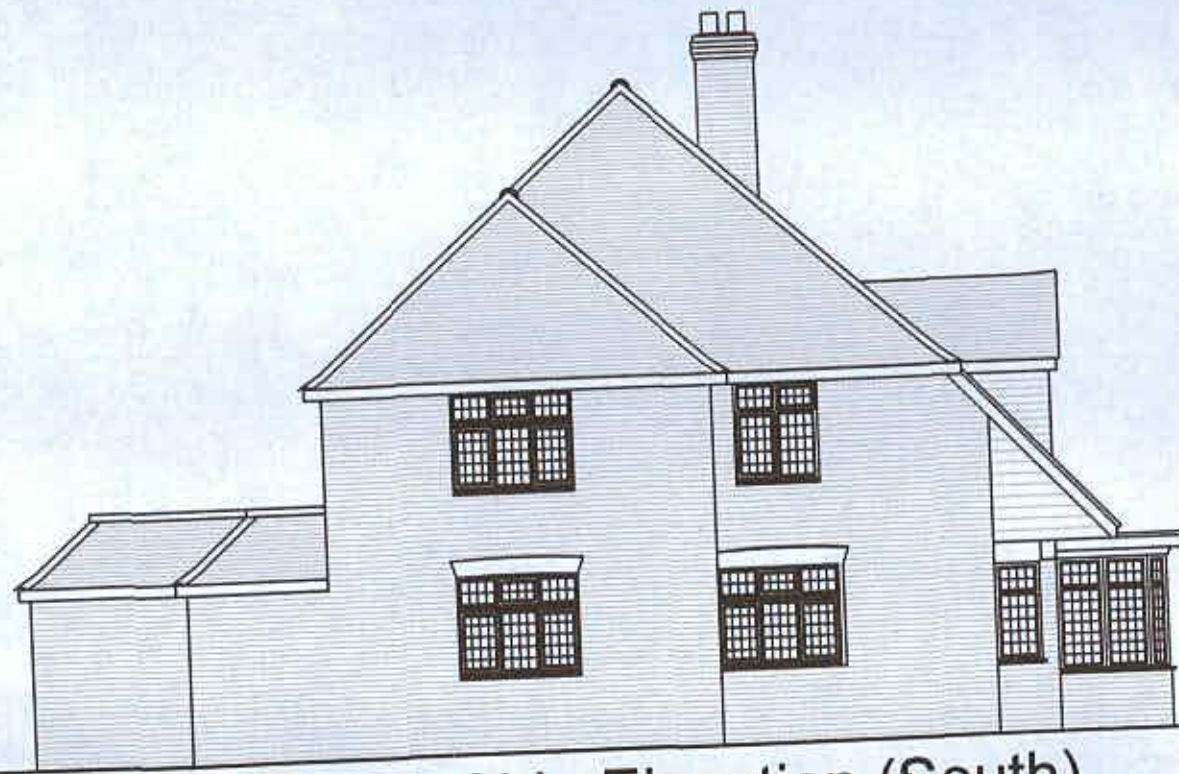

Existing Side Elevation (South)



Existing Side Elevation (North)

Scale 1:100 @ A3



Client's Name	Drawing Title	Drawn	Date
Mr. & Mrs. D. Pollard	Rear Single Storey Extension Existing Elevations	FL/PA/2A1	15.03.18
Job Title	Scale	Sheet	Rev.
25, Ferring Lane Ferring Worthing W. Sussex BN12 6QT	1:100		01