



# Proposed Rear Single Storey Extension 25, Ferring Lane Ferring BN12 6QT

## Proposed Floor Plan

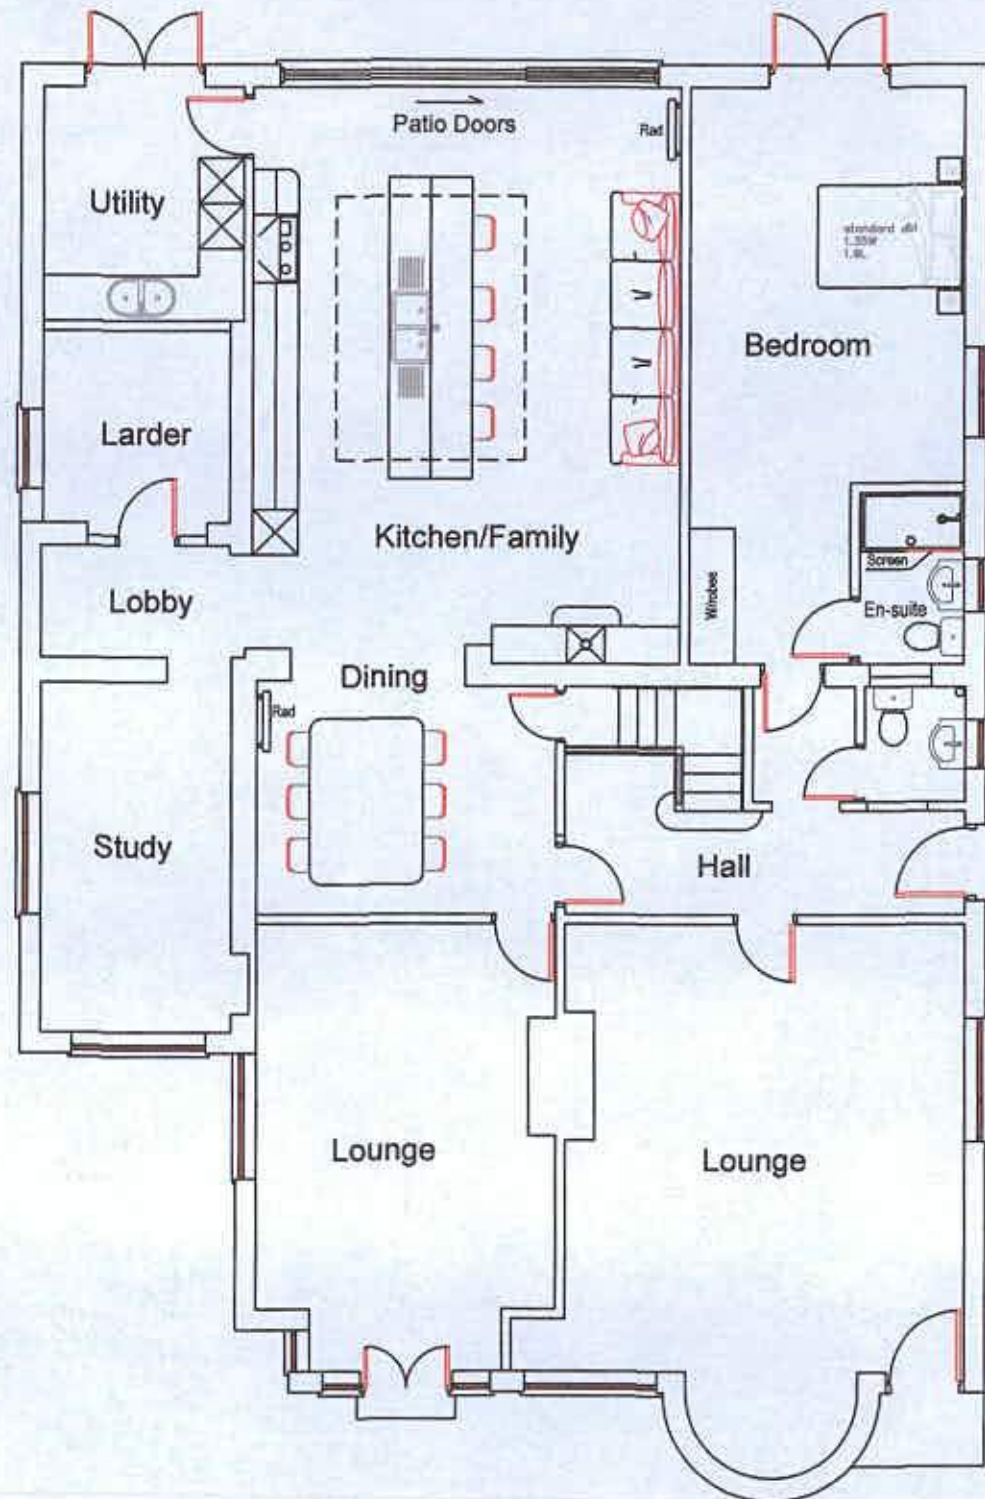

0 2 4 6 8 10  
Metres

## Existing Floor Plan

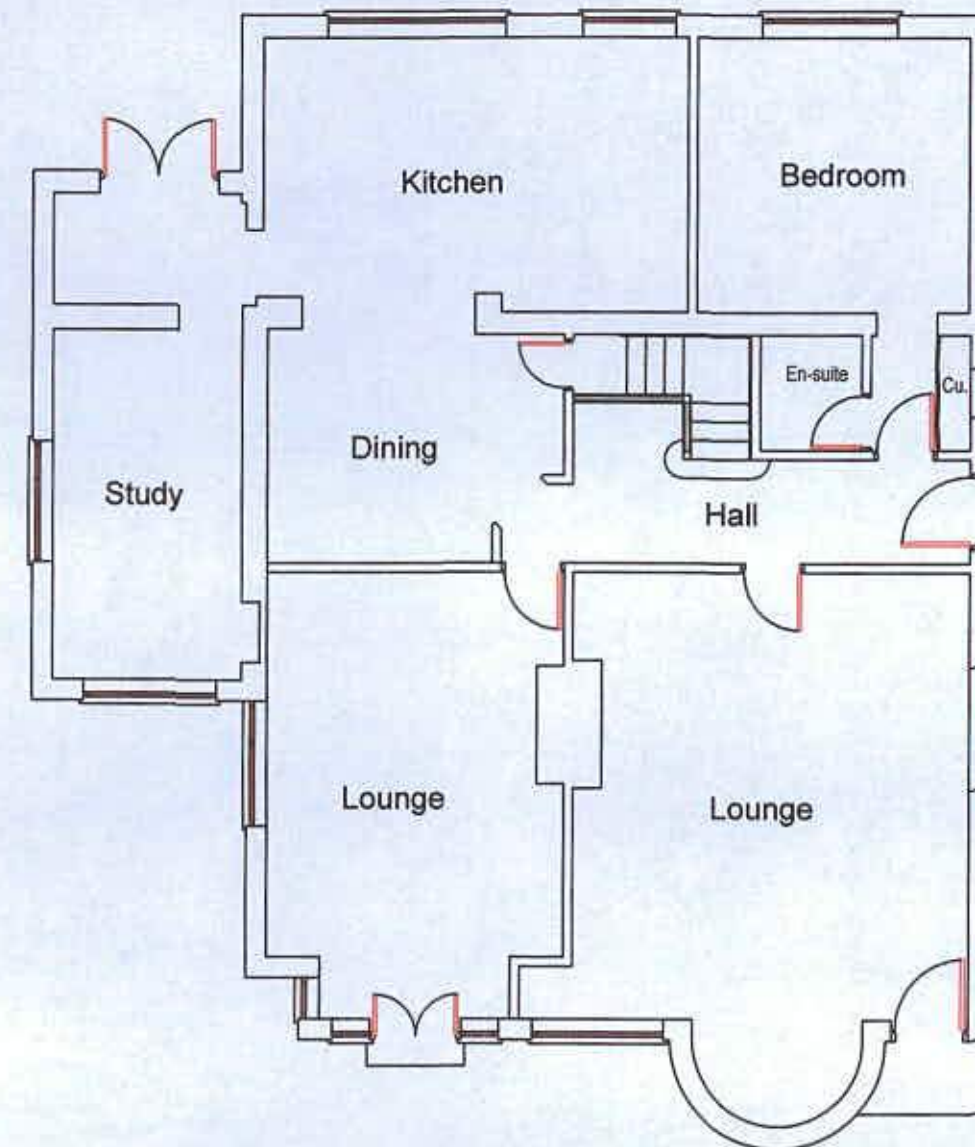

Scale 1:100 @ A3

|                                                            |                              |             |            |
|------------------------------------------------------------|------------------------------|-------------|------------|
| Client's Name                                              | Drawing Title                | Drawn       | Date       |
| Mr. & Mrs. D. Pollard                                      | Rear Single Storey Extension |             | 15. 03. 18 |
|                                                            | Existing Floor Plan          | Drawing No. | Rev.       |
|                                                            |                              | FL/PAV1A1   | 01         |
| Job Title                                                  | Scale                        | Status      |            |
| 25, Ferring Lane<br>Ferring Worthing<br>W. Sussex BN12 6QT | 1:100                        |             |            |

