




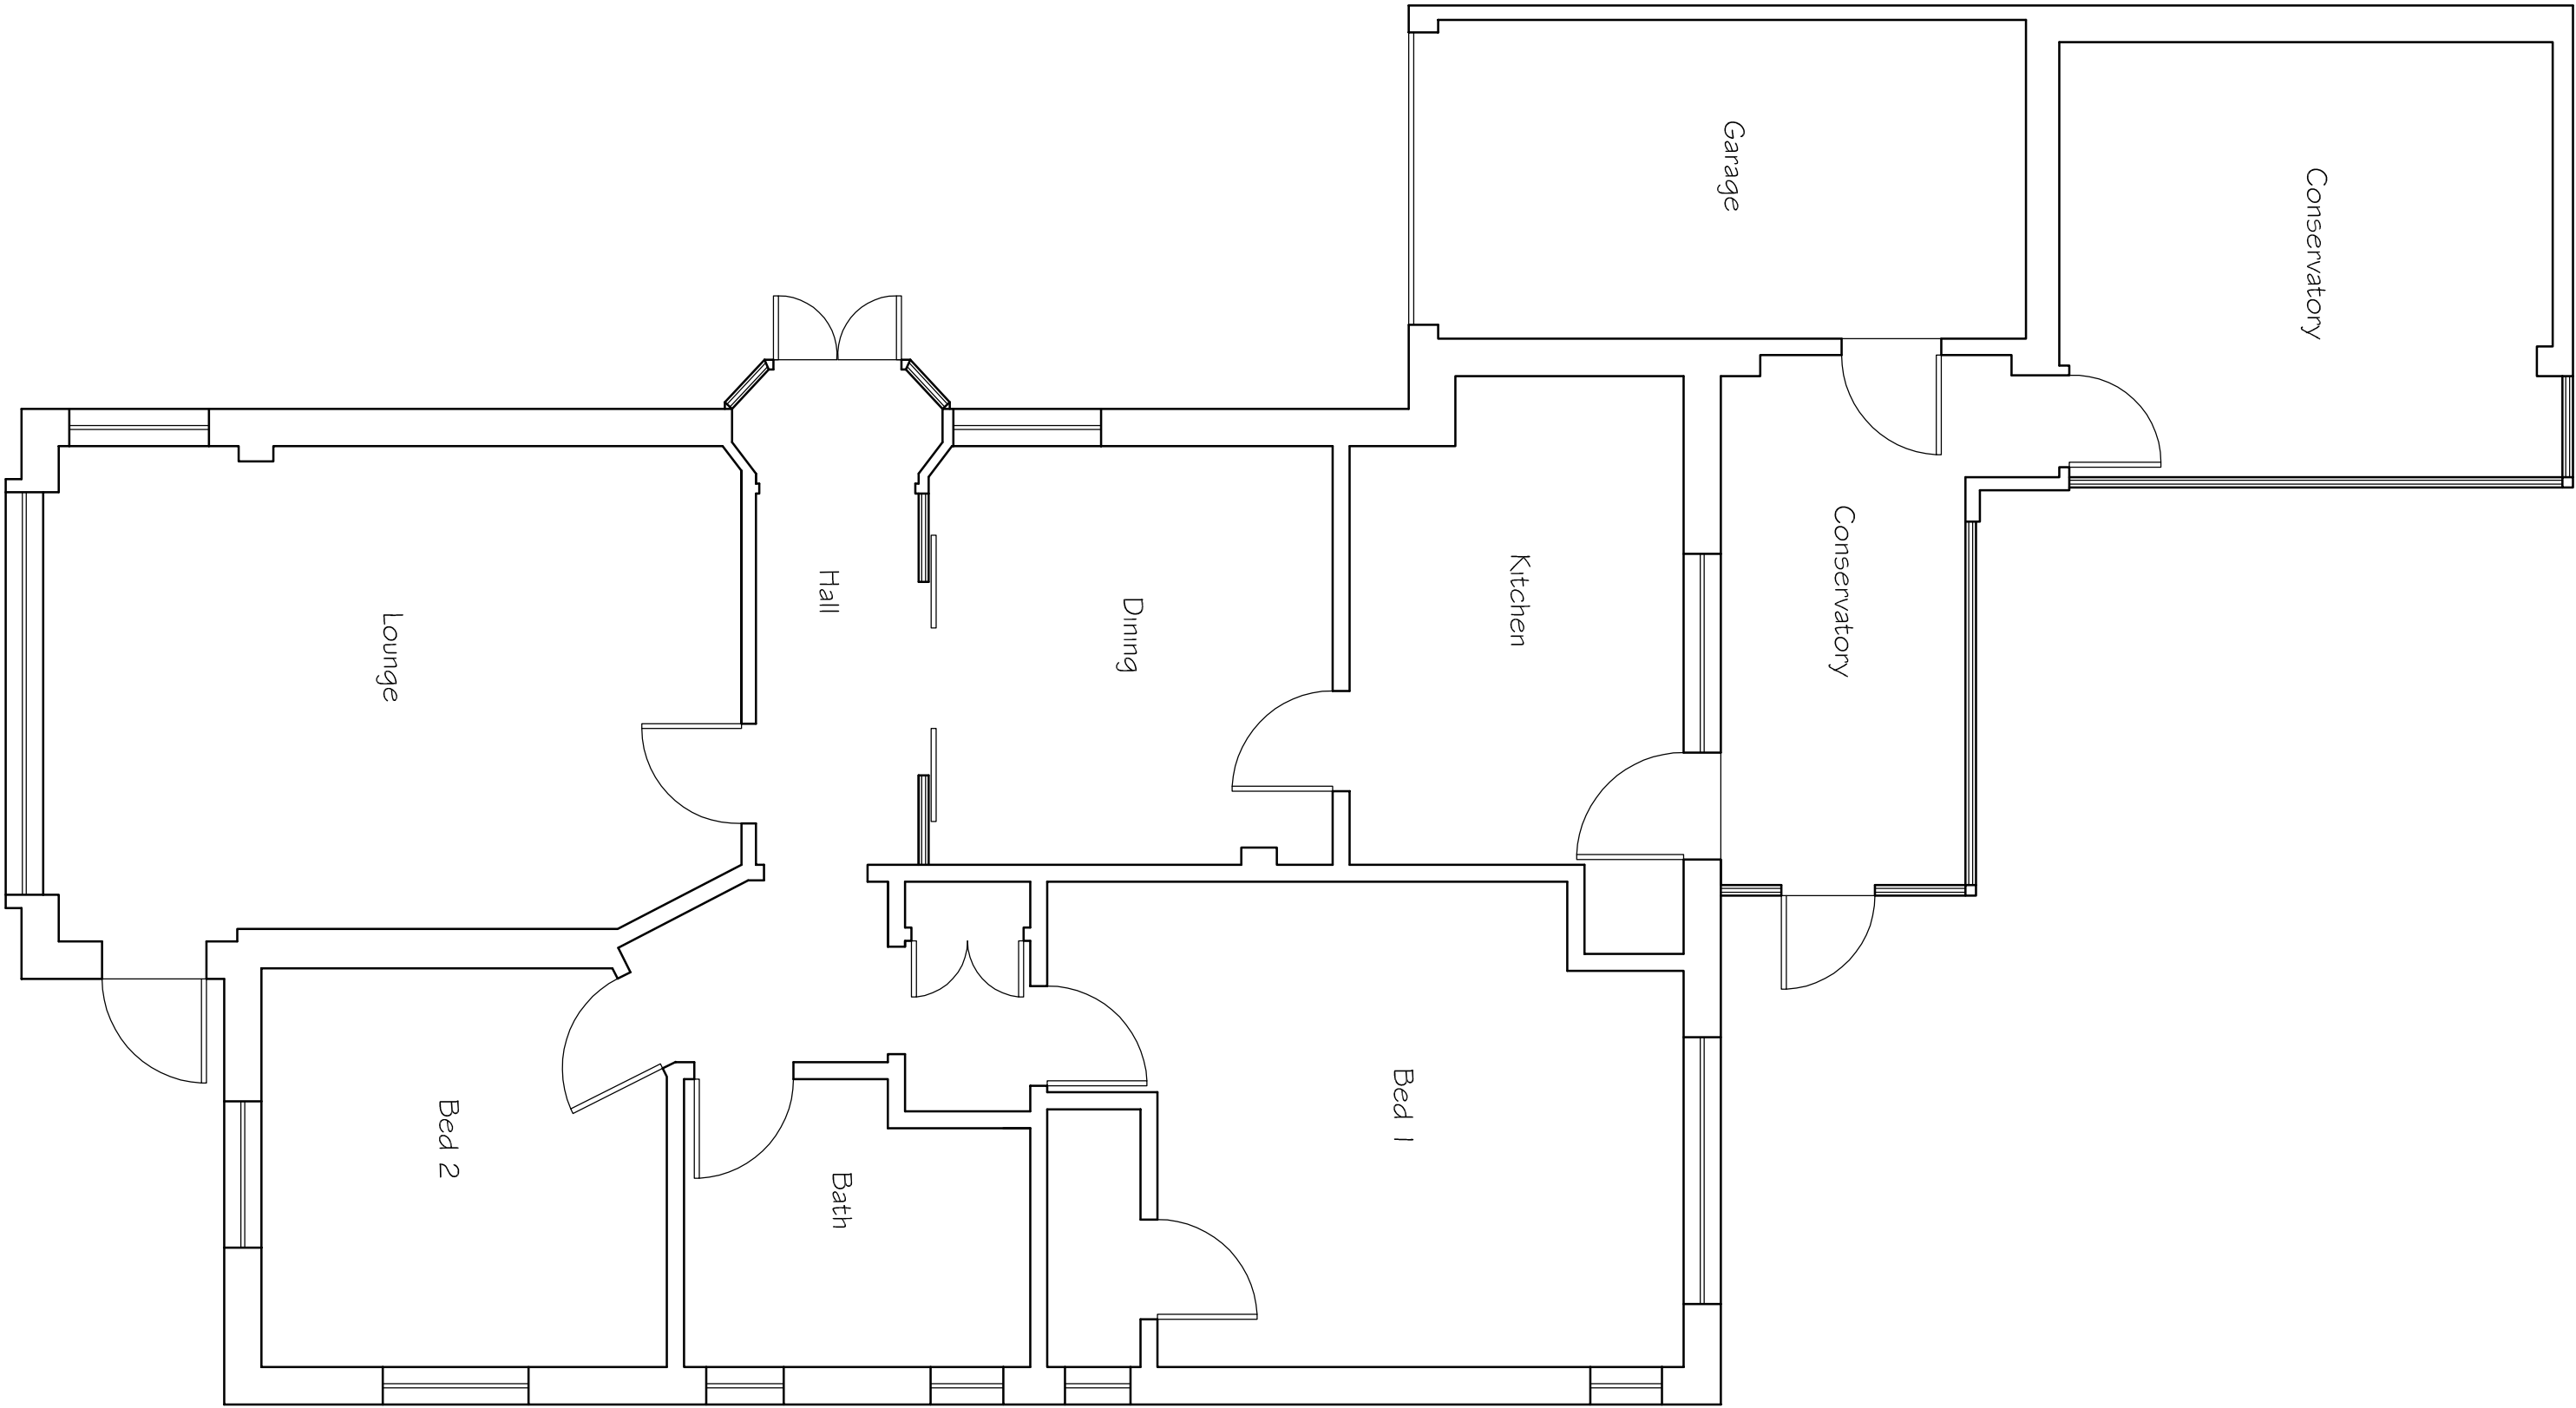

Existing Ground Floor Plan

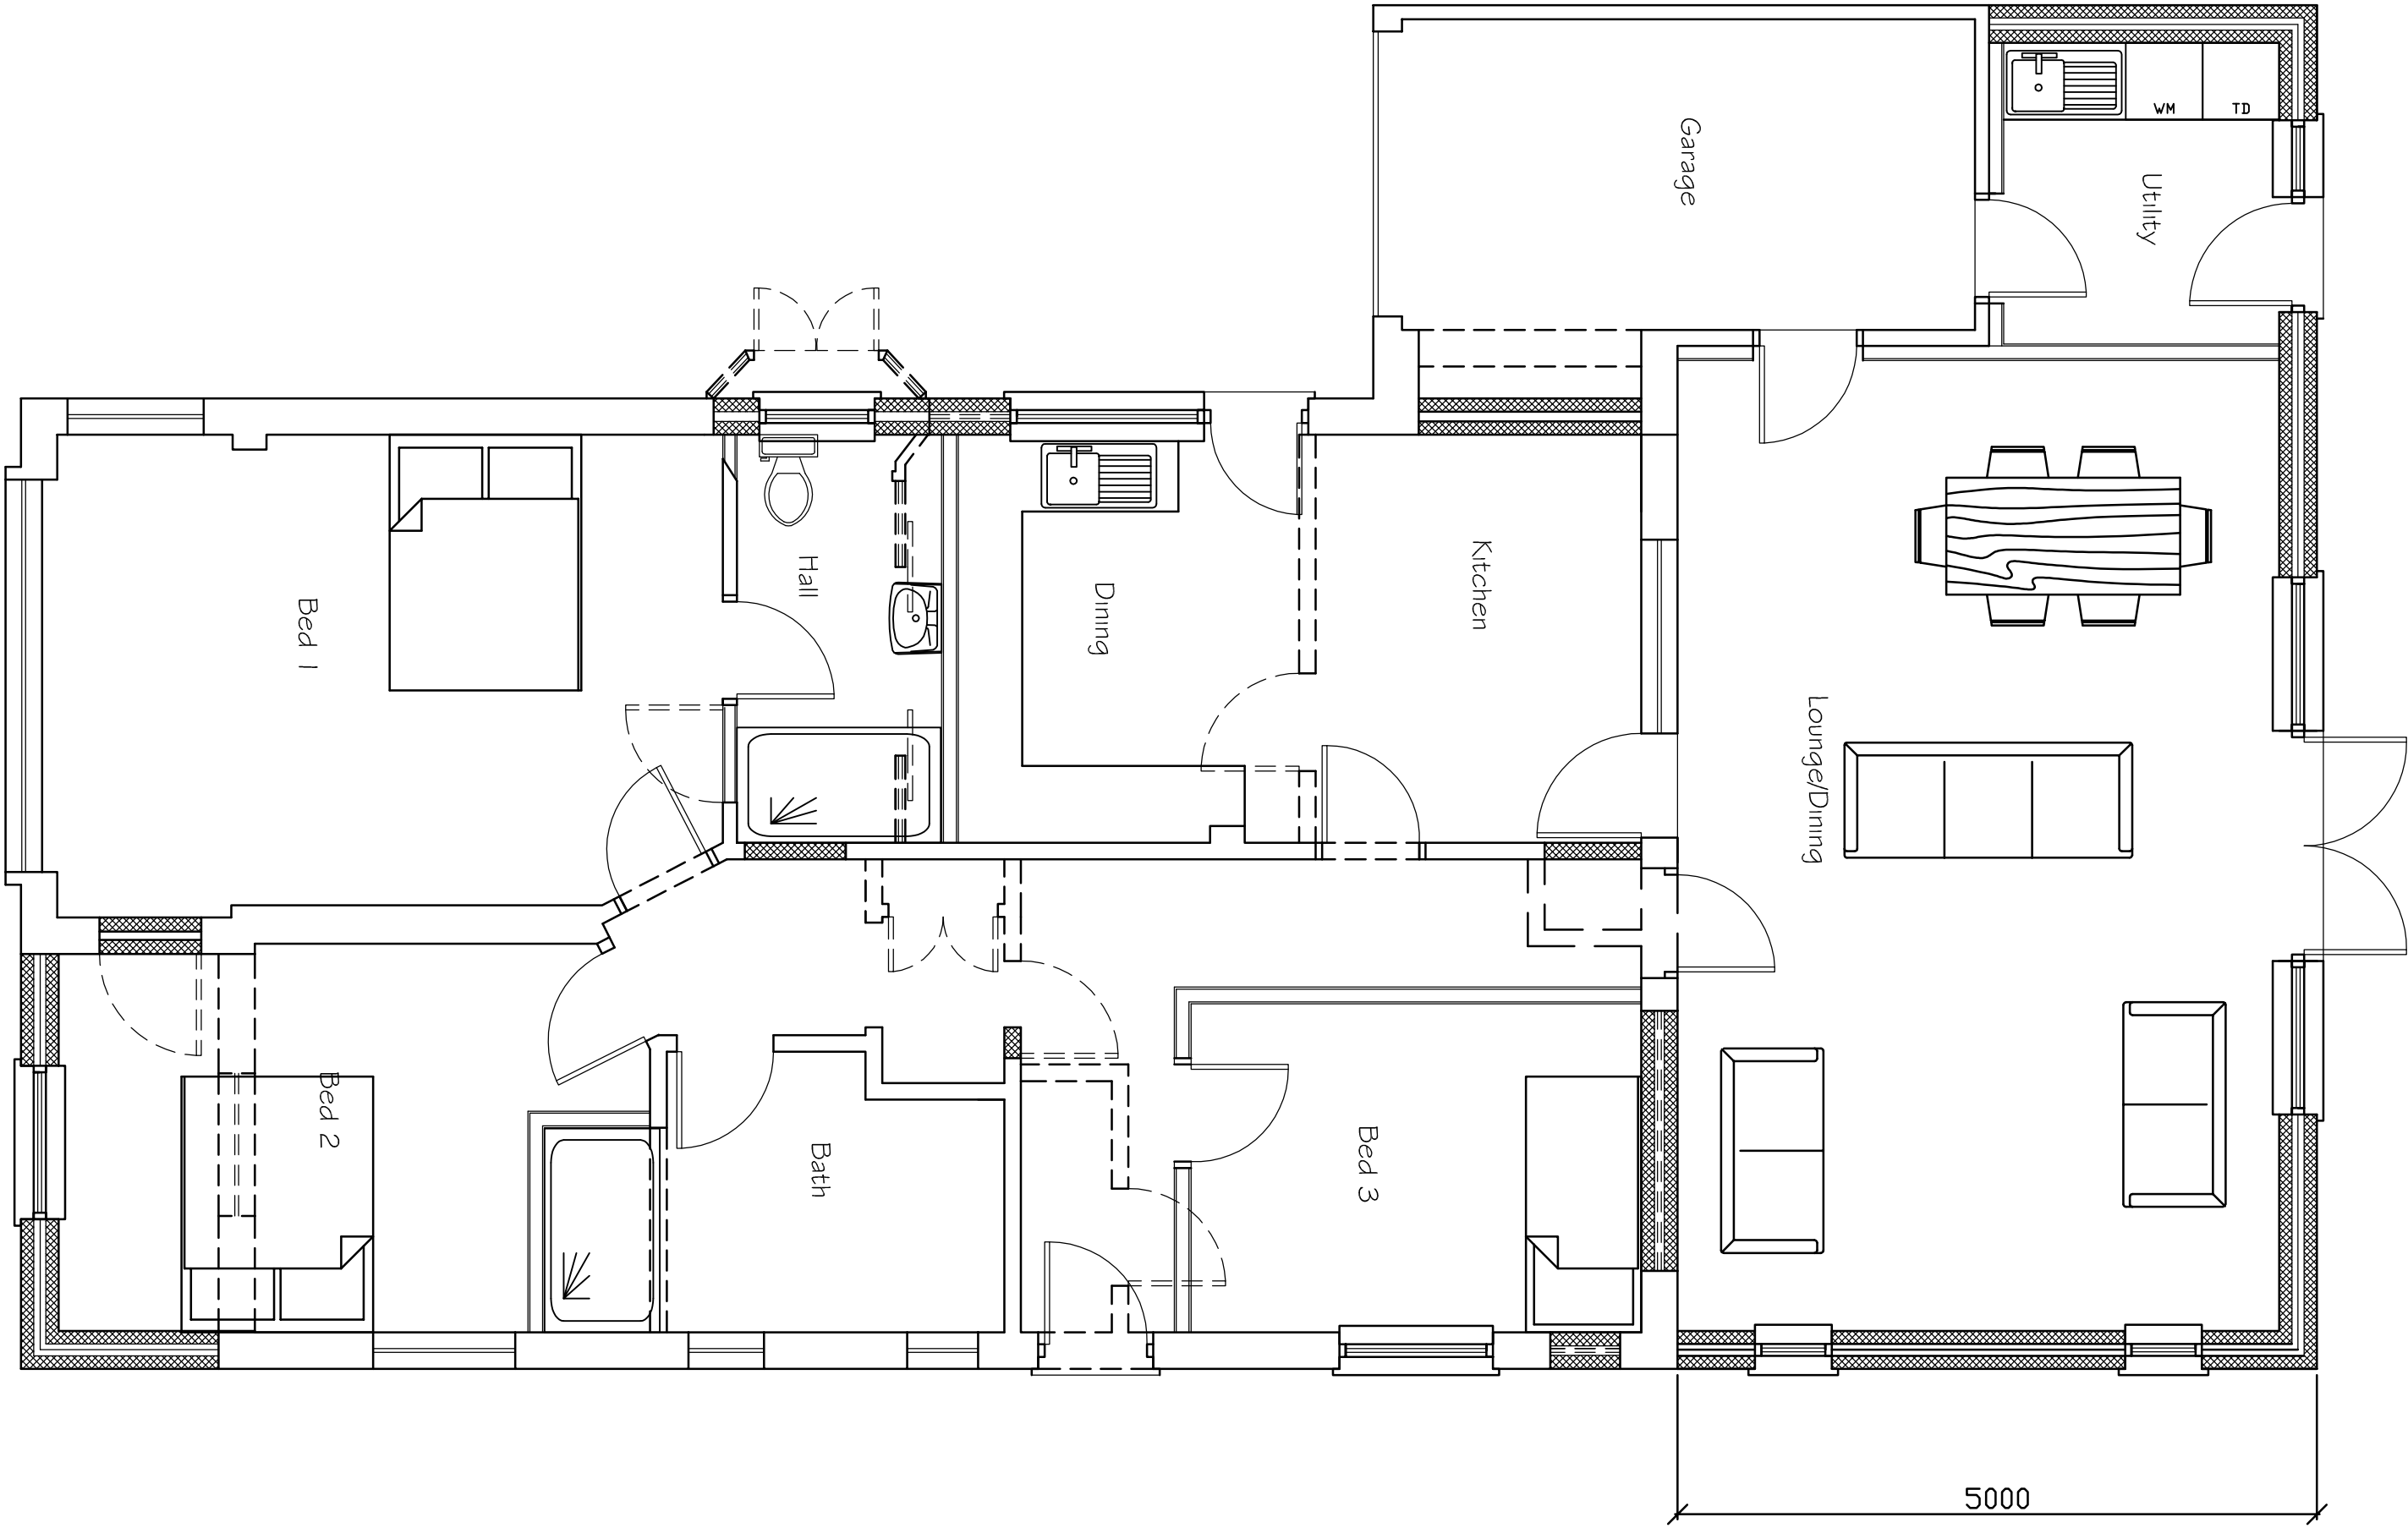

Proposed Ground Floor Plan

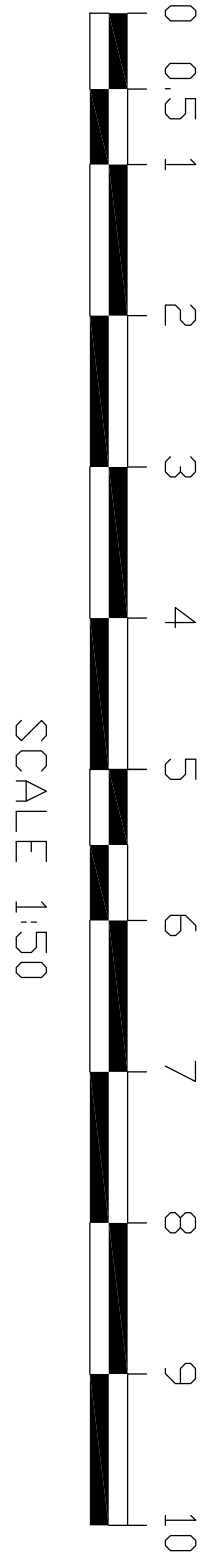

Tony Rogers Building Consultants Address: 40 Dawn Crescent, Upper Beeding West Sussex, BN44 3WH Telephone: 01903 815225 Fax: 01903 815225	
Rev:	Revision Description:
Date:	
Client: Mr R Meredith	
Address: 31 Beehive Lane Ferring West Sussex BN12 5NR	
Project: Proposed rear/ side and front extensions	
Scale: Paper Size	1:50 A1
Date: March 2018	
Drawing No: 18/1290/01	
Drawn By: AWR	Revision: