




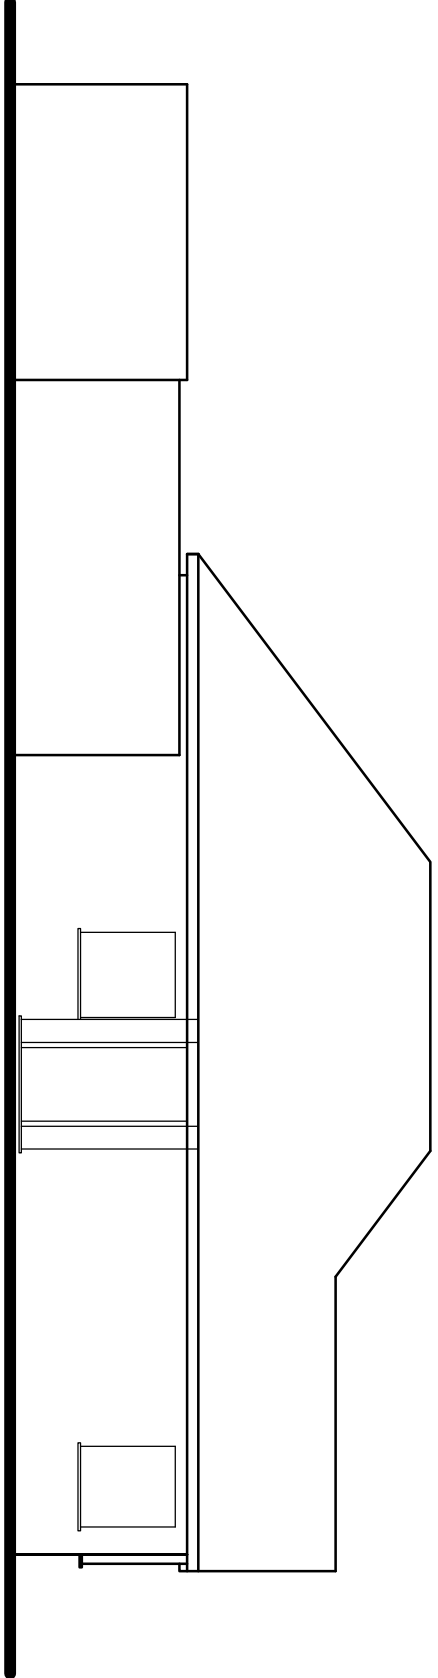


Existing Side Elevation

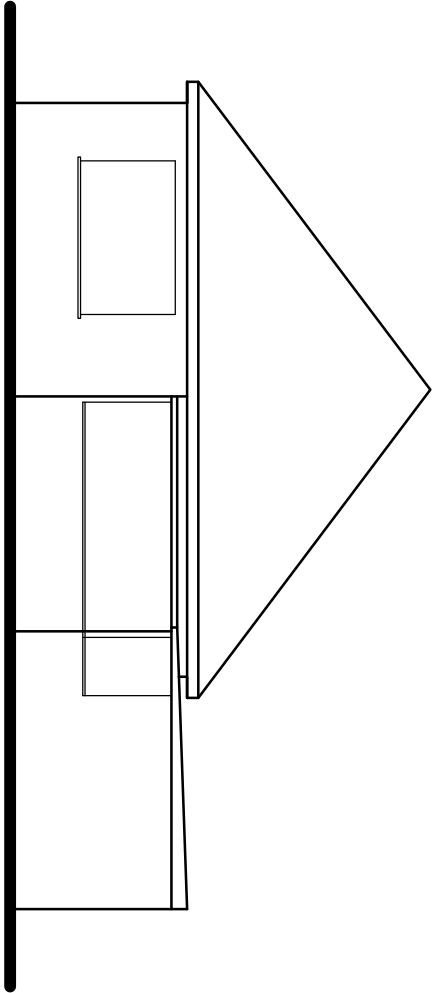


Existing Rear Elevation

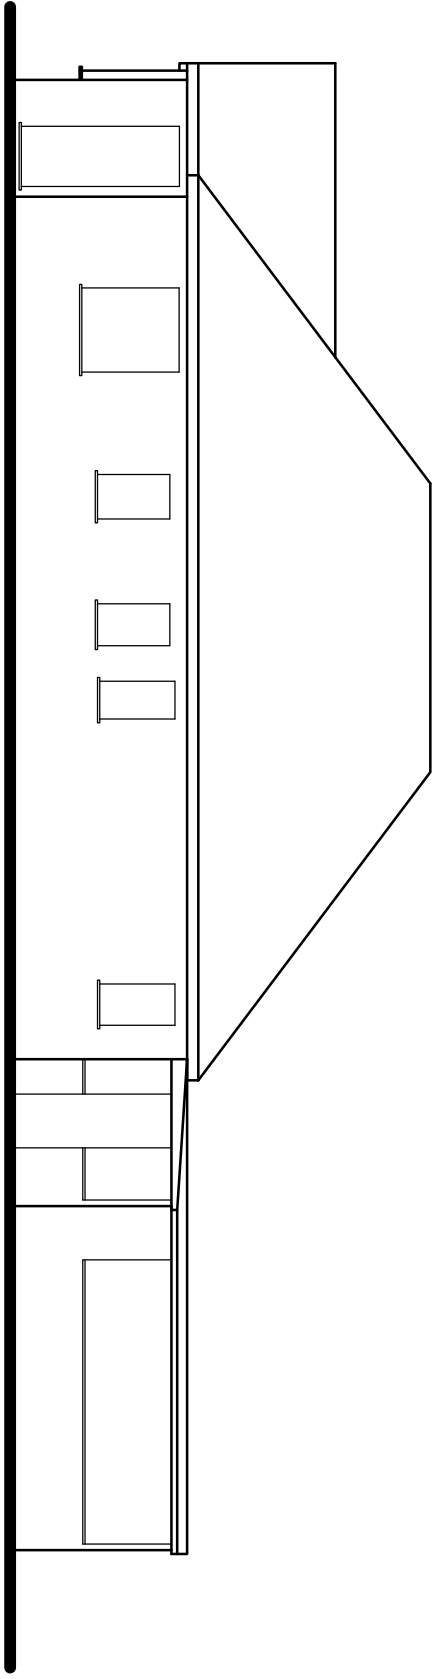

Existing Side Elevation

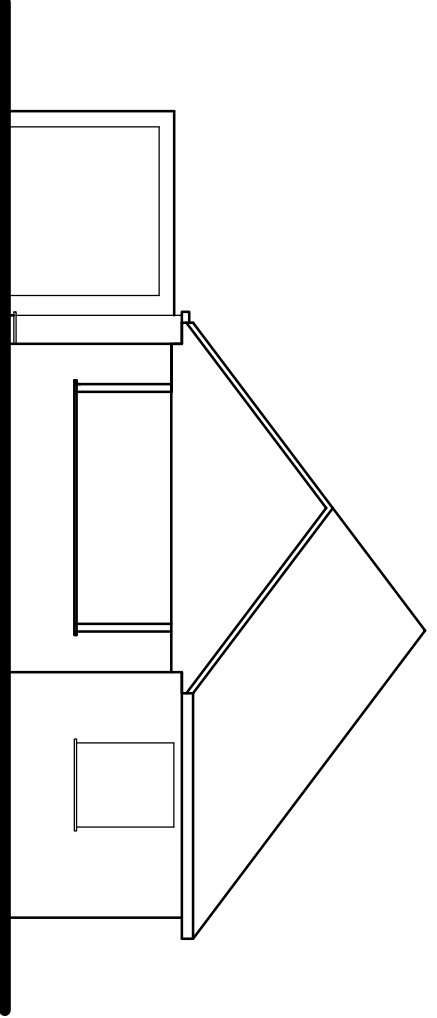


Existing Front Elevation

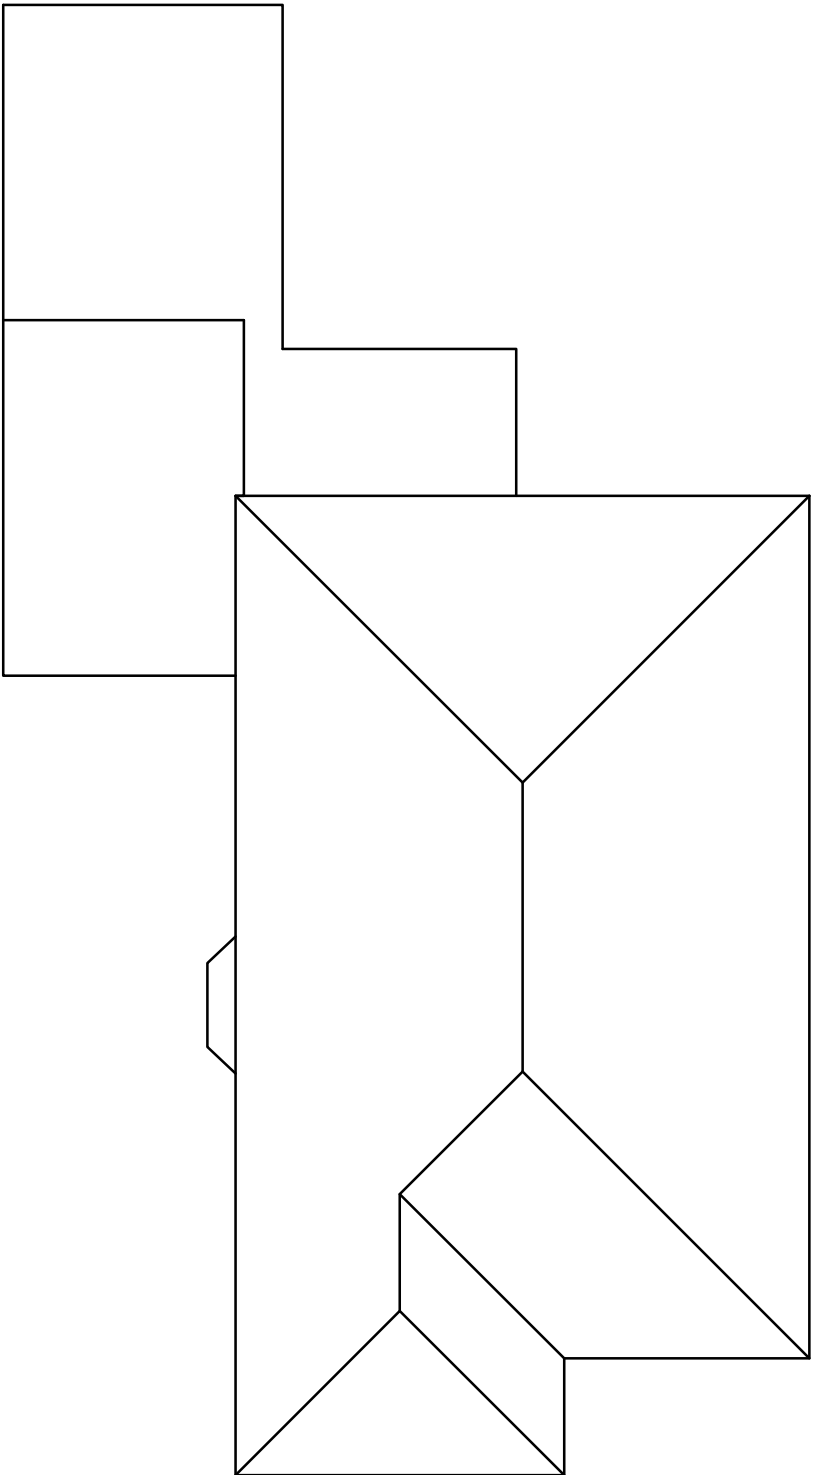


Existing Roof Plan




Proposed Side Elevation

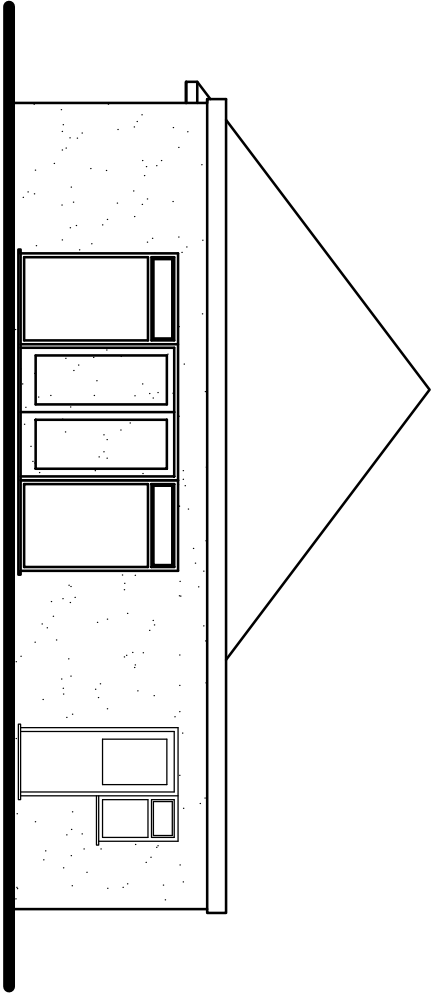


Proposed Rear Elevation

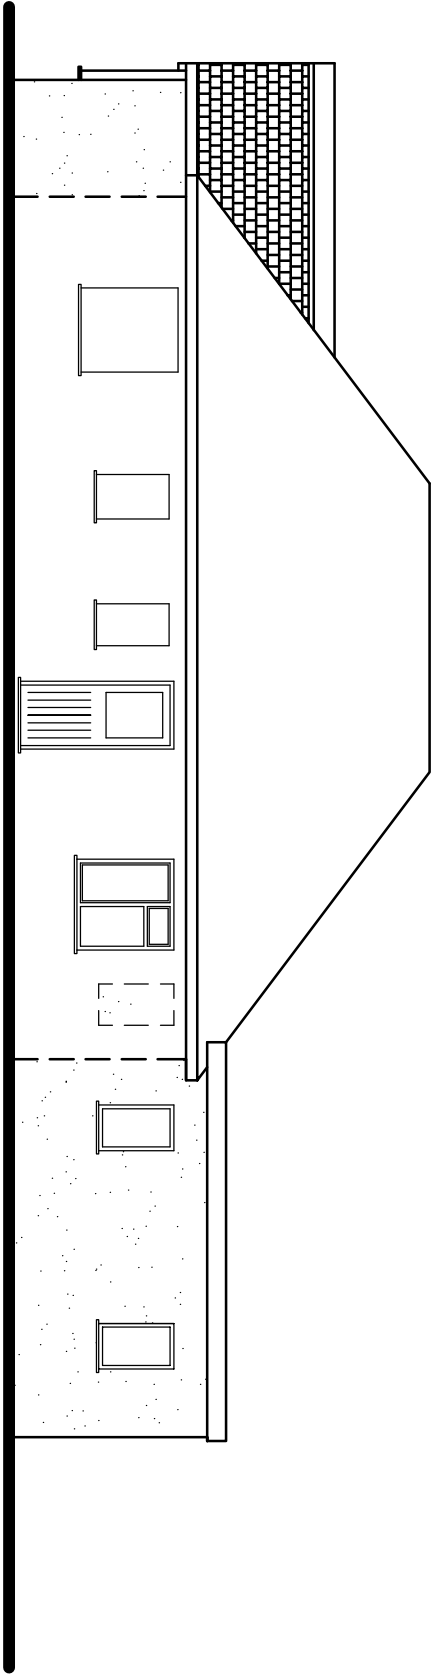


Proposed Side Elevation

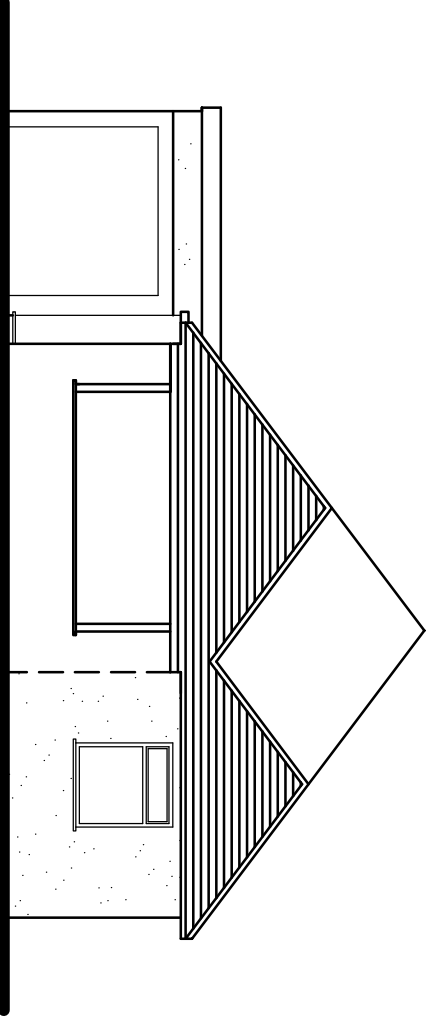

Proposed Front Elevation

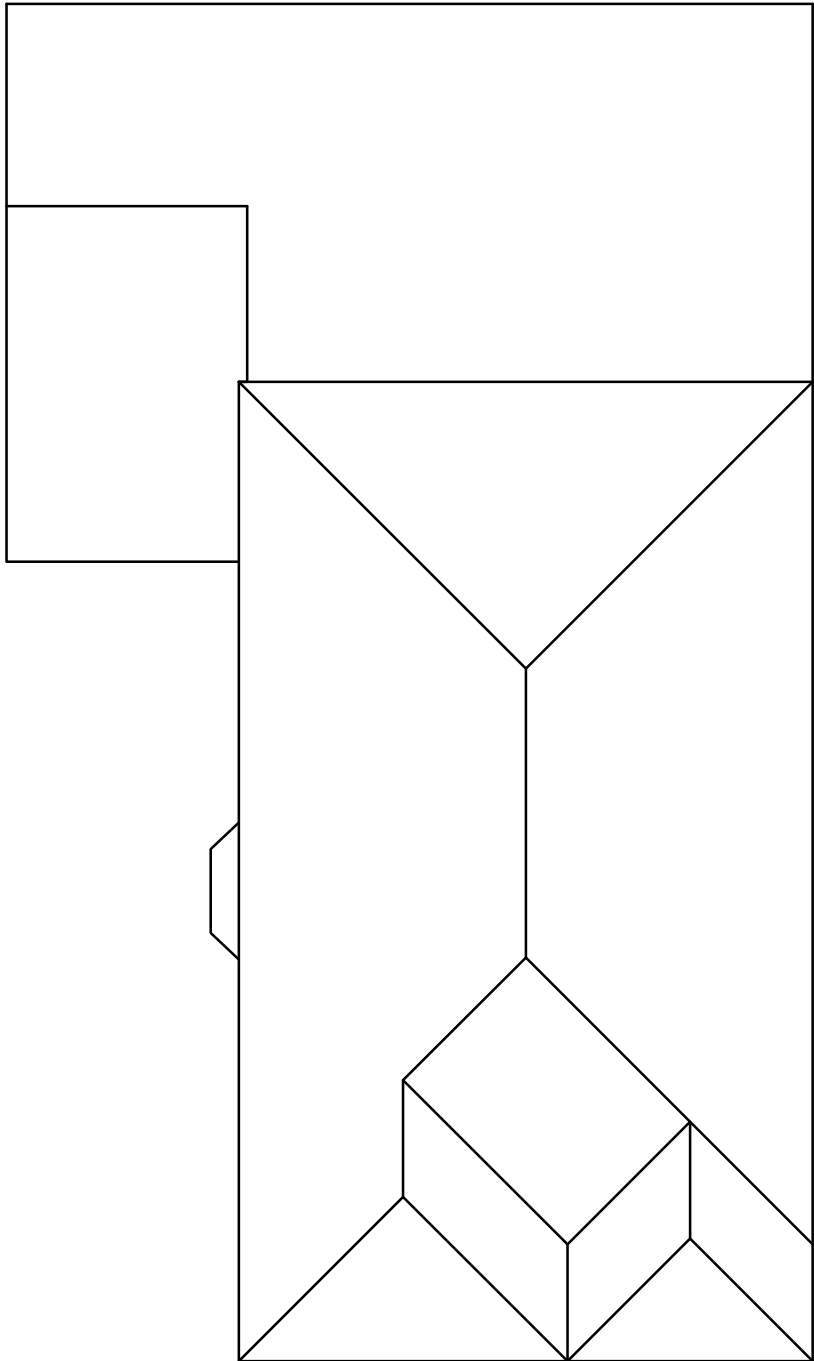

Proposed Roof Plan

 

SCALE 1:100

Tony Rogers Building Consultants Address: 40 Dawn Crescent, Upper Beeding West Sussex, BN44 3WH Telephone: 01903 815225 Fax: 01903 815225	
Rev:	Revision Description:
Date:	
Client: Mr R Meredith	
Address: 31 Beehive Lane	
Ferring	
West Sussex	
BN12 5NR	
Project: Proposed rear/ side and front extensions	
Scale:	1:100
Paper Size	A1
Date:	March 2018
Drawing No:	18/1290/02
Drawn By:	AWR
Revision:	