
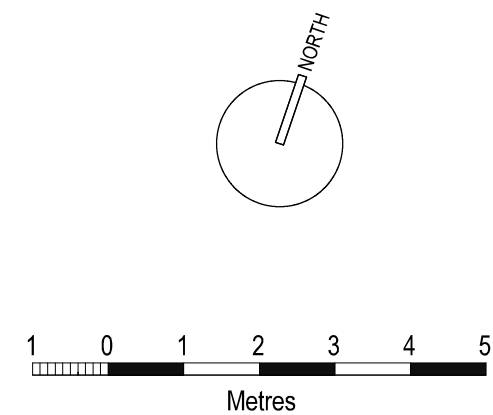


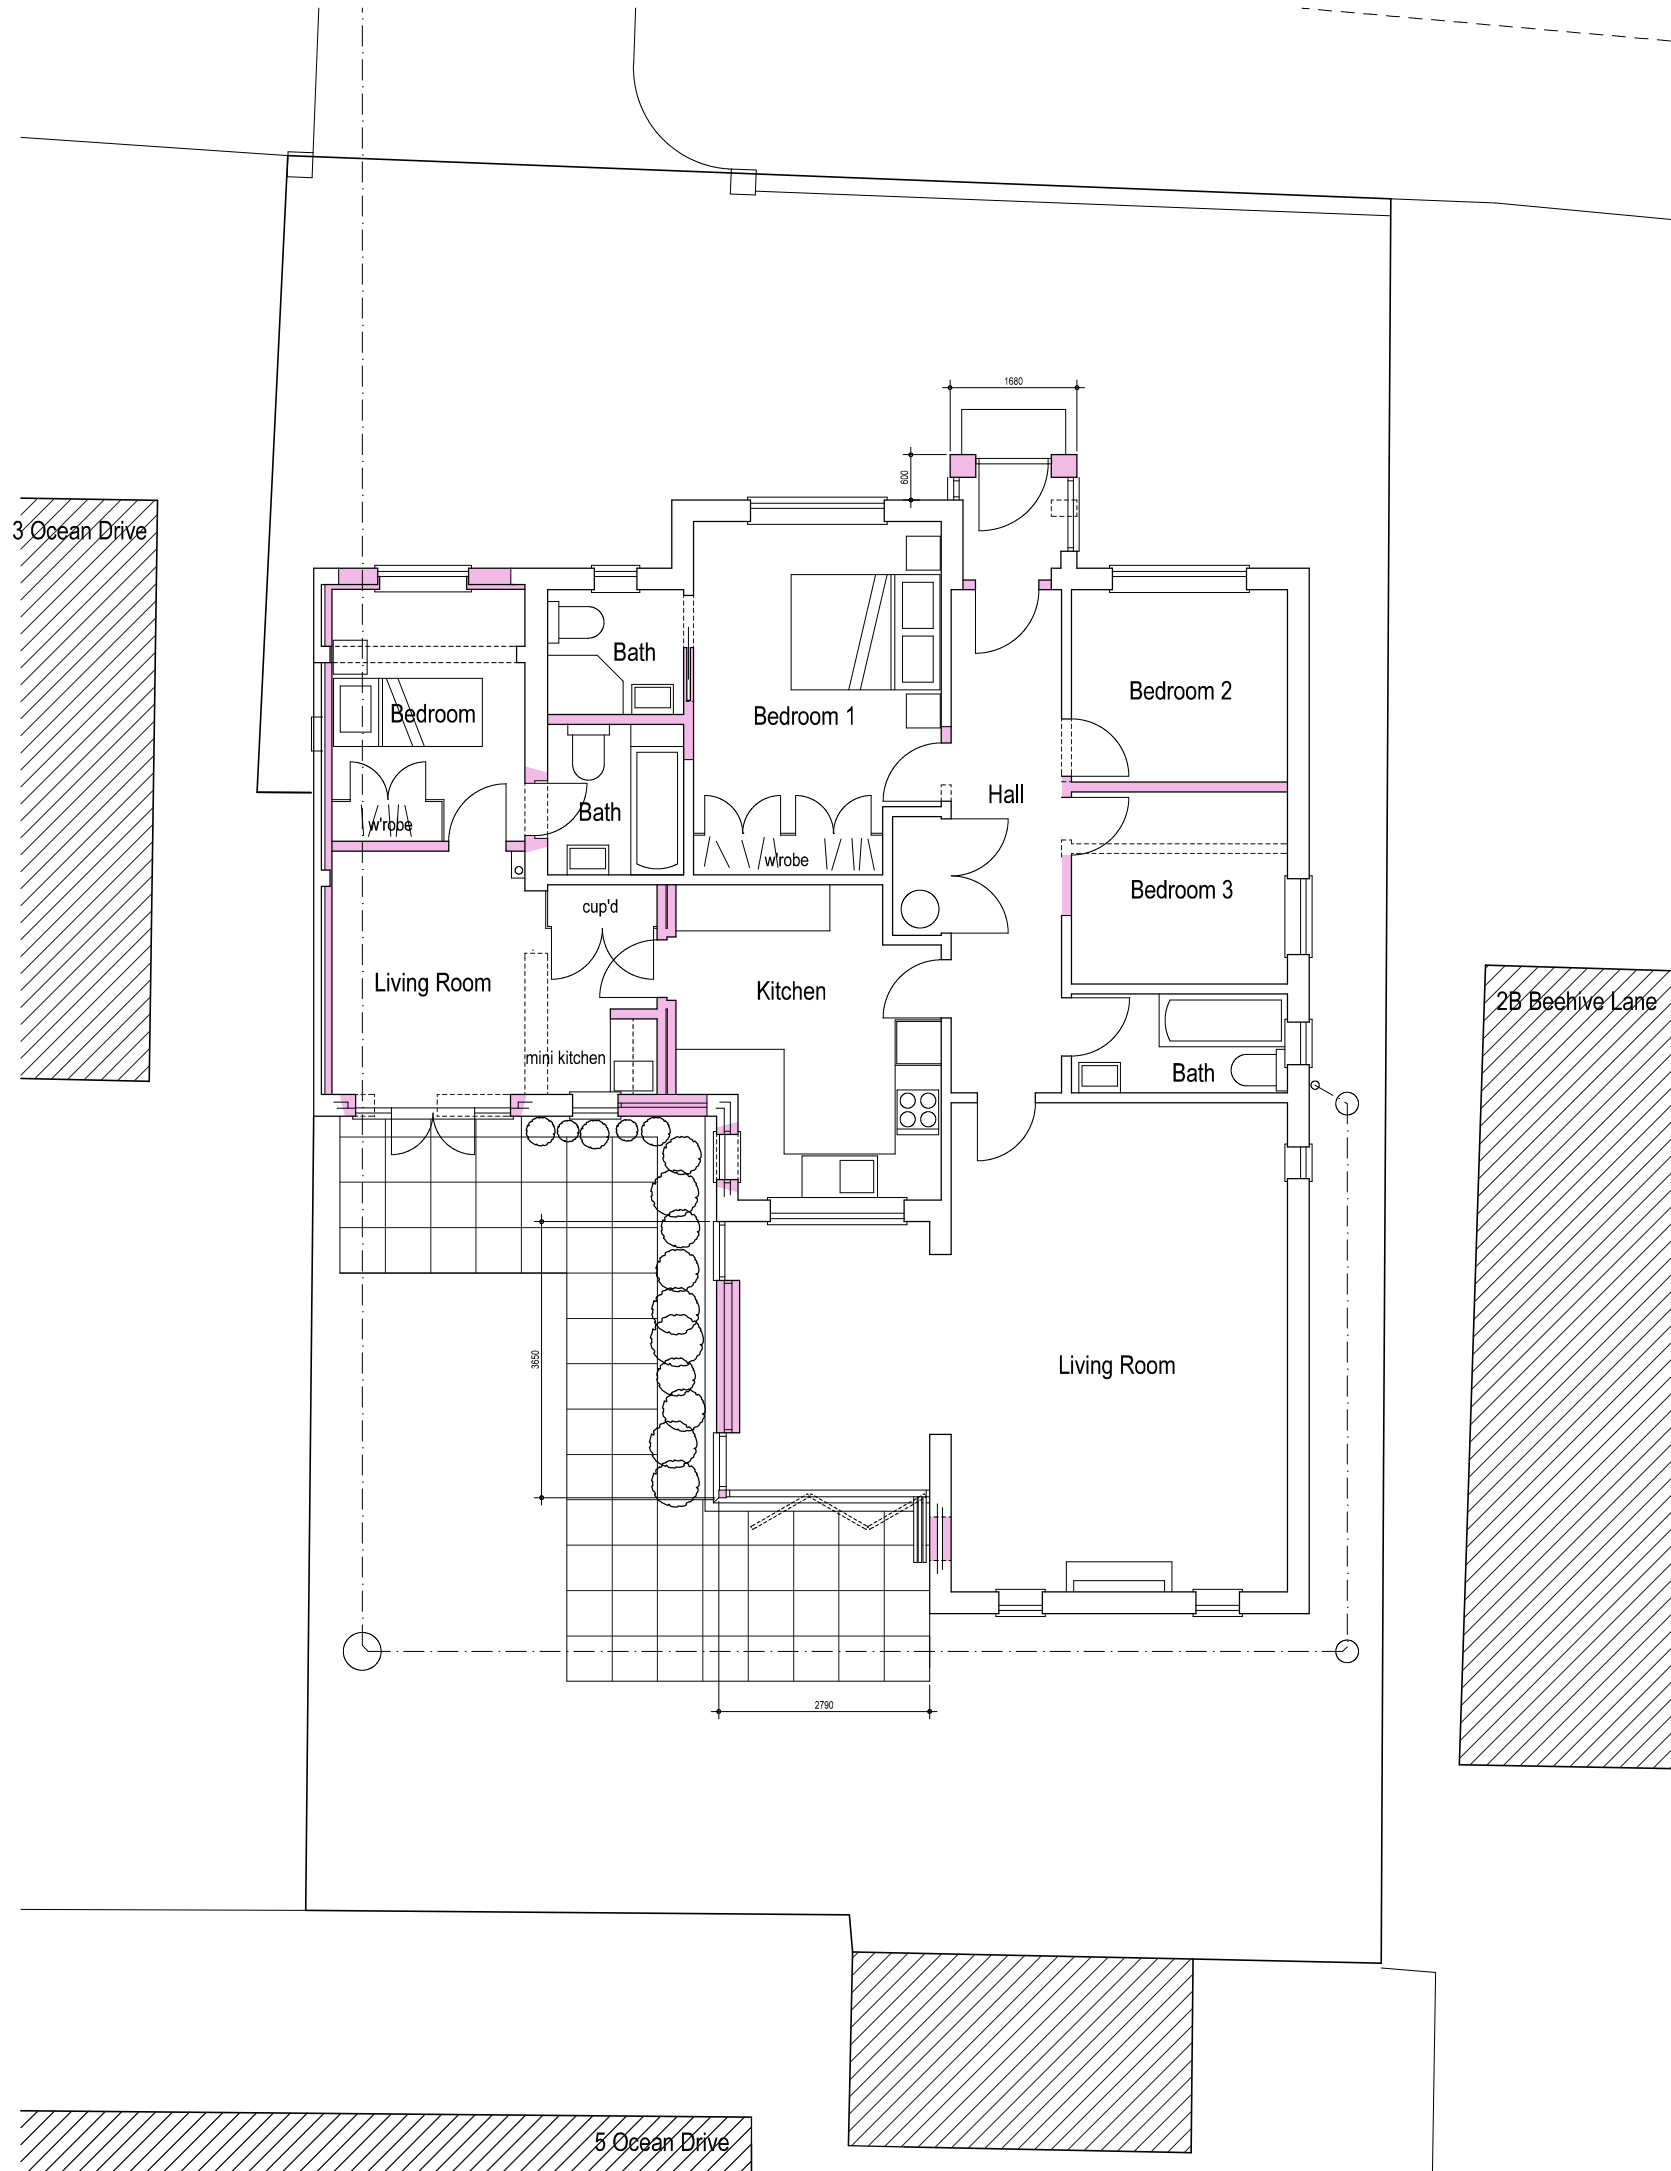

Revisions
PROJECT

2A Beehive Lane
Ferring

DRAWING

Site / Ground Floor Plan
as Proposed

SCALE	DATE	DRG No
1:100@A3	Apr 2019	1904/C01

Glenn Curran MCIAT

ARCHITECTURAL DESIGN + TECHNOLOGY
THE STUDIO 19 UPPER WEST DRIVE FERRING WEST SUSSEX BN12 5RG
T 01903 248787 M 07505 306375 E INFO@GLENNCURRAN.CO.UK

© Copyright