



Existing North Elevation

0 1m 5m 10m
scale 1:100




Existing East Elevation

0 1m 5m 10m
scale 1:100



Existing South Elevation

0 1m 5m 10m
scale 1:100

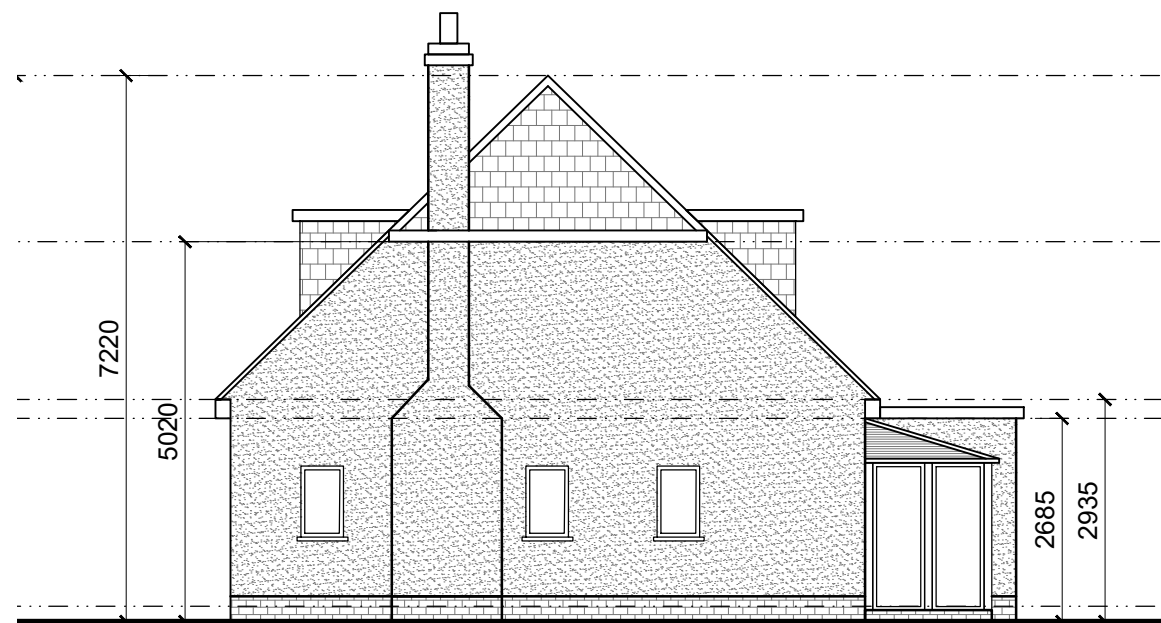

Existing West Elevation

0 1m 5m 10m
scale 1:100



E: Cre8tivelines@outlook.com M:07500181917
No.2 Old School, Old School Lane, Fittleworth, RH20 1JZ

THESE DRAWINGS ARE FOR PLANNING PERMISSION ONLY.
ALL MEASUREMENTS TO BE TAKEN ON SITE FOR BUILDING
WORKS.

PROJECT Groome, No.66	DRAWING NO. 1459-P300	SCALE 1:100 @ A3	02	A
ADDRESS No.66 The Cottage Elm Park Ferring BN12 5RW	DRAWING TITLE Existing North, East, South & West	DRAWN BY CRE8TIVE LINES - ROZ NOWAK		
			May	2020