
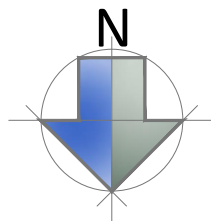
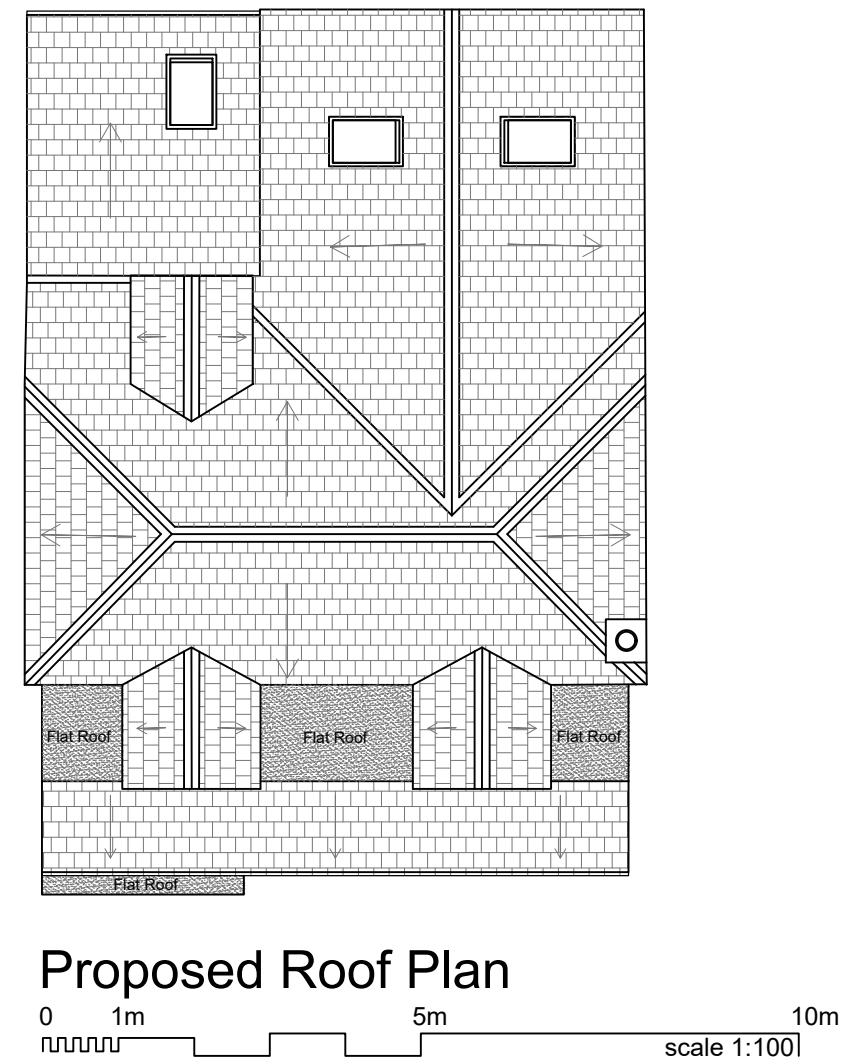
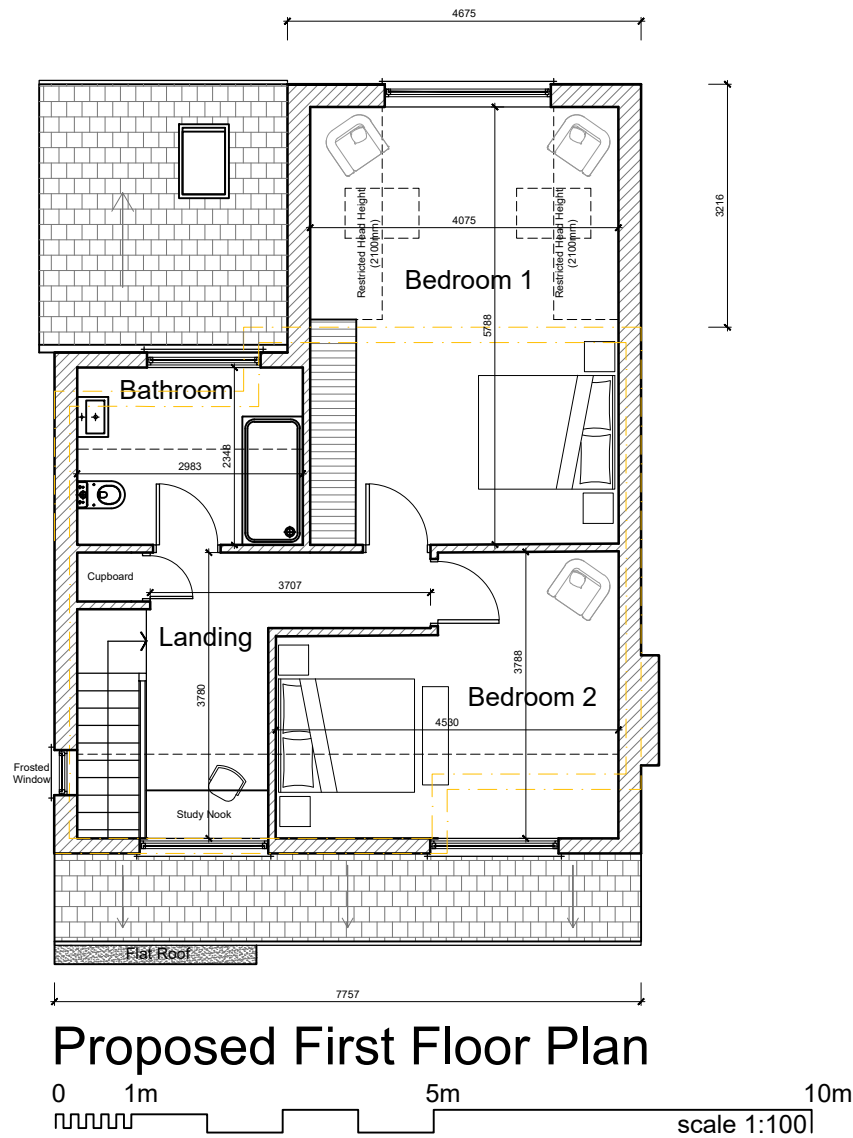


Key:

Existing Walls

Proposed Walls

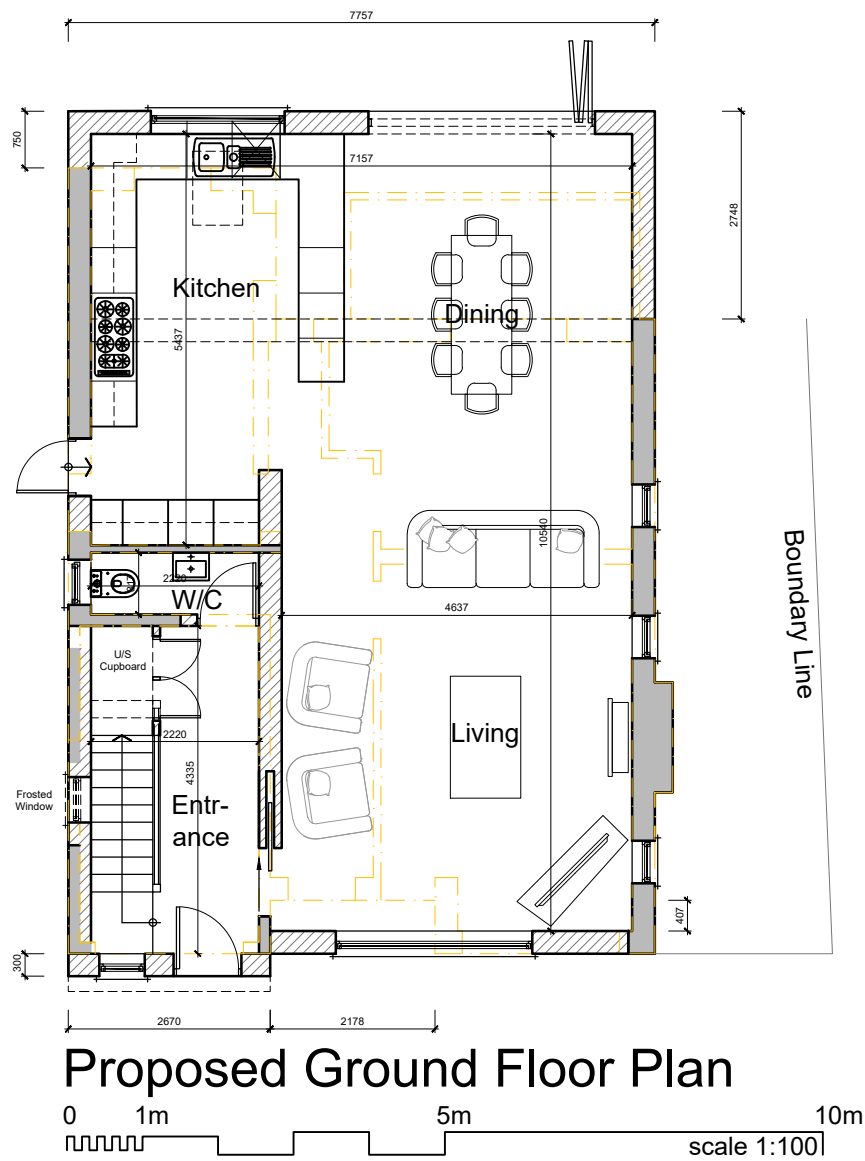

PROJECT Groome, No.66 DRAWING NO. 1459-P004 SCALE 1:100 @ A3

ADDRESS No.66 The Cottage Elm Park Ferring BN12 5RW DRAWING TITLE Proposed Ground, First & Roof Plans DRAWN BY CRE8TIVE LINES - ROZ NOWAK

24 C June 2020

E: Cre8tivelines@outlook.com M:07500181917 No.2 Old School,Old School Lane,Fittleworth,RH20 1JZ

THESE DRAWINGS ARE FOR PLANNING PERMISSION ONLY. ALL MEASUREMENTS TO BE TAKEN ON SITE FOR BUILDING WORKS.