



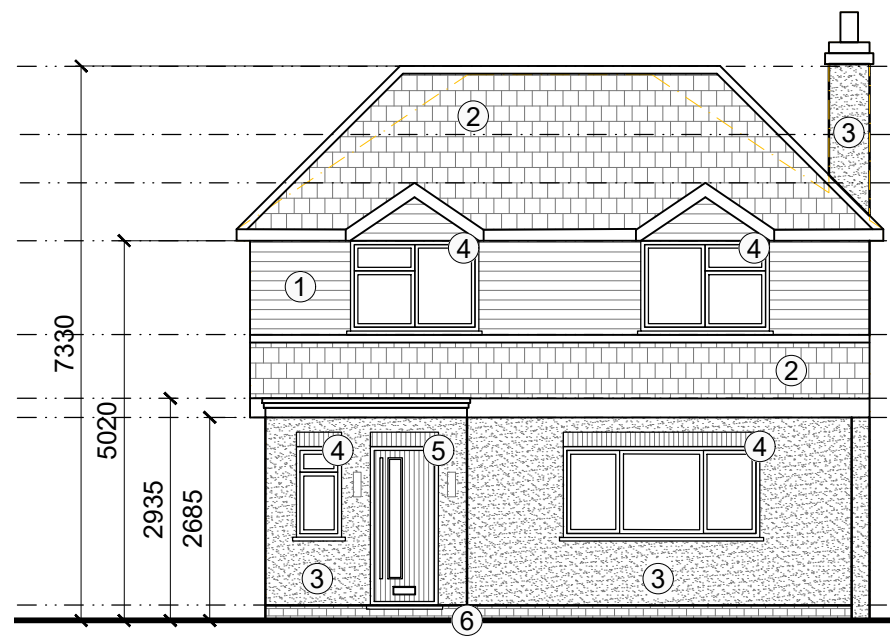

Proposed North Elevation

0 1m 5m 10m
scale 1:100

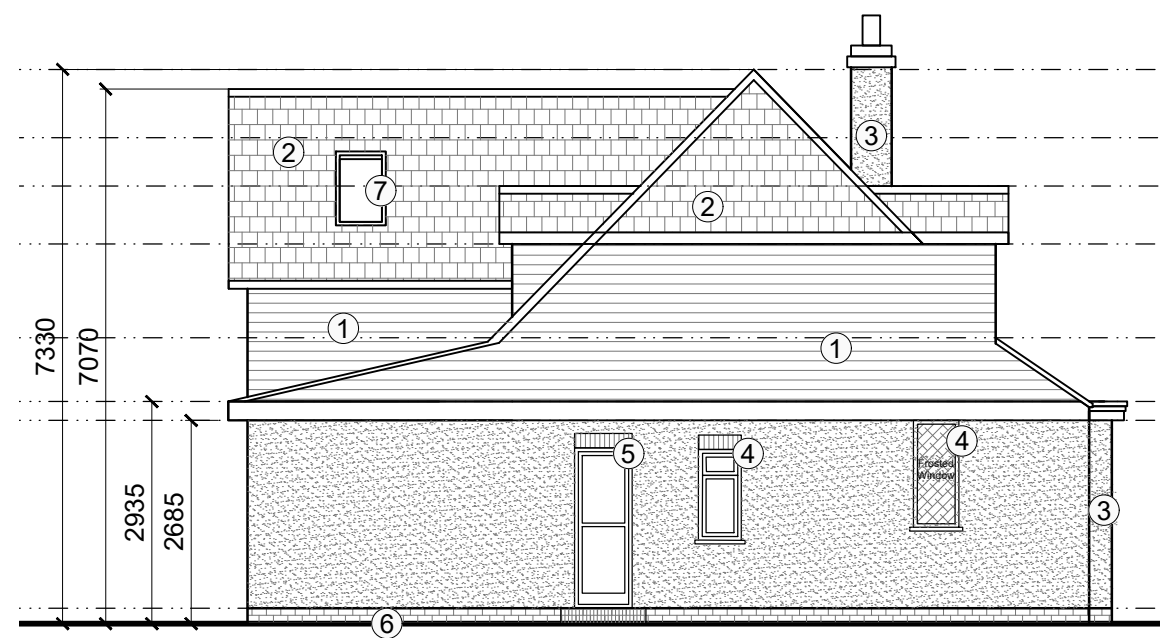


Proposed East Elevation

0 1m 5m 10m
scale 1:100



Proposed South Elevation

0 1m 5m 10m
scale 1:100

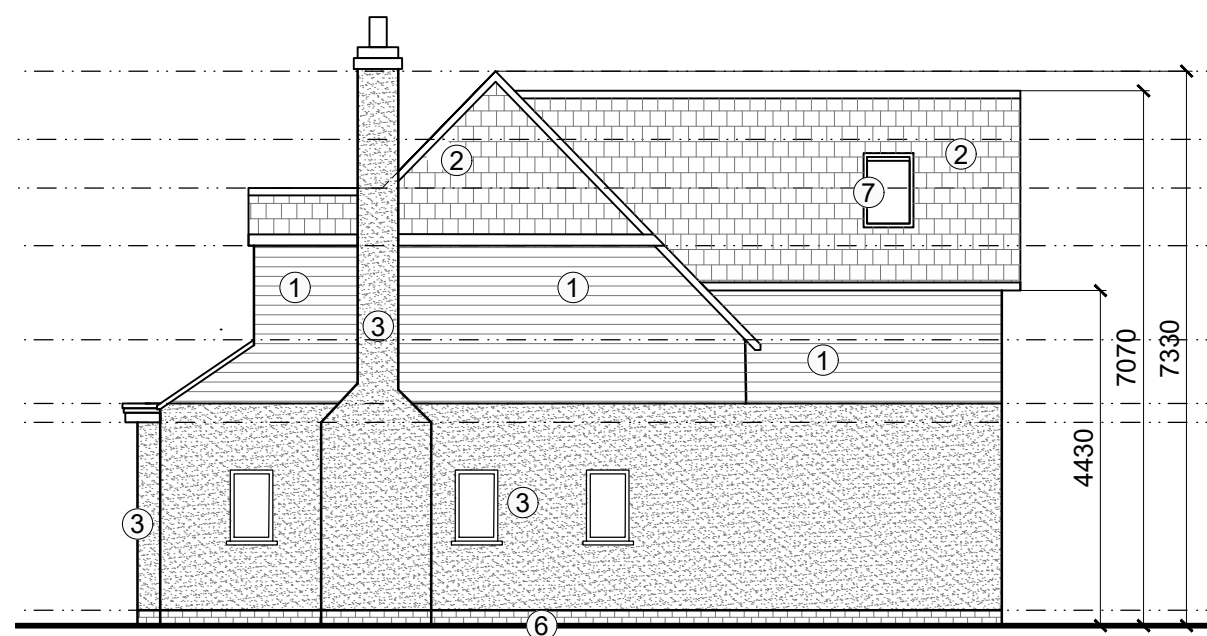

Proposed West Elevation

0 1m 5m 10m
scale 1:100

Materials Key:

- 1 - Wooden Cladding
- 2 - Clay Tile Roof
- 3 - Painted Render
- 4 - PVC Windows
- 5 - PVC Door
- 6 - Existing Brickwork
- 7 - Velux Windows



E: Cre8tivelines@outlook.com M:07500181917
No.2 Old School, Old School Lane, Fittleworth, RH20 1JZ

THESE DRAWINGS ARE FOR PLANNING PERMISSION ONLY.
ALL MEASUREMENTS TO BE TAKEN ON SITE FOR BUILDING WORKS.

PROJECT Groome, No.66 DRAWING NO. 1459-P301 SCALE 1:100 @ A3

ADDRESS No.66 The Cottage Elm Park Ferring BN12 5RW
DRAWING TITLE Proposed North & East Elevations

DRAWN BY CRE8TIVE LINES - ROZ NOWAK

24 June 2020 C