


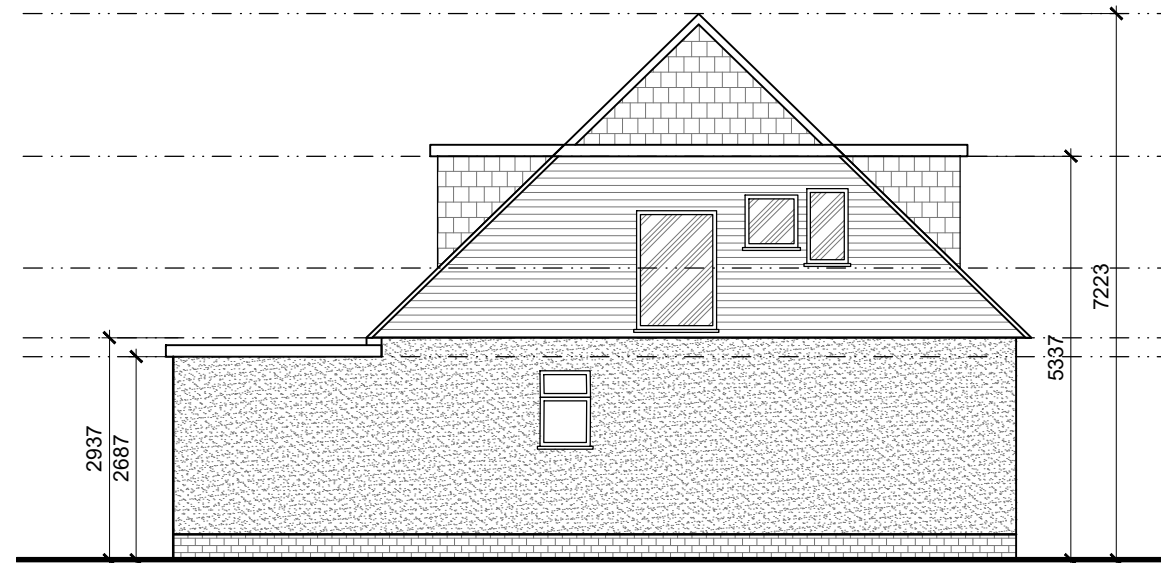


Proposed North Elevation

0 1m 5m 10m
scale 1:100




Proposed East Elevation

0 1m 5m 10m
scale 1:100

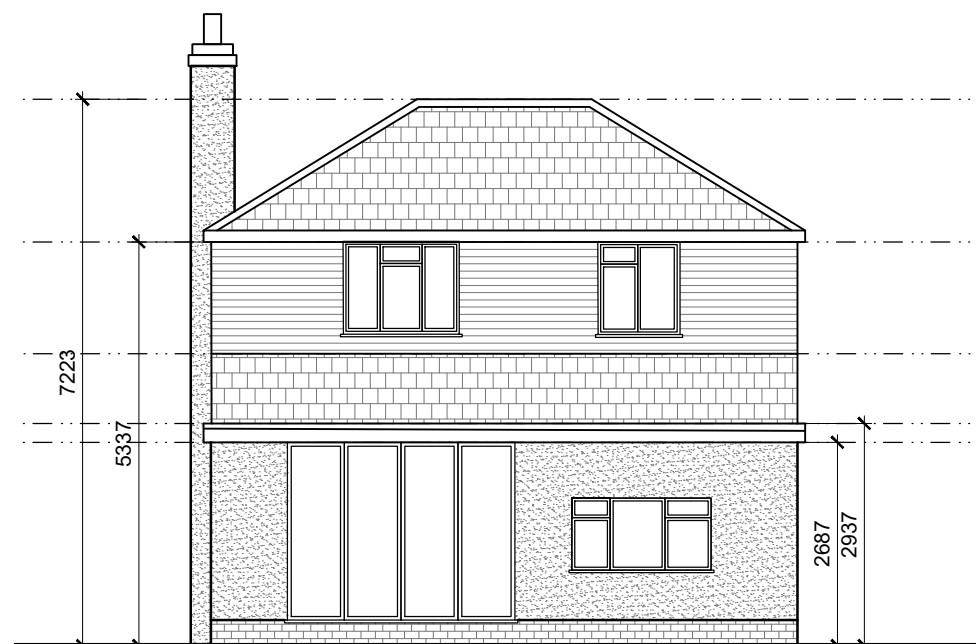

Proposed South Elevation

0 1m 5m 10m
scale 1:100

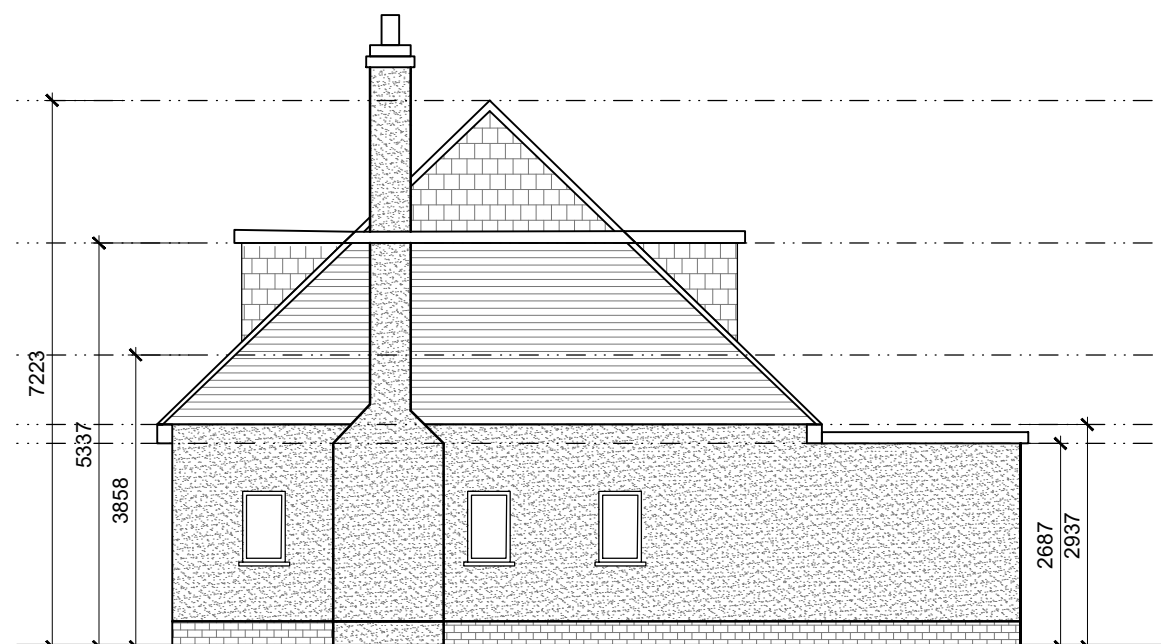

Proposed West Elevation

0 1m 5m 10m
scale 1:100



E: Cre8tivelines@outlook.com M:07500181917
No.2 Old School, Old School Lane, Fittleworth, RH20 1JZ

THESE DRAWINGS ARE FOR PLANNING PERMISSION ONLY.
ALL MEASUREMENTS TO BE TAKEN ON SITE FOR BUILDING
WORKS.

PROJECT Groome, No.66	DRAWING NO. 1459-P301	SCALE 1:100 @ A3	01	D
ADDRESS No.66 The Cottage Elm Park Ferring BN12 5RW	DRAWING TITLE Proposed North & East Elevations	DRAWN BY CRE8TIVE LINES - ROZ NOWAK	July	2020