


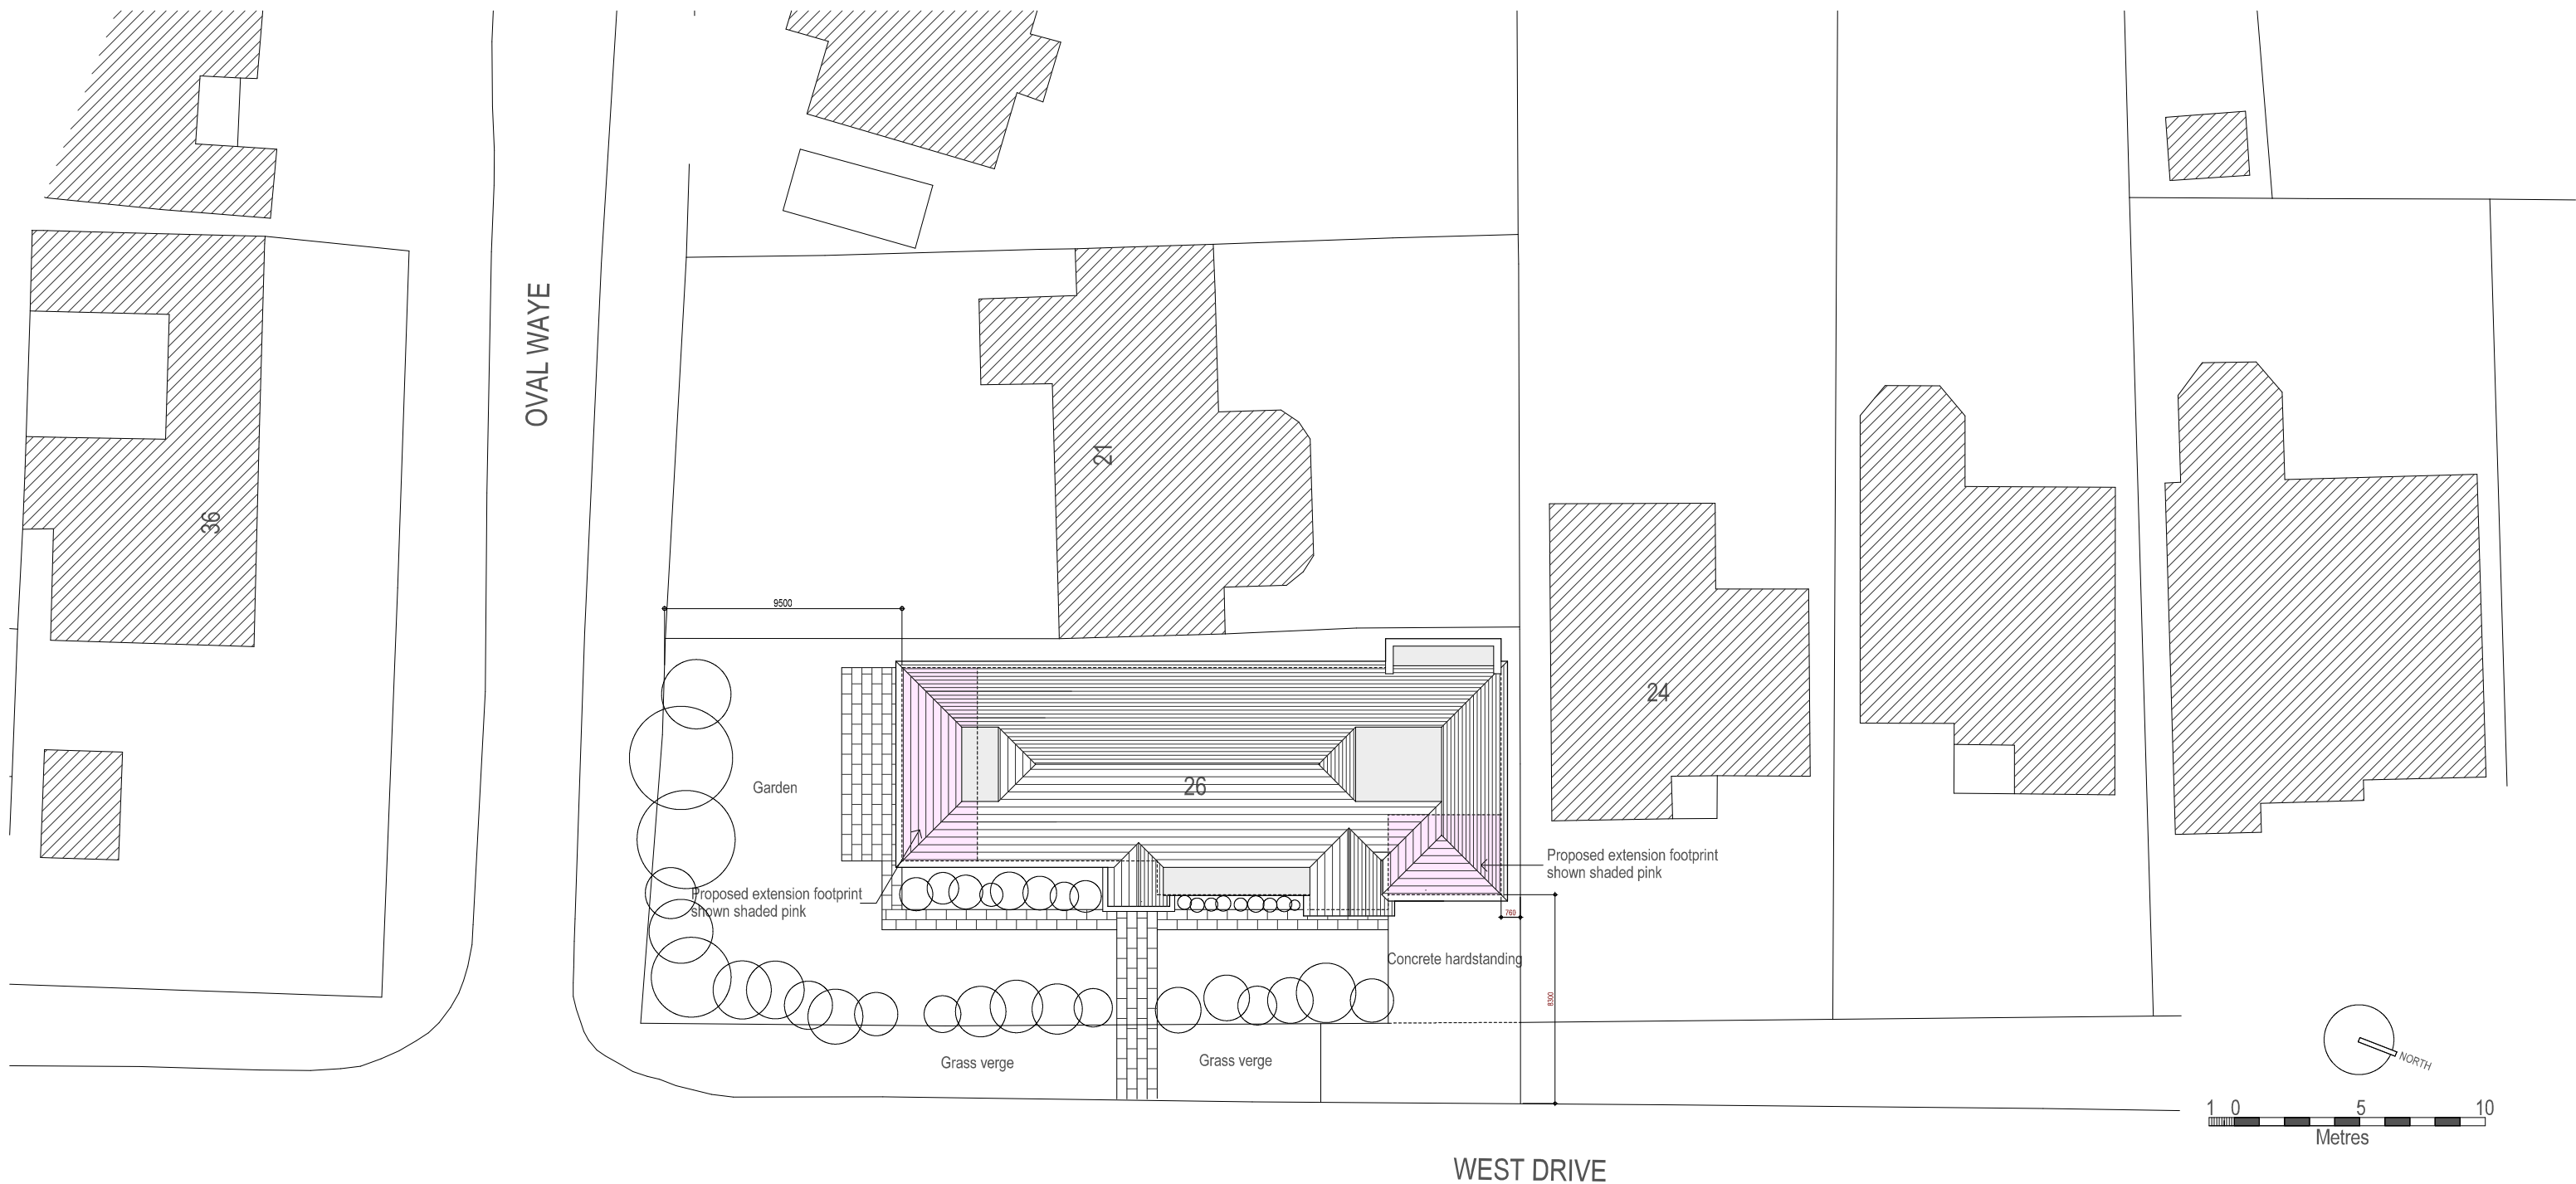

A	20/02/18	Dimensions added.
---	----------	-------------------

Revisions

PROJECT _____

26 West Drive
Ferring

DRAWING

Site / Block / Roof Plan
Proposed

Scale	Date	Drg No
1:250@A3	Mar 2022	2203/C01

Drawn by	Checked by	Revision
GC		

Glenn Curran MCIAT

ARCHITECTURAL DESIGN + TECHNOLOGY
THE STUDIO 19 UPPER WEST DRIVE FERRING WEST SUSSEX BN12 5RG
T 01903 248787 M 07505 306375 E INFO@GLENNCURFAN.CO.UK

© Copyright