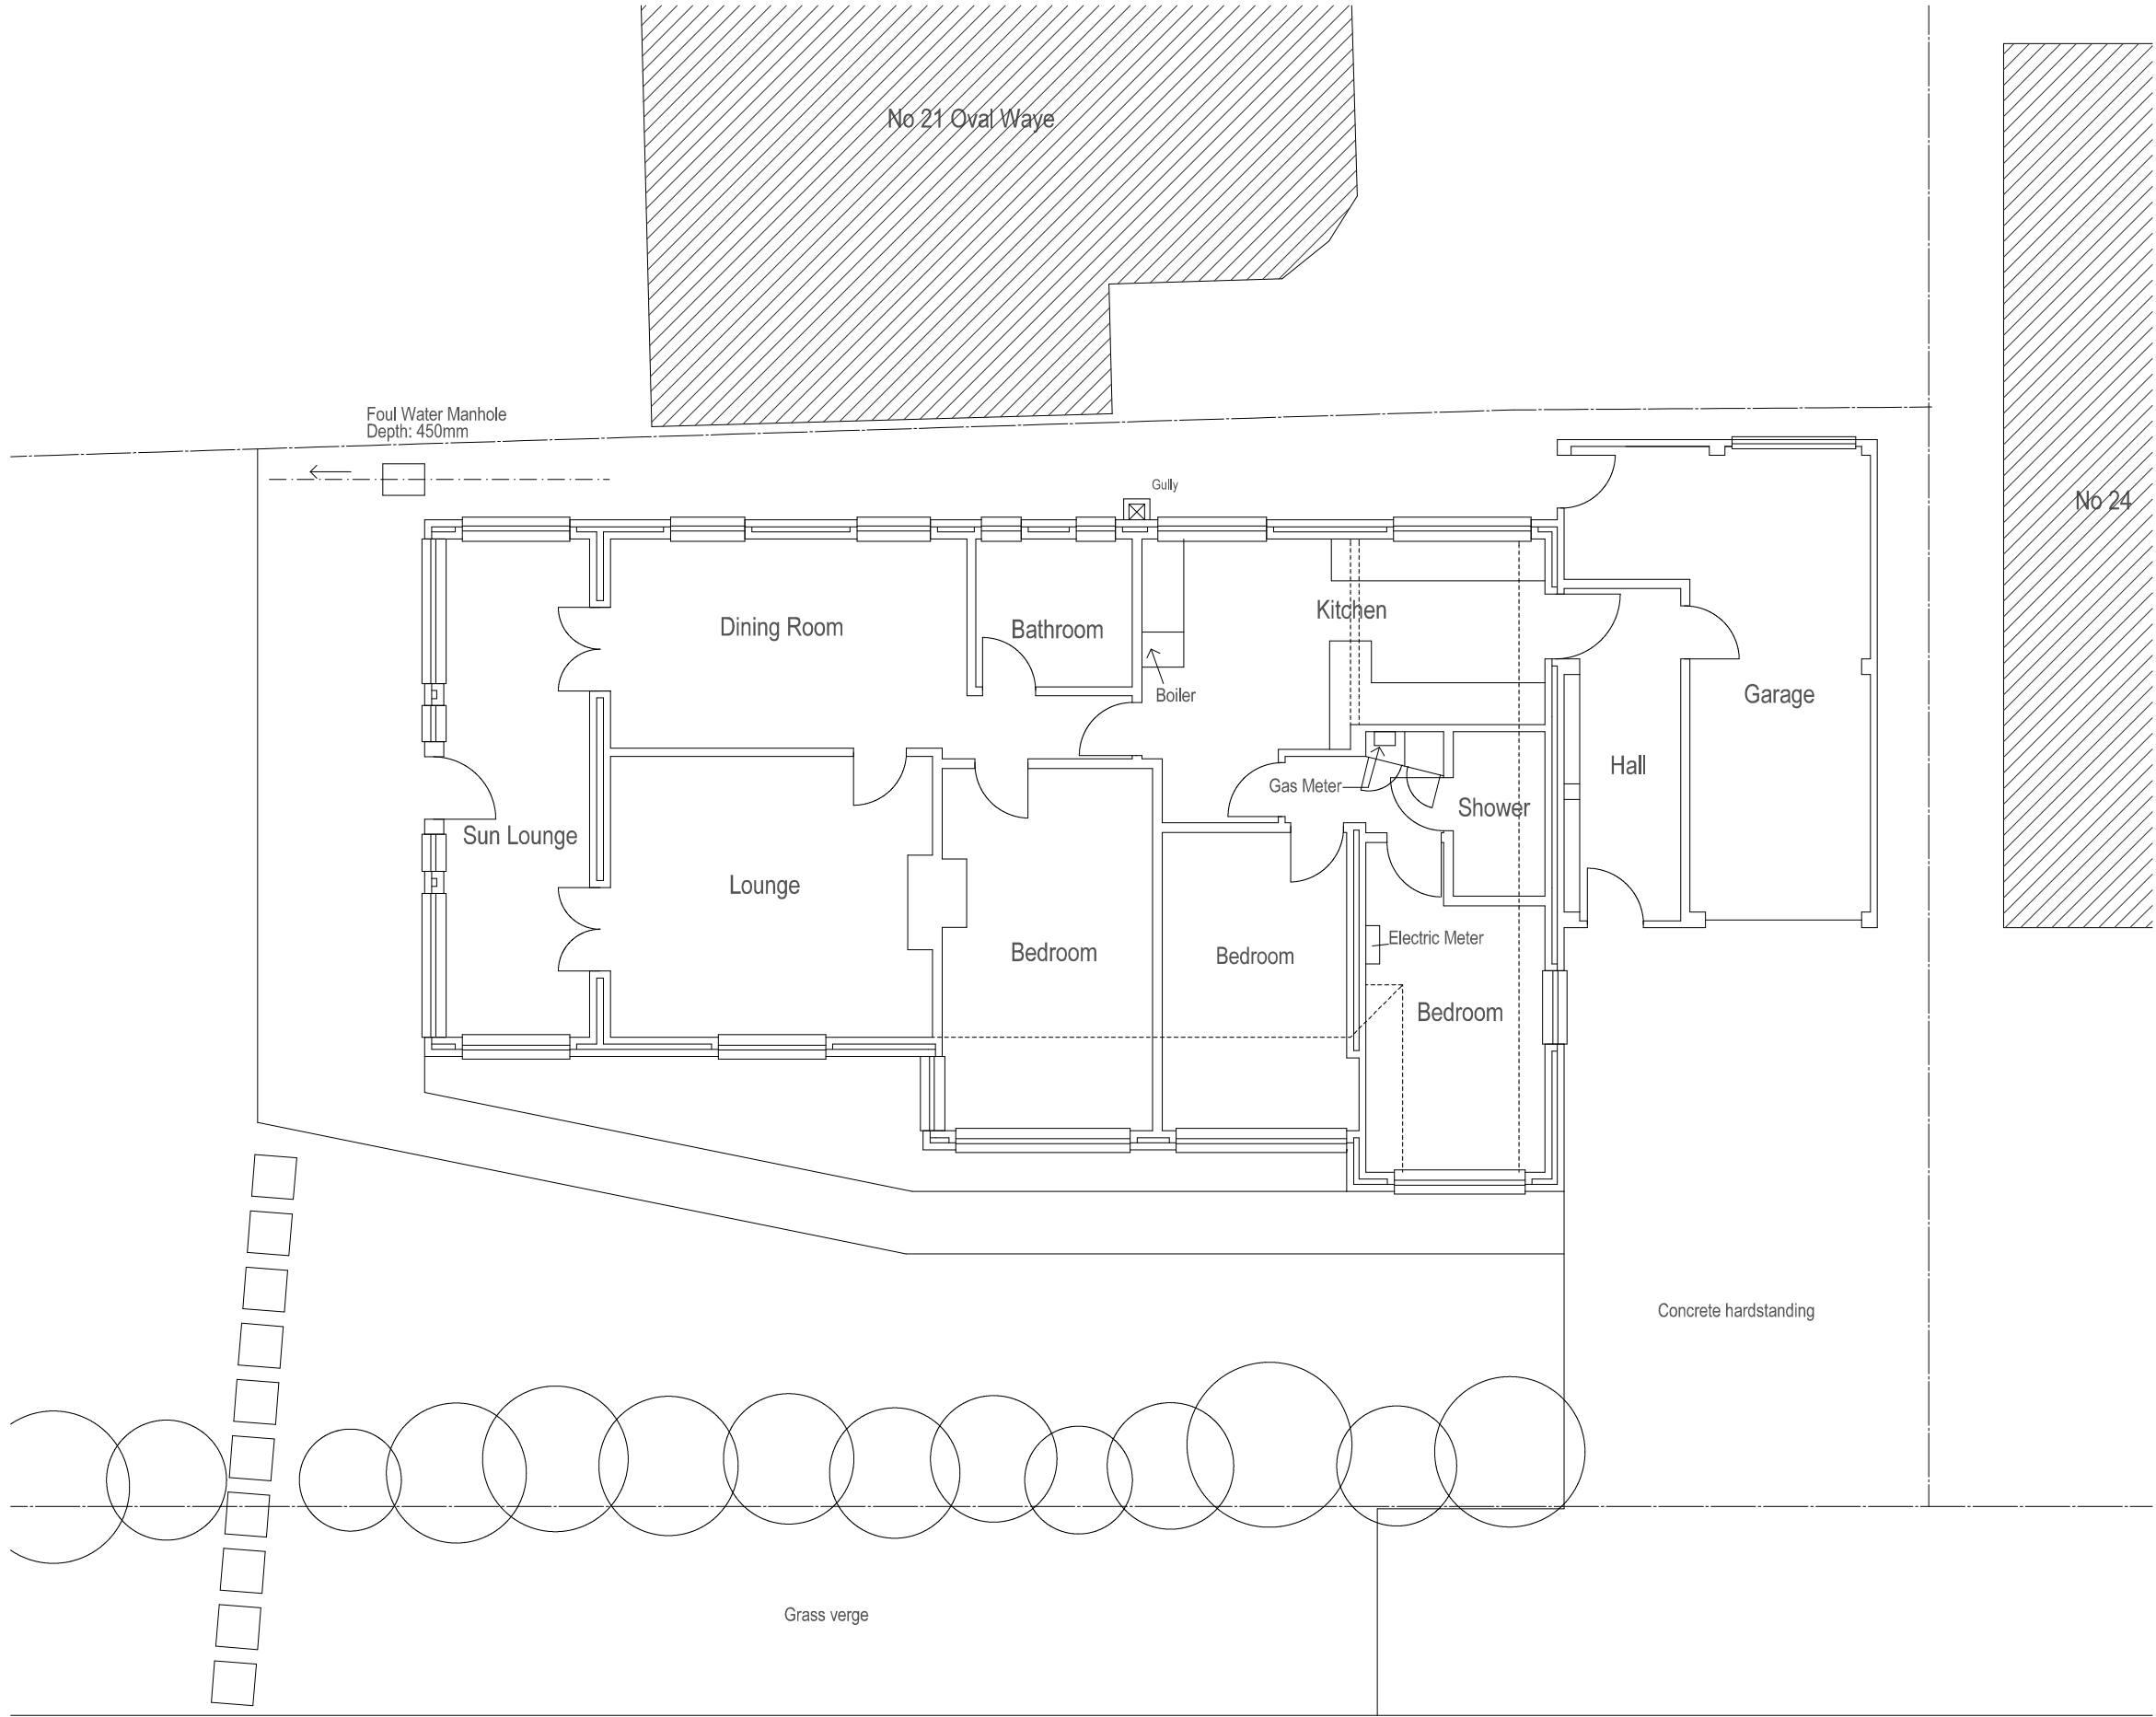


Revisions					
PROJECT					

26 West Drive
Ferring

DRAWING
Ground Floor Plan
Existing

Scale	Date	Drg No
1:100@A3	Mar 2022	2203/SR01
Drawn by	Checked by	Revision
GC		

Glenn Curran MCIAT

ARCHITECTURAL DESIGN + TECHNOLOGY
THE STUDIO 19 UPPER WEST DRIVE FERRING WEST SUSSEX BN12 5RG
T 01903 248787 M 07905 366875 E INFO@GLENNCURRAN.CO.UK

© Copyright