



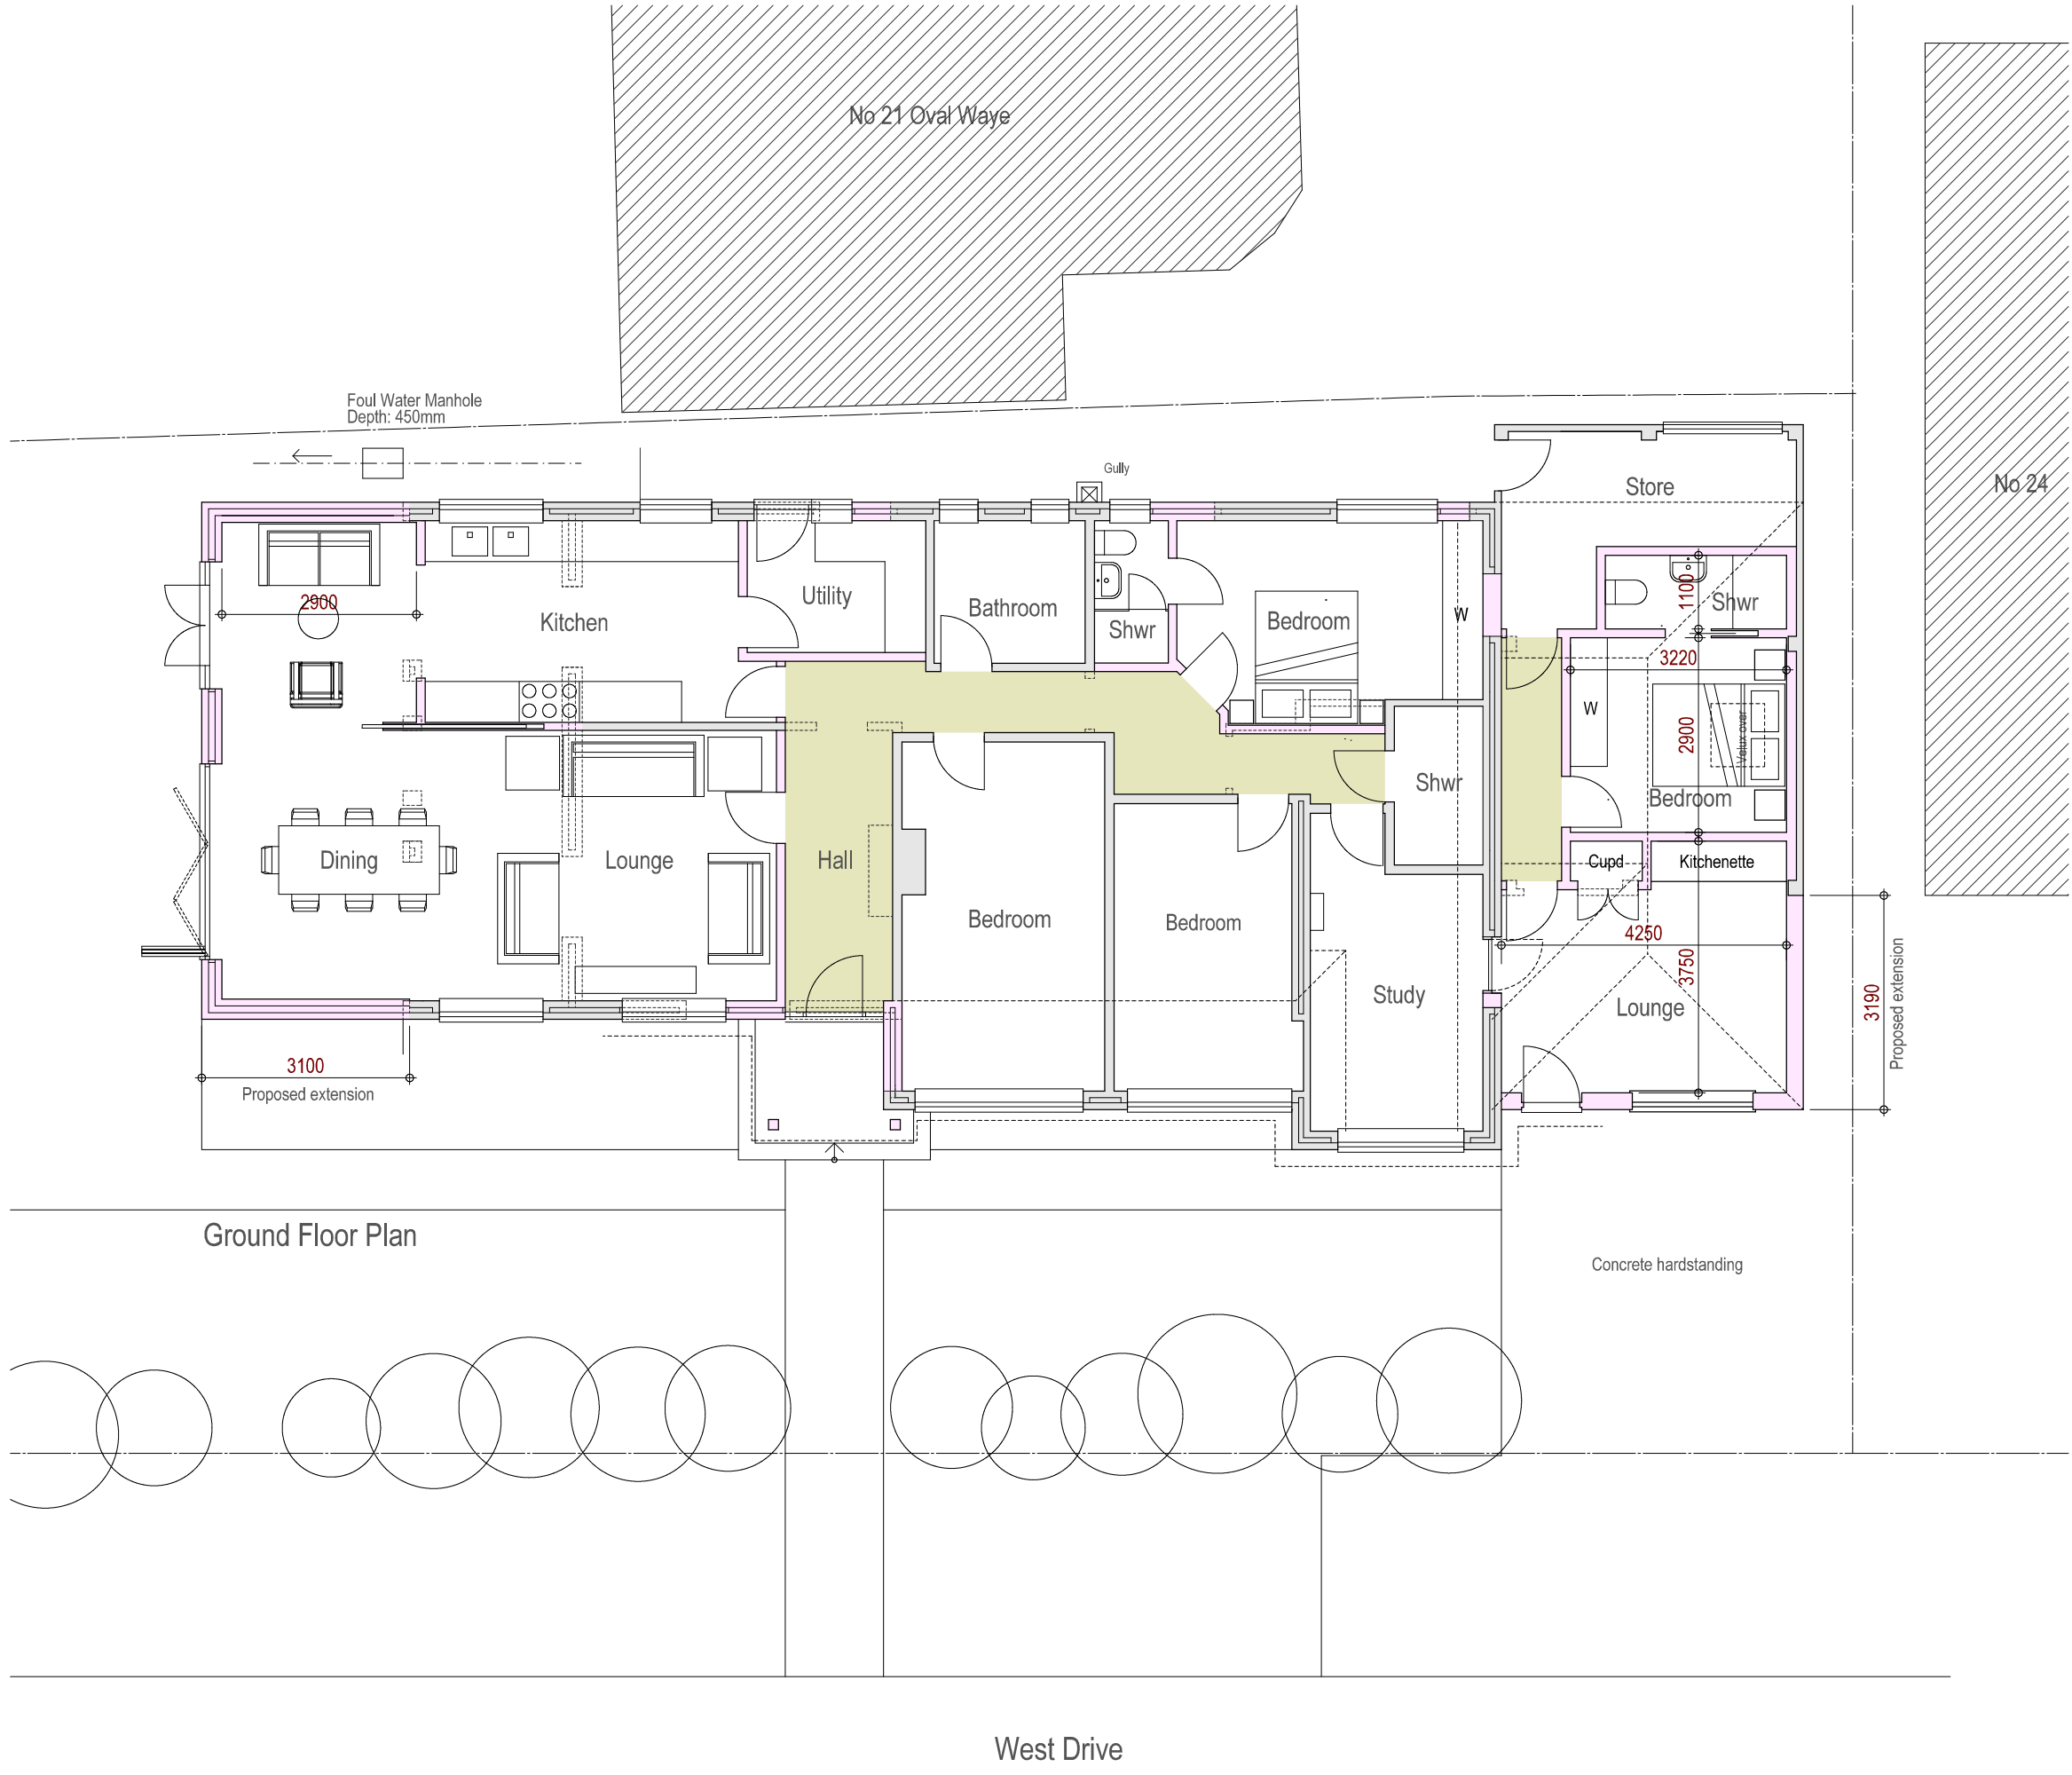

Ground Floor Plan

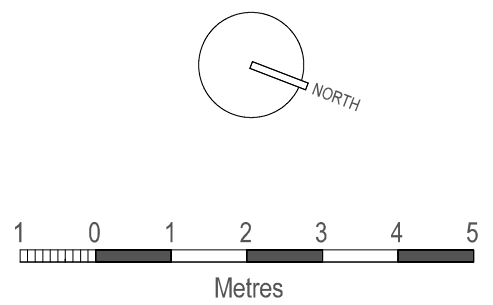

Revisions
PROJECT

26 West Drive
Ferring

DRAWING

Ground Floor & Part Site Plan
Proposed

Scale	Date	Drq No
1:100@A3	Mar 2022	2022/C02
Drawn by	Checked by	Revision
GC		

Glenn Curran MCIAT

ARCHITECTURAL DESIGN + TECHNOLOGY

THE STUDIO 19 UPPER WEST DRIVE FERRING WEST SUSSEX BN12 5RG
T 01903 248787 M 07505 306875 E INFO@GLENNCURRAN.CO.UK