




SHELTERED BEDS FENCE
SOUTH ELEVATION 1:100

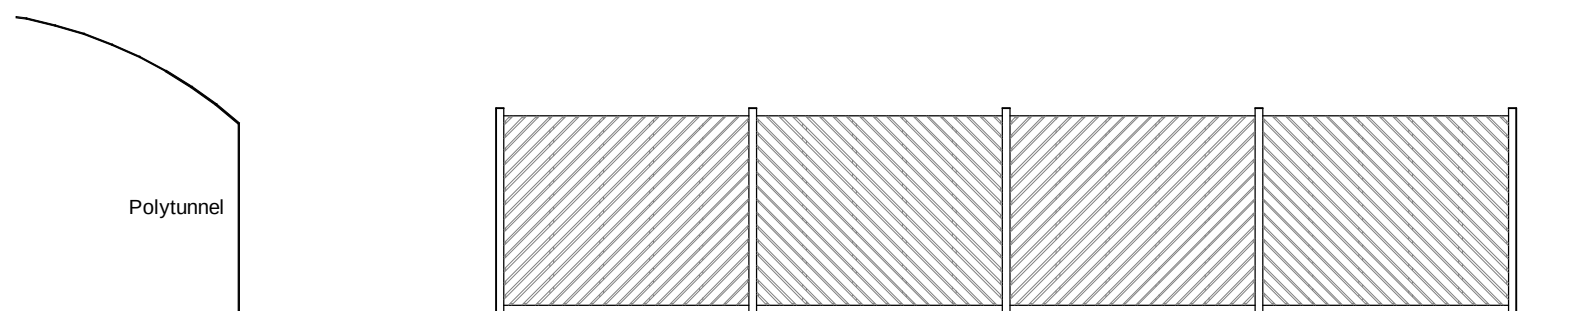

SHELTERED BEDS FENCE
EAST ELEVATION 1:100

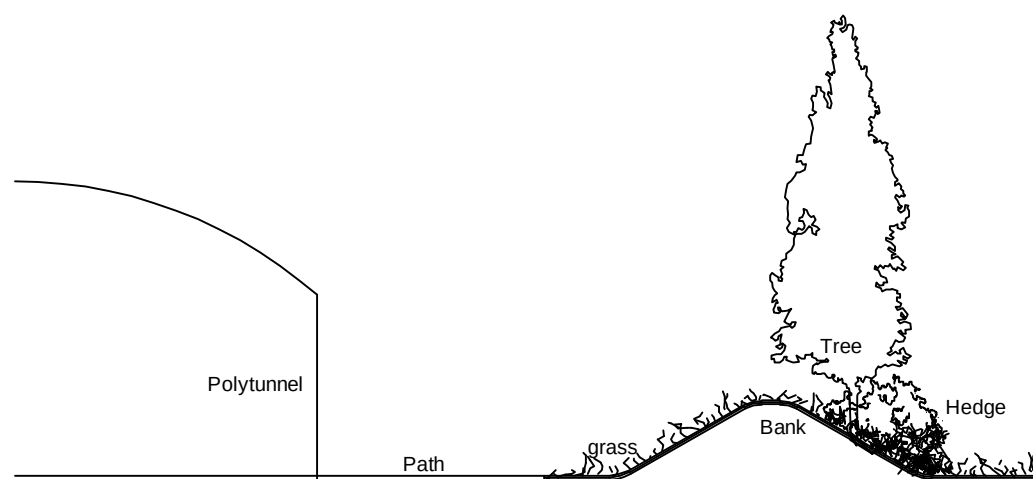

BANK AND PLANTING
TYPICAL SECTION 1:100

 

EARTH BANK
TYPICAL SECTION 1:100

MATERIALS
Fence: Timber board
Bank: Grass / Planting

QUERCUS
QUERCUS NURSERY
Littlehampton Road, Ferring

PROPOSED Fences and Banks

Client: Quercus Nursery

Scale: 1:100 Date: 4th April 2018

Drawing 6