



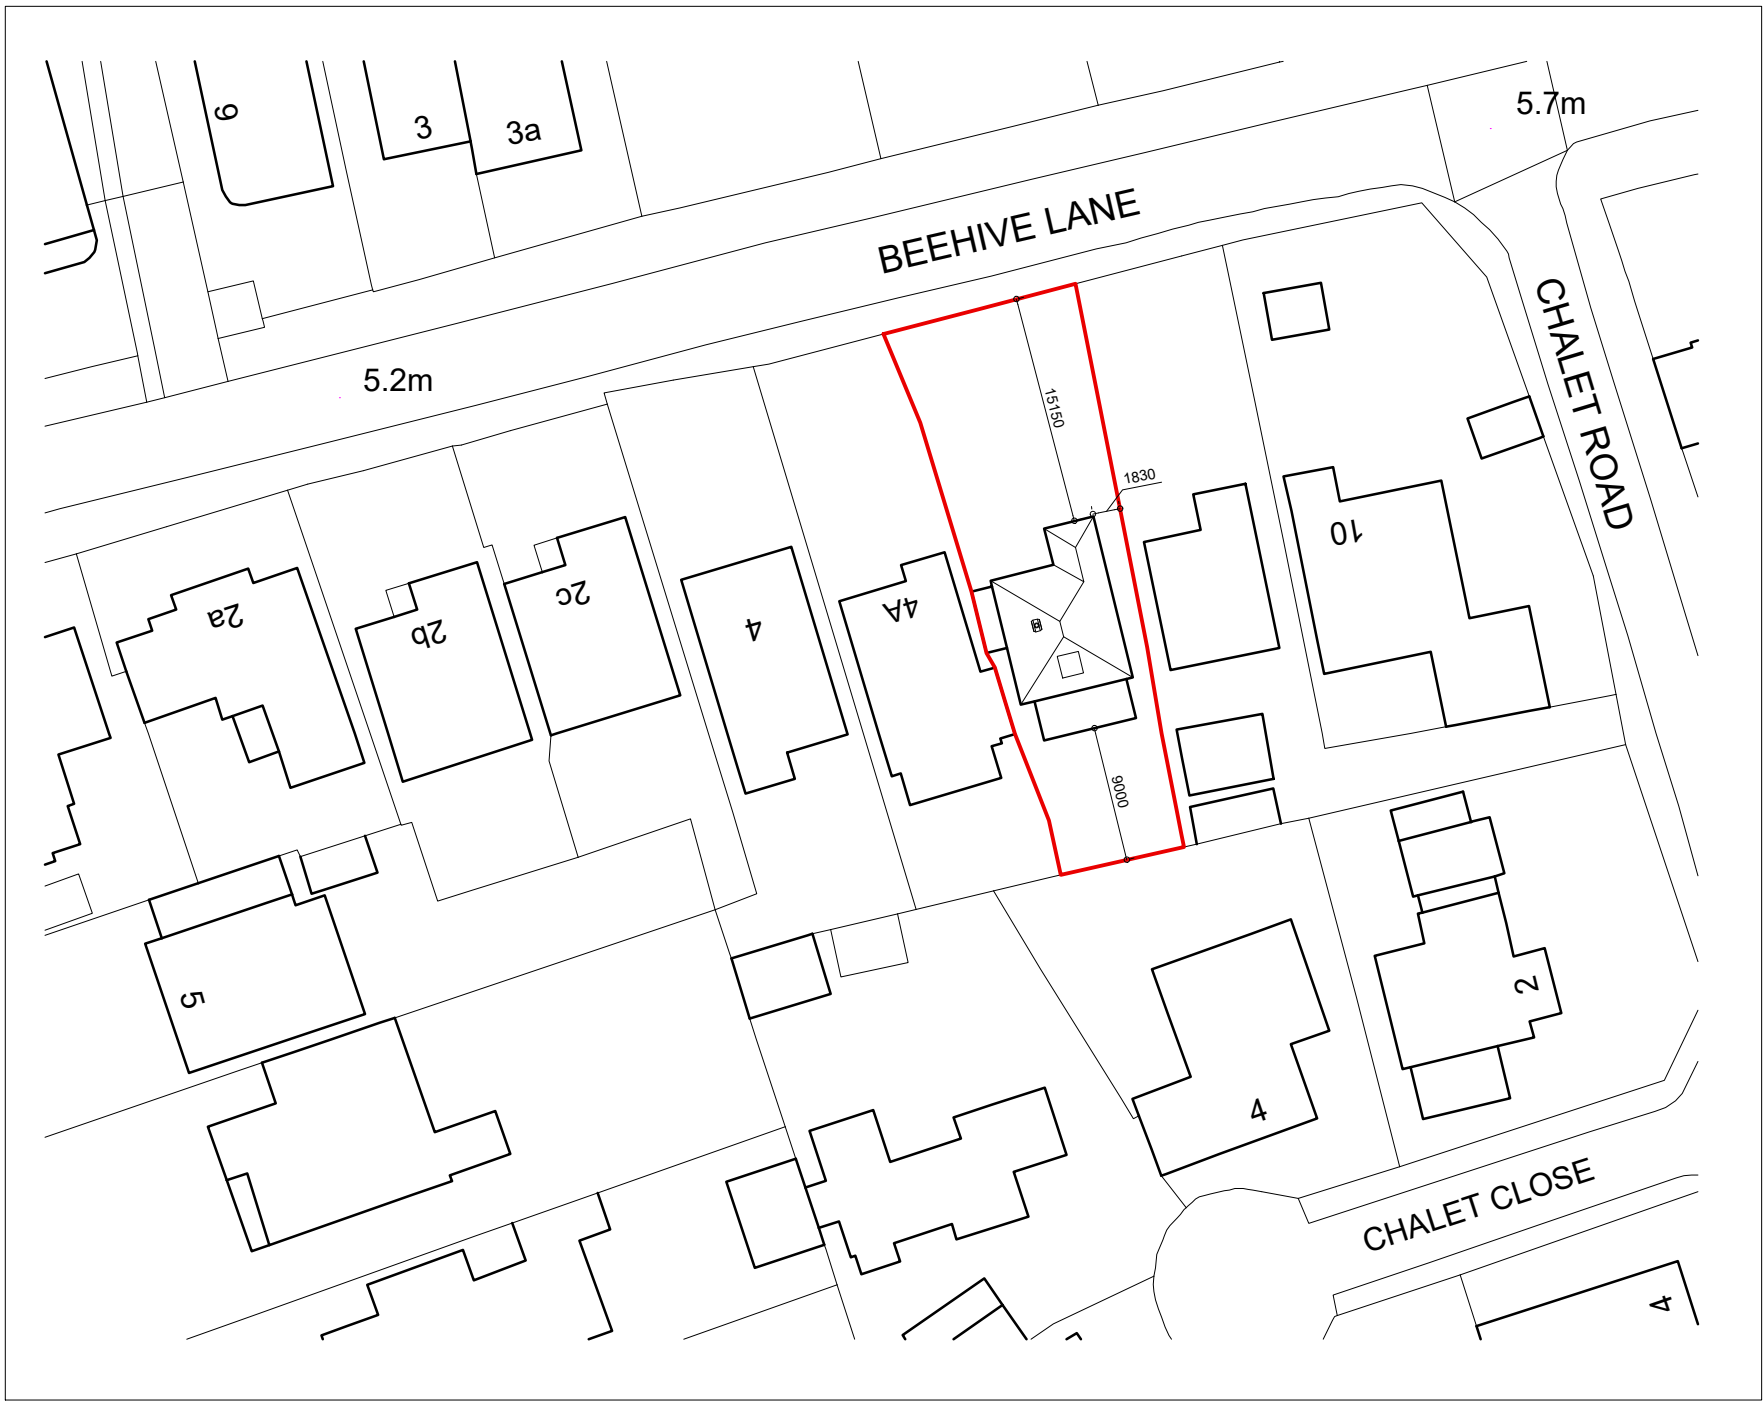


01 EXISTING BLOCK PLAN
1001 Scale: 1:500

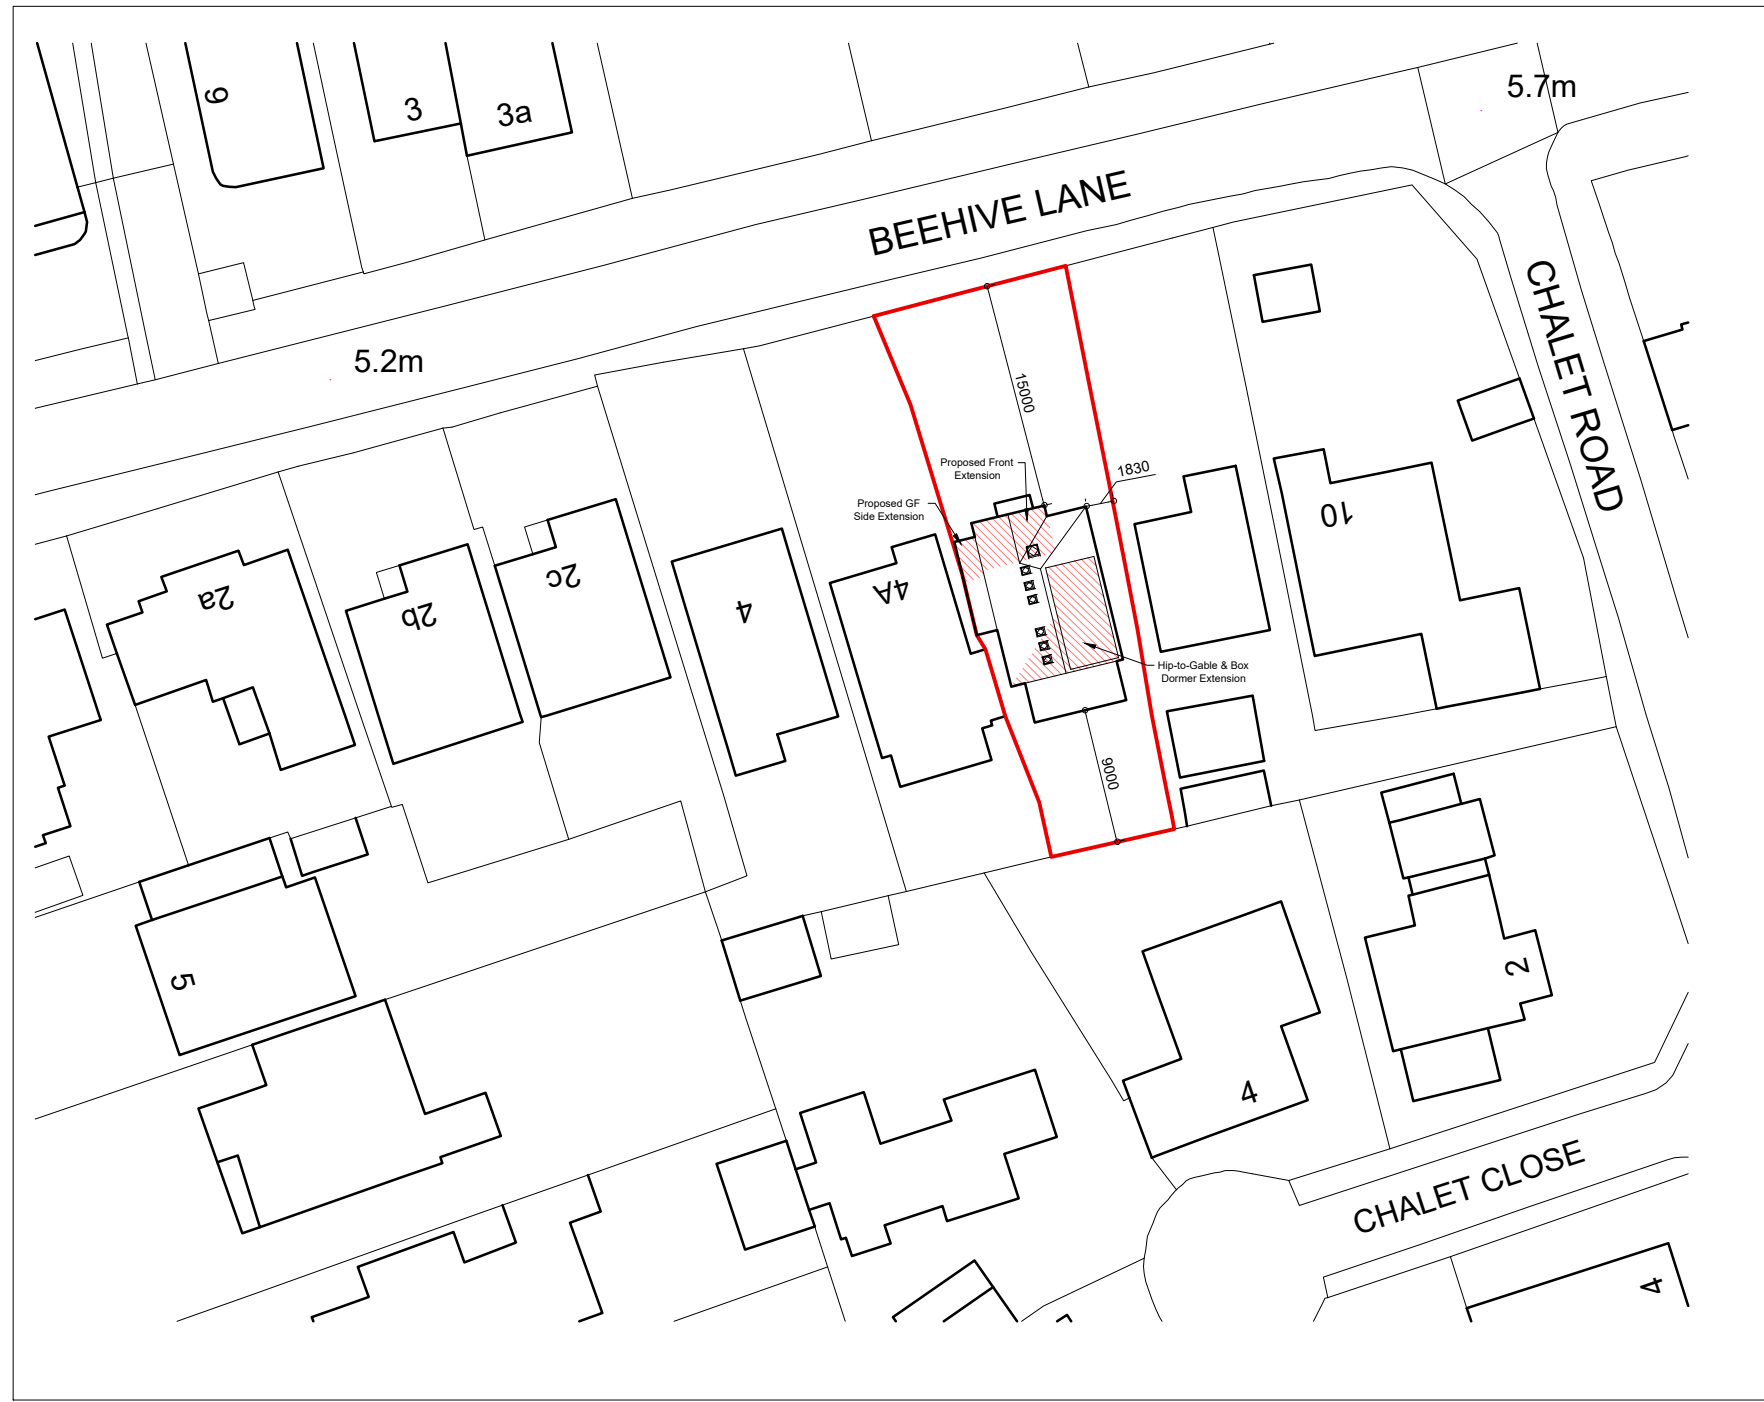



02 PROPOSED BLOCK PLAN
1001 Scale: 1:500



03 EXISTING SITE PLAN
1001 Scale: 1:200

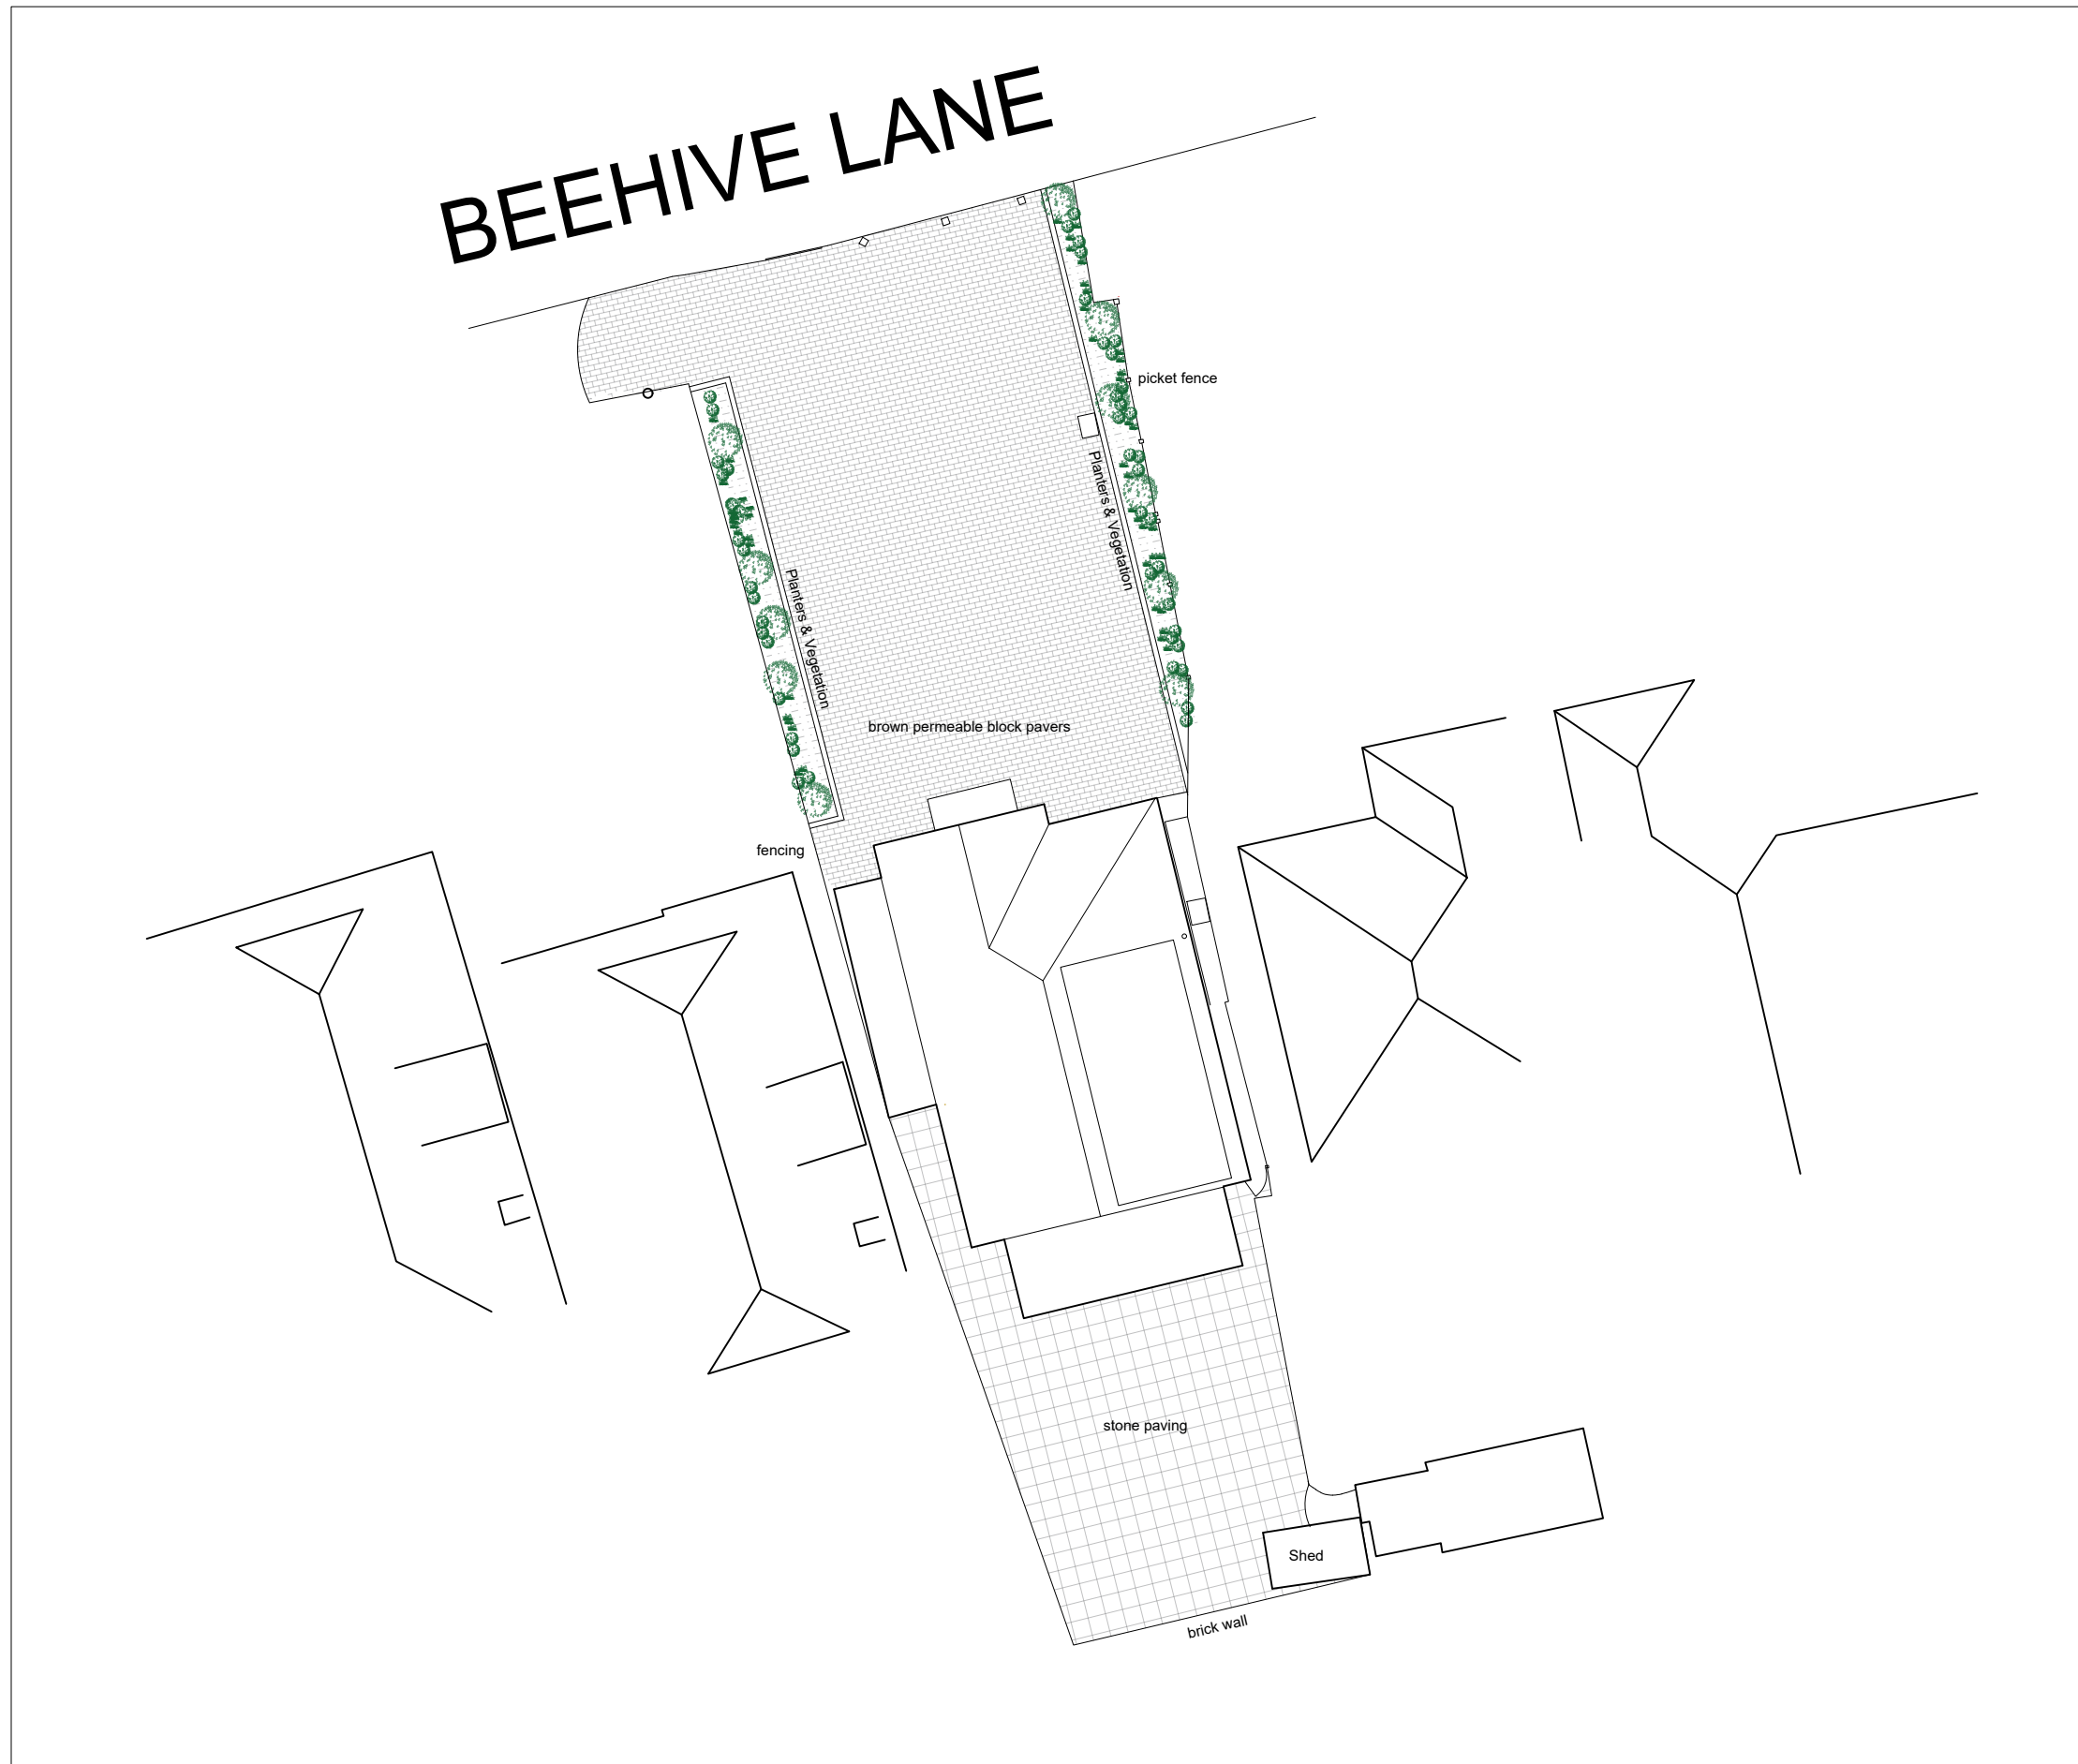

04 PROPOSED SITE PLAN
1001 Scale: 1:200

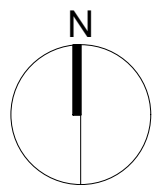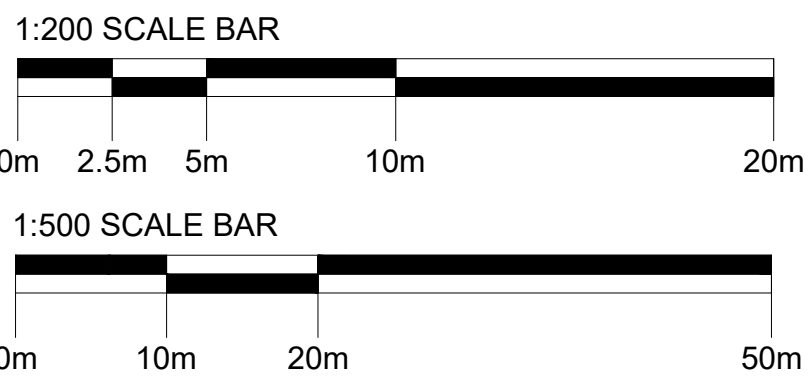

- Notes**
- All dimensions must be checked on site and not scaled from this drawing, apart from the local authority.
 - Any works commencing on site prior to obtaining full planning and building regulation approval including full condition discharge, is entirely at the client's / contractor's risk.
 - The contractor is responsible for taking and checking all levels and dimensions prior to ordering materials and starting work on site.
 - Any discrepancies are to be reported to OM Architectural Design prior to commencing any works.
 - All building work is to be carried out in accordance with building regulations and to the satisfaction of the local authority and as such additional unforeseen building works may be required on site.
 - These drawings do not constitute full working drawings.
 - All drawings are copyright of OM Architectural Design and may not be copied or reproduced by any third party without prior written consent.

00 Mar. '22 Planning submission SB OM

Rev Date + notes Drwn Chkd

OM Architectural Design

Works House, Station Road, Angmering, BN16 3AA
Tel: 07590 508302
E-mail: info@olivermcgowan.co.uk

Project
Beehive Lane

Drawing
Site & Block Plans

Job Ref	Dwg No	Revision
BCC	1002	00
Scale(s)	Size	Date
1:200	A1	July
1:500		

Status
Planning